



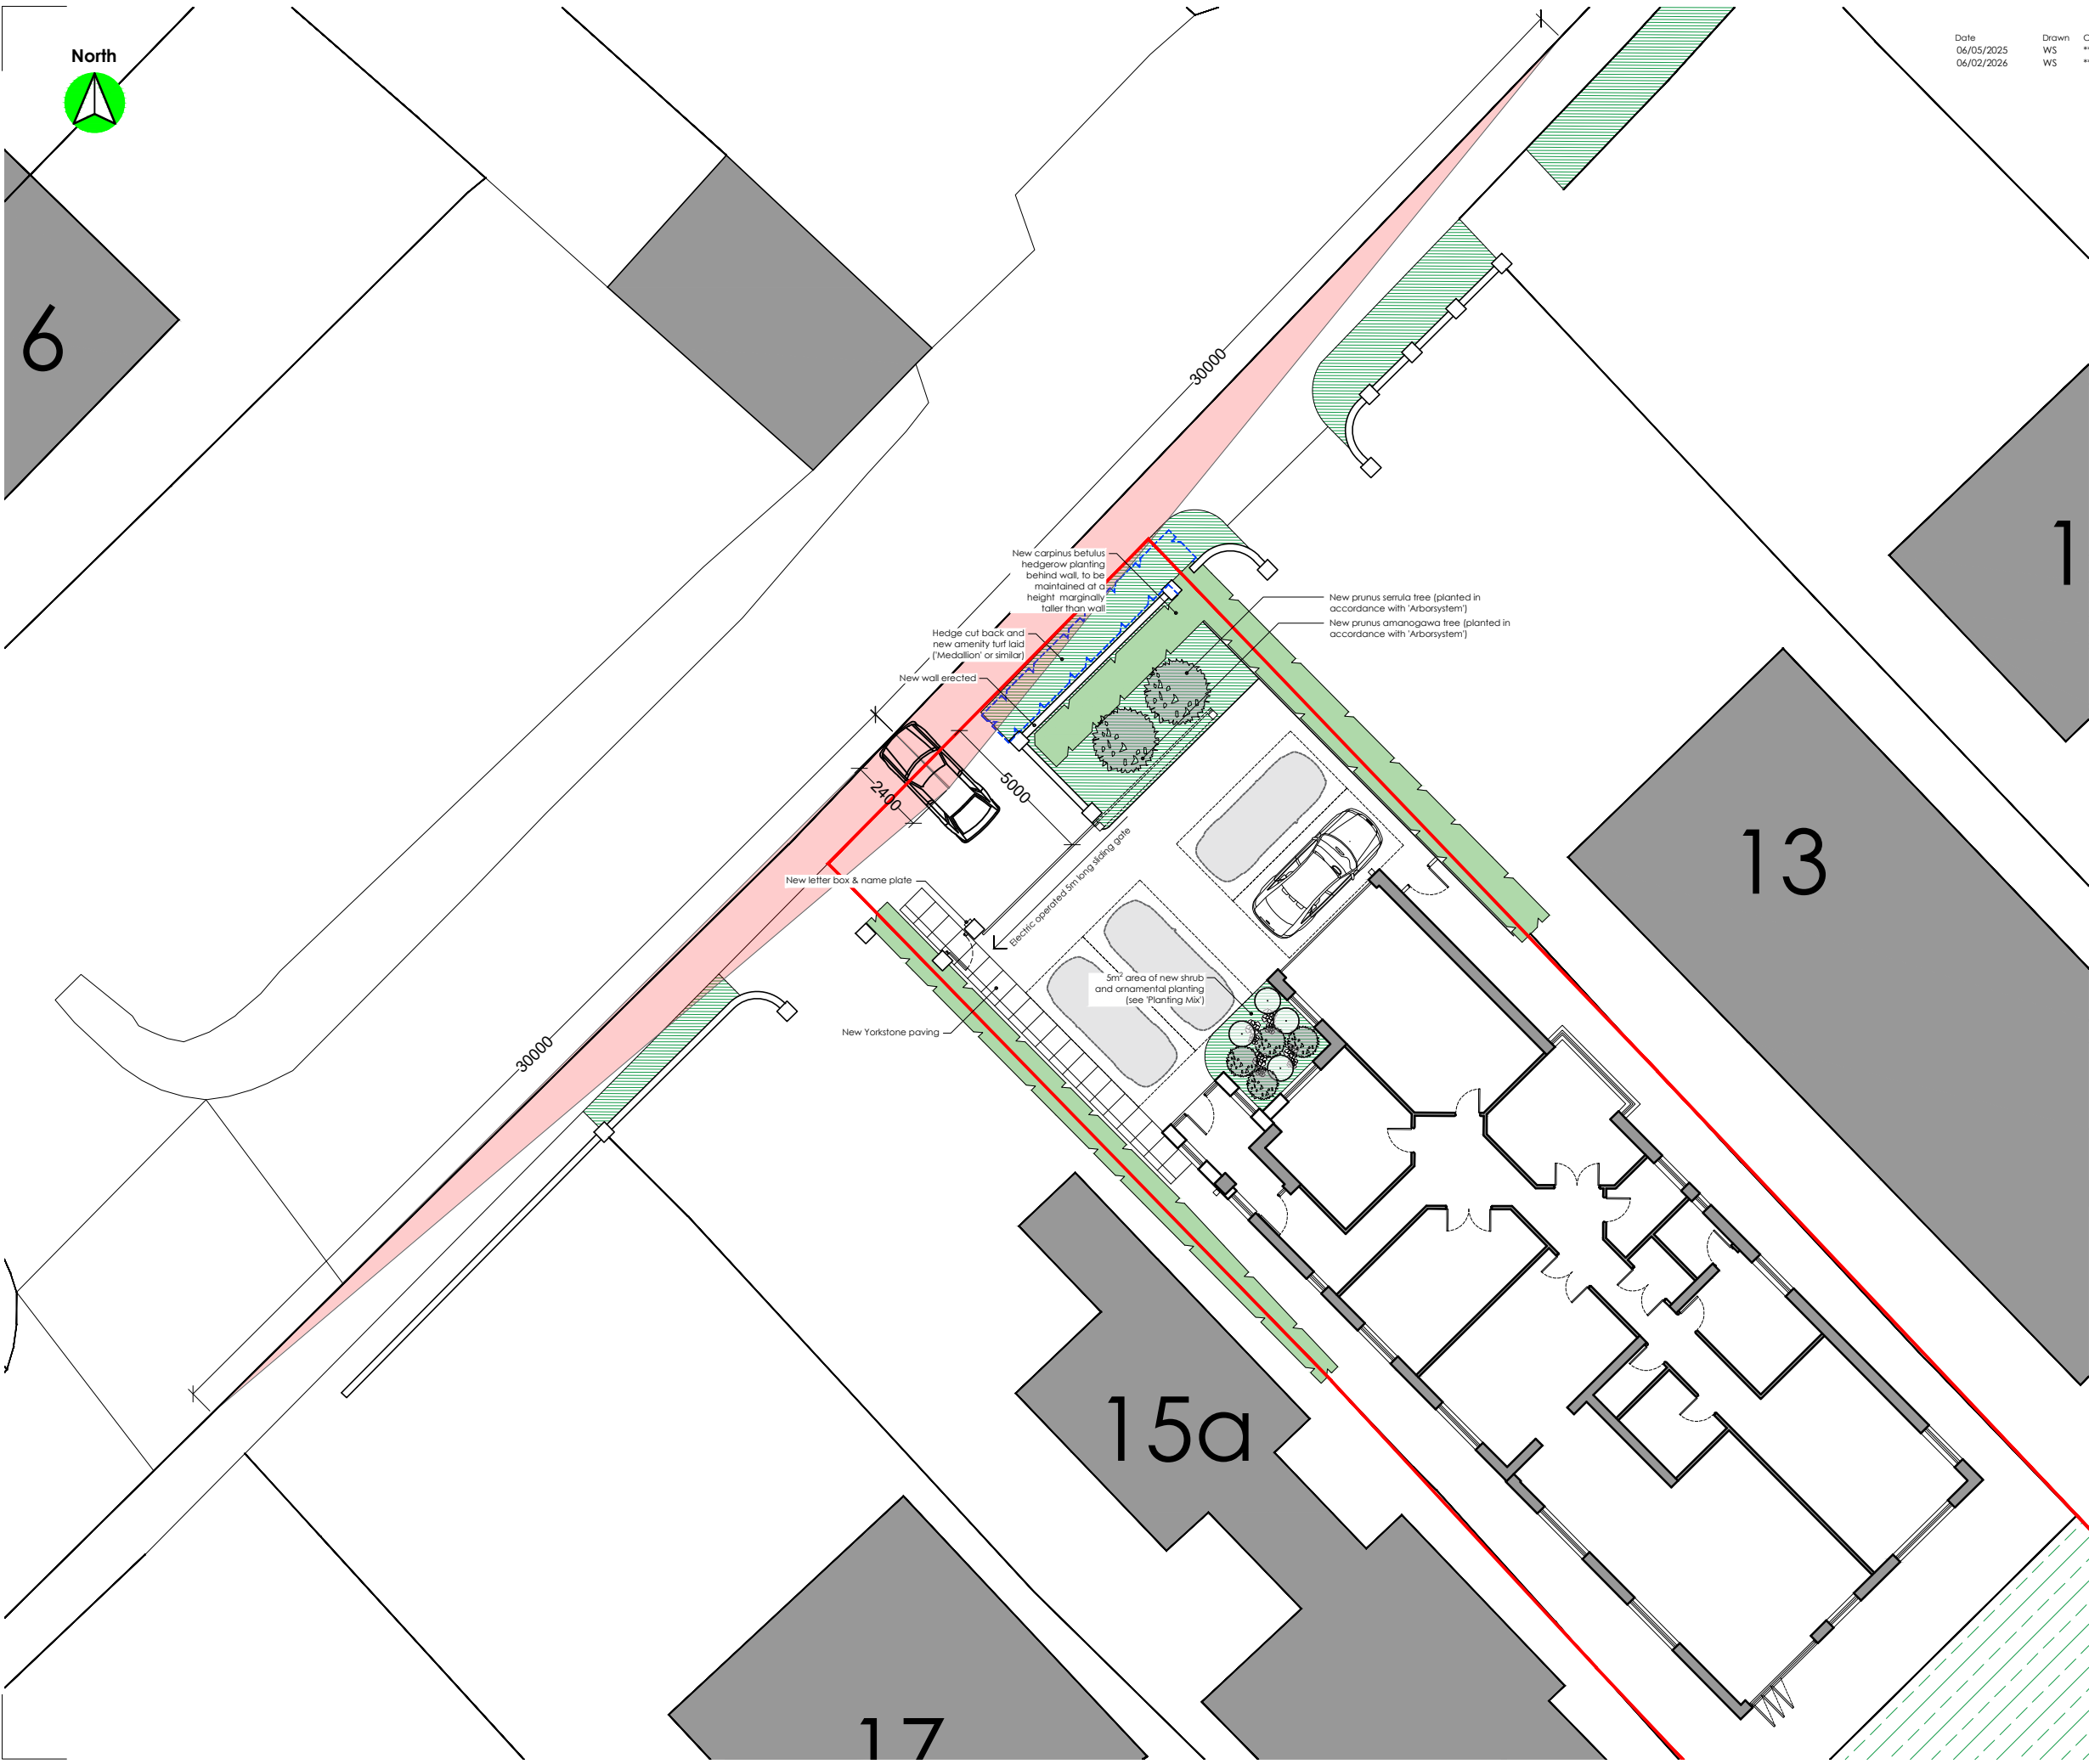

Date	Drawn	Check	Description	Rev.
06/05/2025	WS	***	Gate set back 5m from back of footpath following Highways response.	A
06/02/2026	WS	***	Proposed landscaping detailed.	B

'Arborsystem' Urban Tree Planting System:

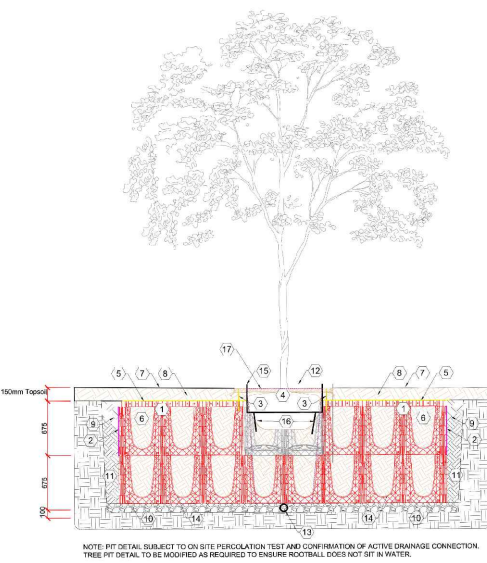

1. RootSpace[®] Airform 600 Series Soil Cell System (600mm depth)
2. RootStop[™] 600 Root & Moisture Barrier (600mm depth)
3. ReRoot[™] 300 Ribbed Root Barrier (300mm depth)
4. Tree / Rootball
5. CombiGrid[®] Geocomposite Fabric/Grid
6. Planting Soil
7. Soft finish
8. Topsoil
9. Compacted Backfill Material
10. Aggregate Sub-base
11. Compacted Native Subgrade
12. Mulch
13. 80mm Perforated land drain
14. RootSpace Airform
15. Greentech Mona watering system
16. Rootspace Airform
17. Arborguy deadman anchor

Shrub and Ornamental Planting Mix:

1. Lavandula Intermedia Phenomenal
2. Vinca Minor
3. Festuca Glauca 'Elijah Blue'
4. Calamagrostis x Acutiflora 'Karl Foerster'
5. Verbena Rigida 'Santos'

15 St Mellons Road,
Marshfield

Job No.
23_047

Dwg No.
AL(90)10

Rev.
B

Title
Proposed Site Plan

Date
January 2025

Drawn

Scale
1:200 @ A3

Architects
Town planners
Environmental & Urban design

Unit 1A, Compass Business Park,
Pacific Road, Cardiff. CF24 5HL

www.c.jarchitects.co.uk
tel: 029 20452100