


Overall Dimensions	
INTERNAL DEPTH	2475 mm
OVERALL WIDTH	1320 mm
OVERALL USEFUL WIDTH	1180 mm
DRIVE AND FANRAIL	200 mm
POLE DISTANCE	50 mm
OVERALL HEIGHT	175 mm
SHOULDER HEIGHT	200 mm
WEIGHT	9.0 kg

arden

Proposed 5 bike, bicycle stand under covered area.

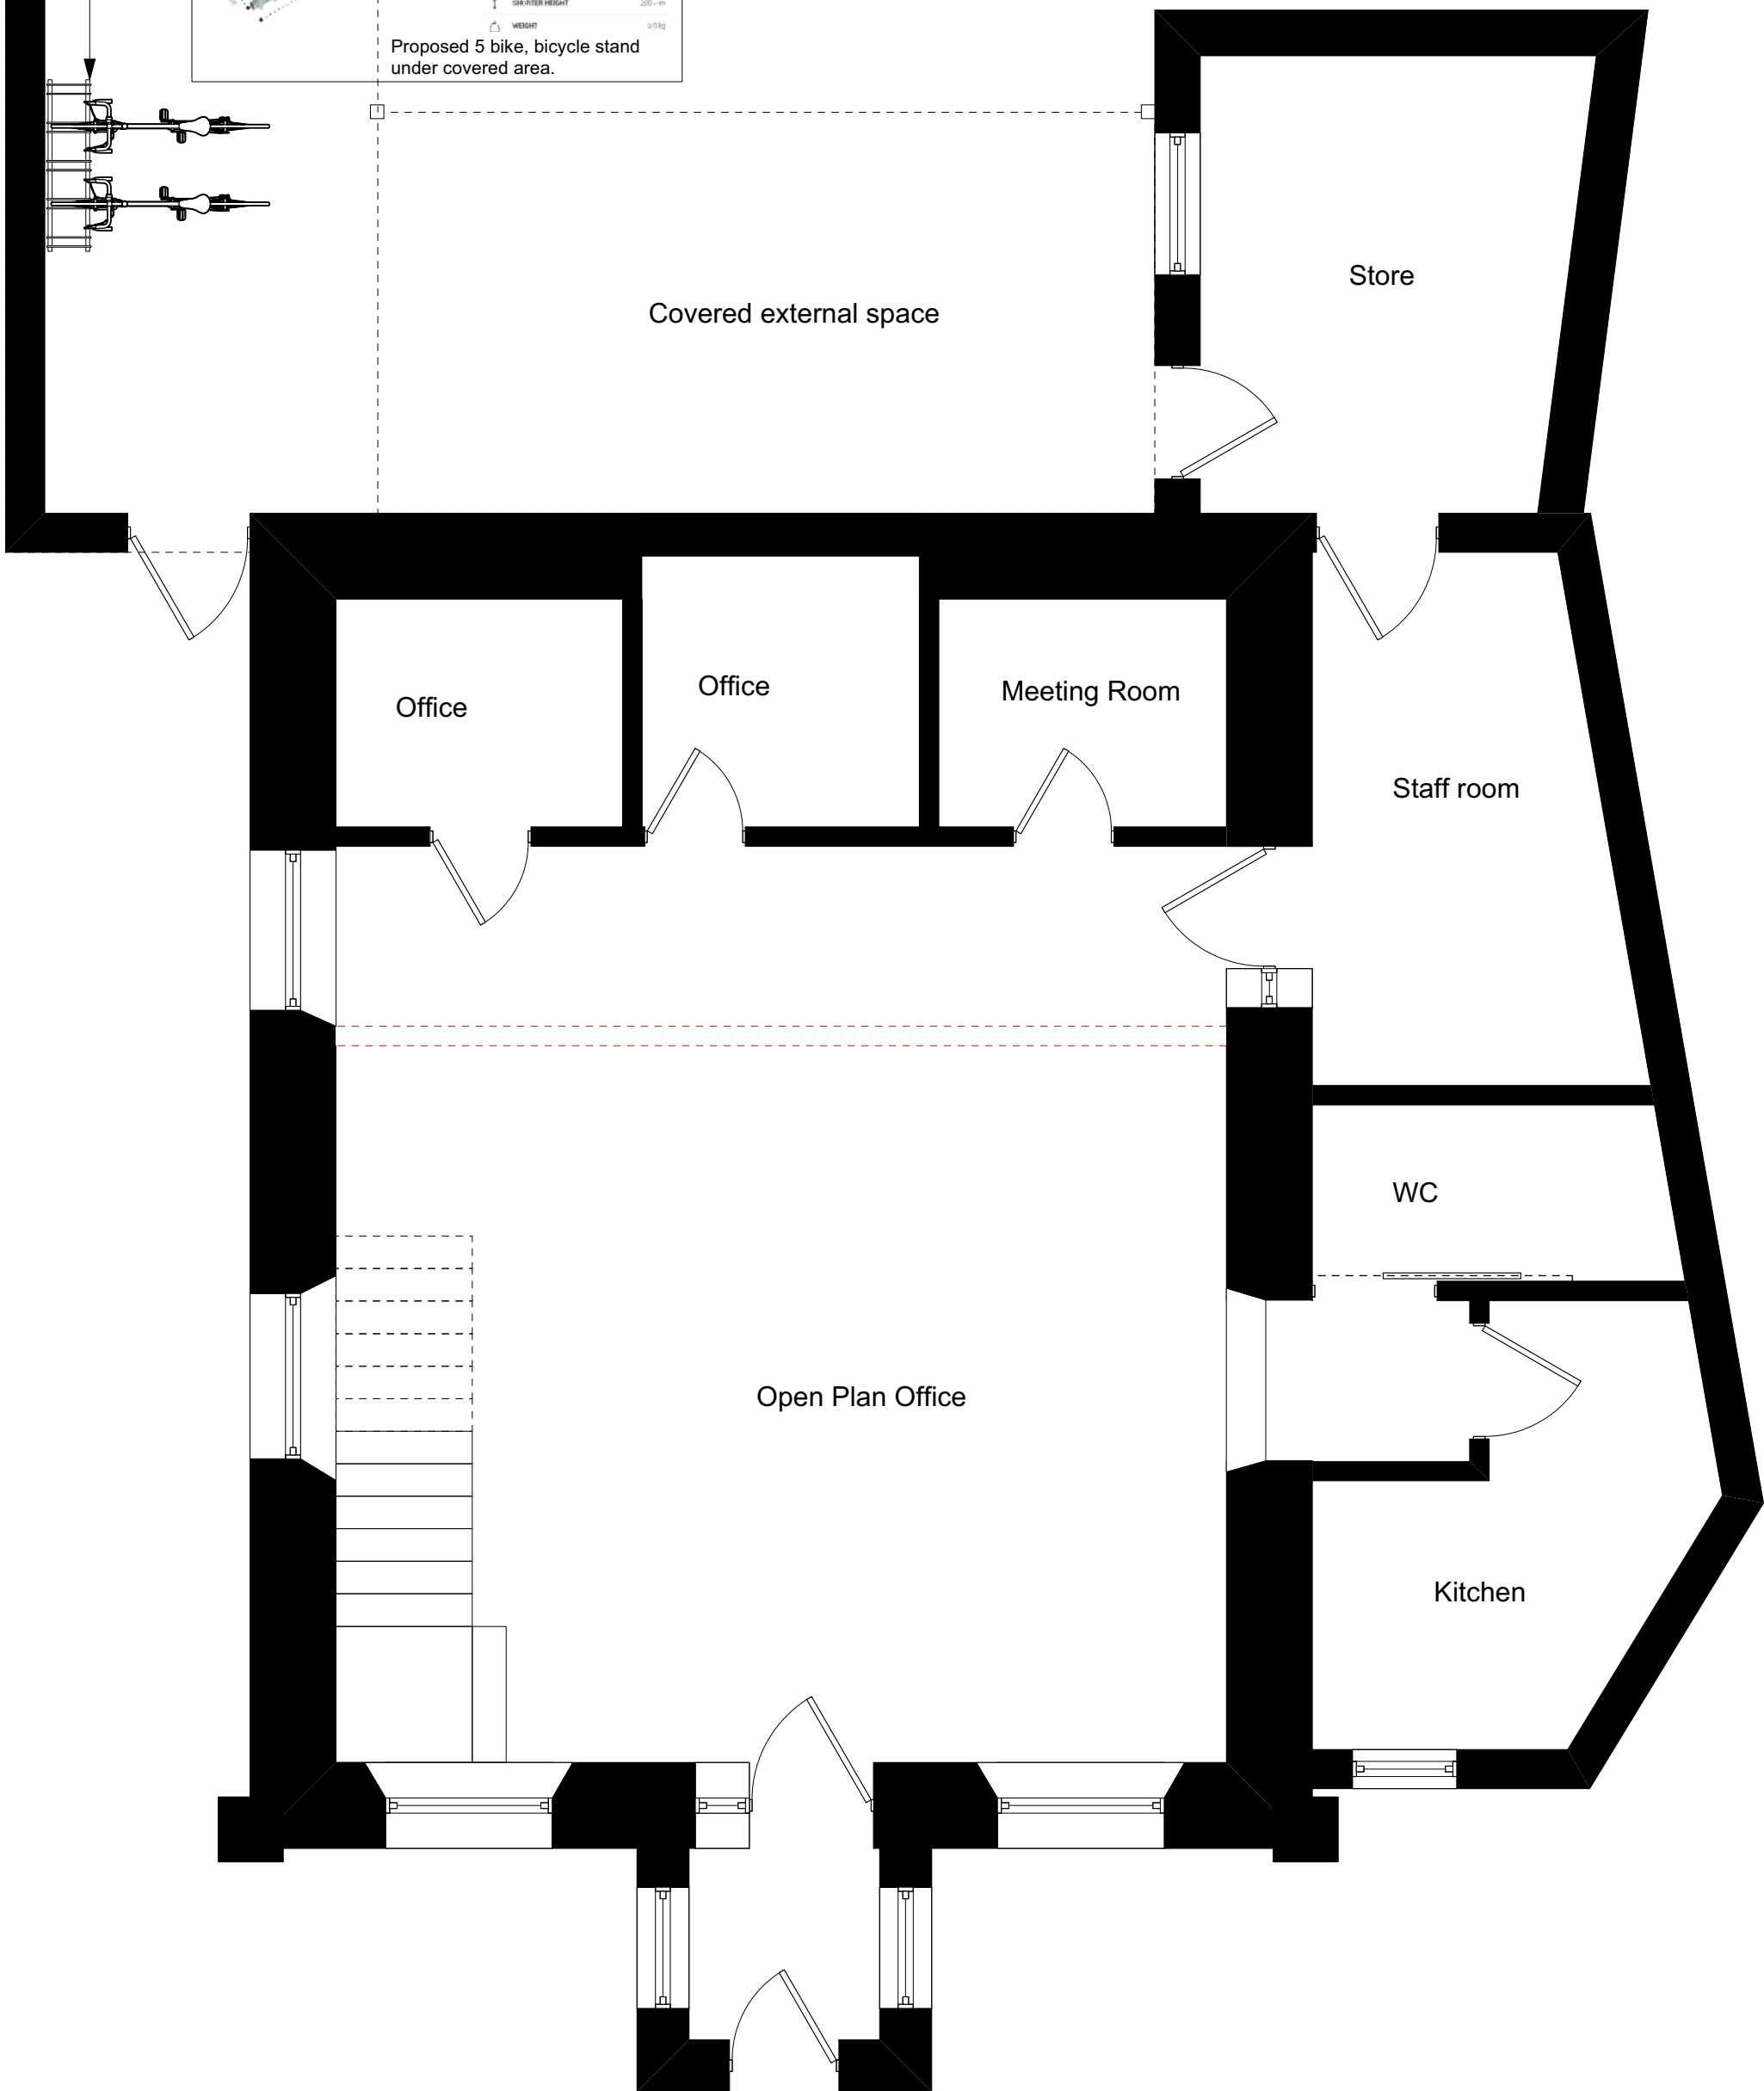

 Skerryvore Designs Ltd skerryvoredesigns.co.uk Phone 01633 897922 Mobile 07816 934352 contact@skerryvoredesigns.co.uk	JOB TITLE Former Methodist Church Church Street Caerleon Newport NP18 1AW	DRAWING TITLE Proposed Ground Floor plan	DRAWING No. SD1126-03B
			SCALE 1:50 @ A3
			DATE Aug 2025