


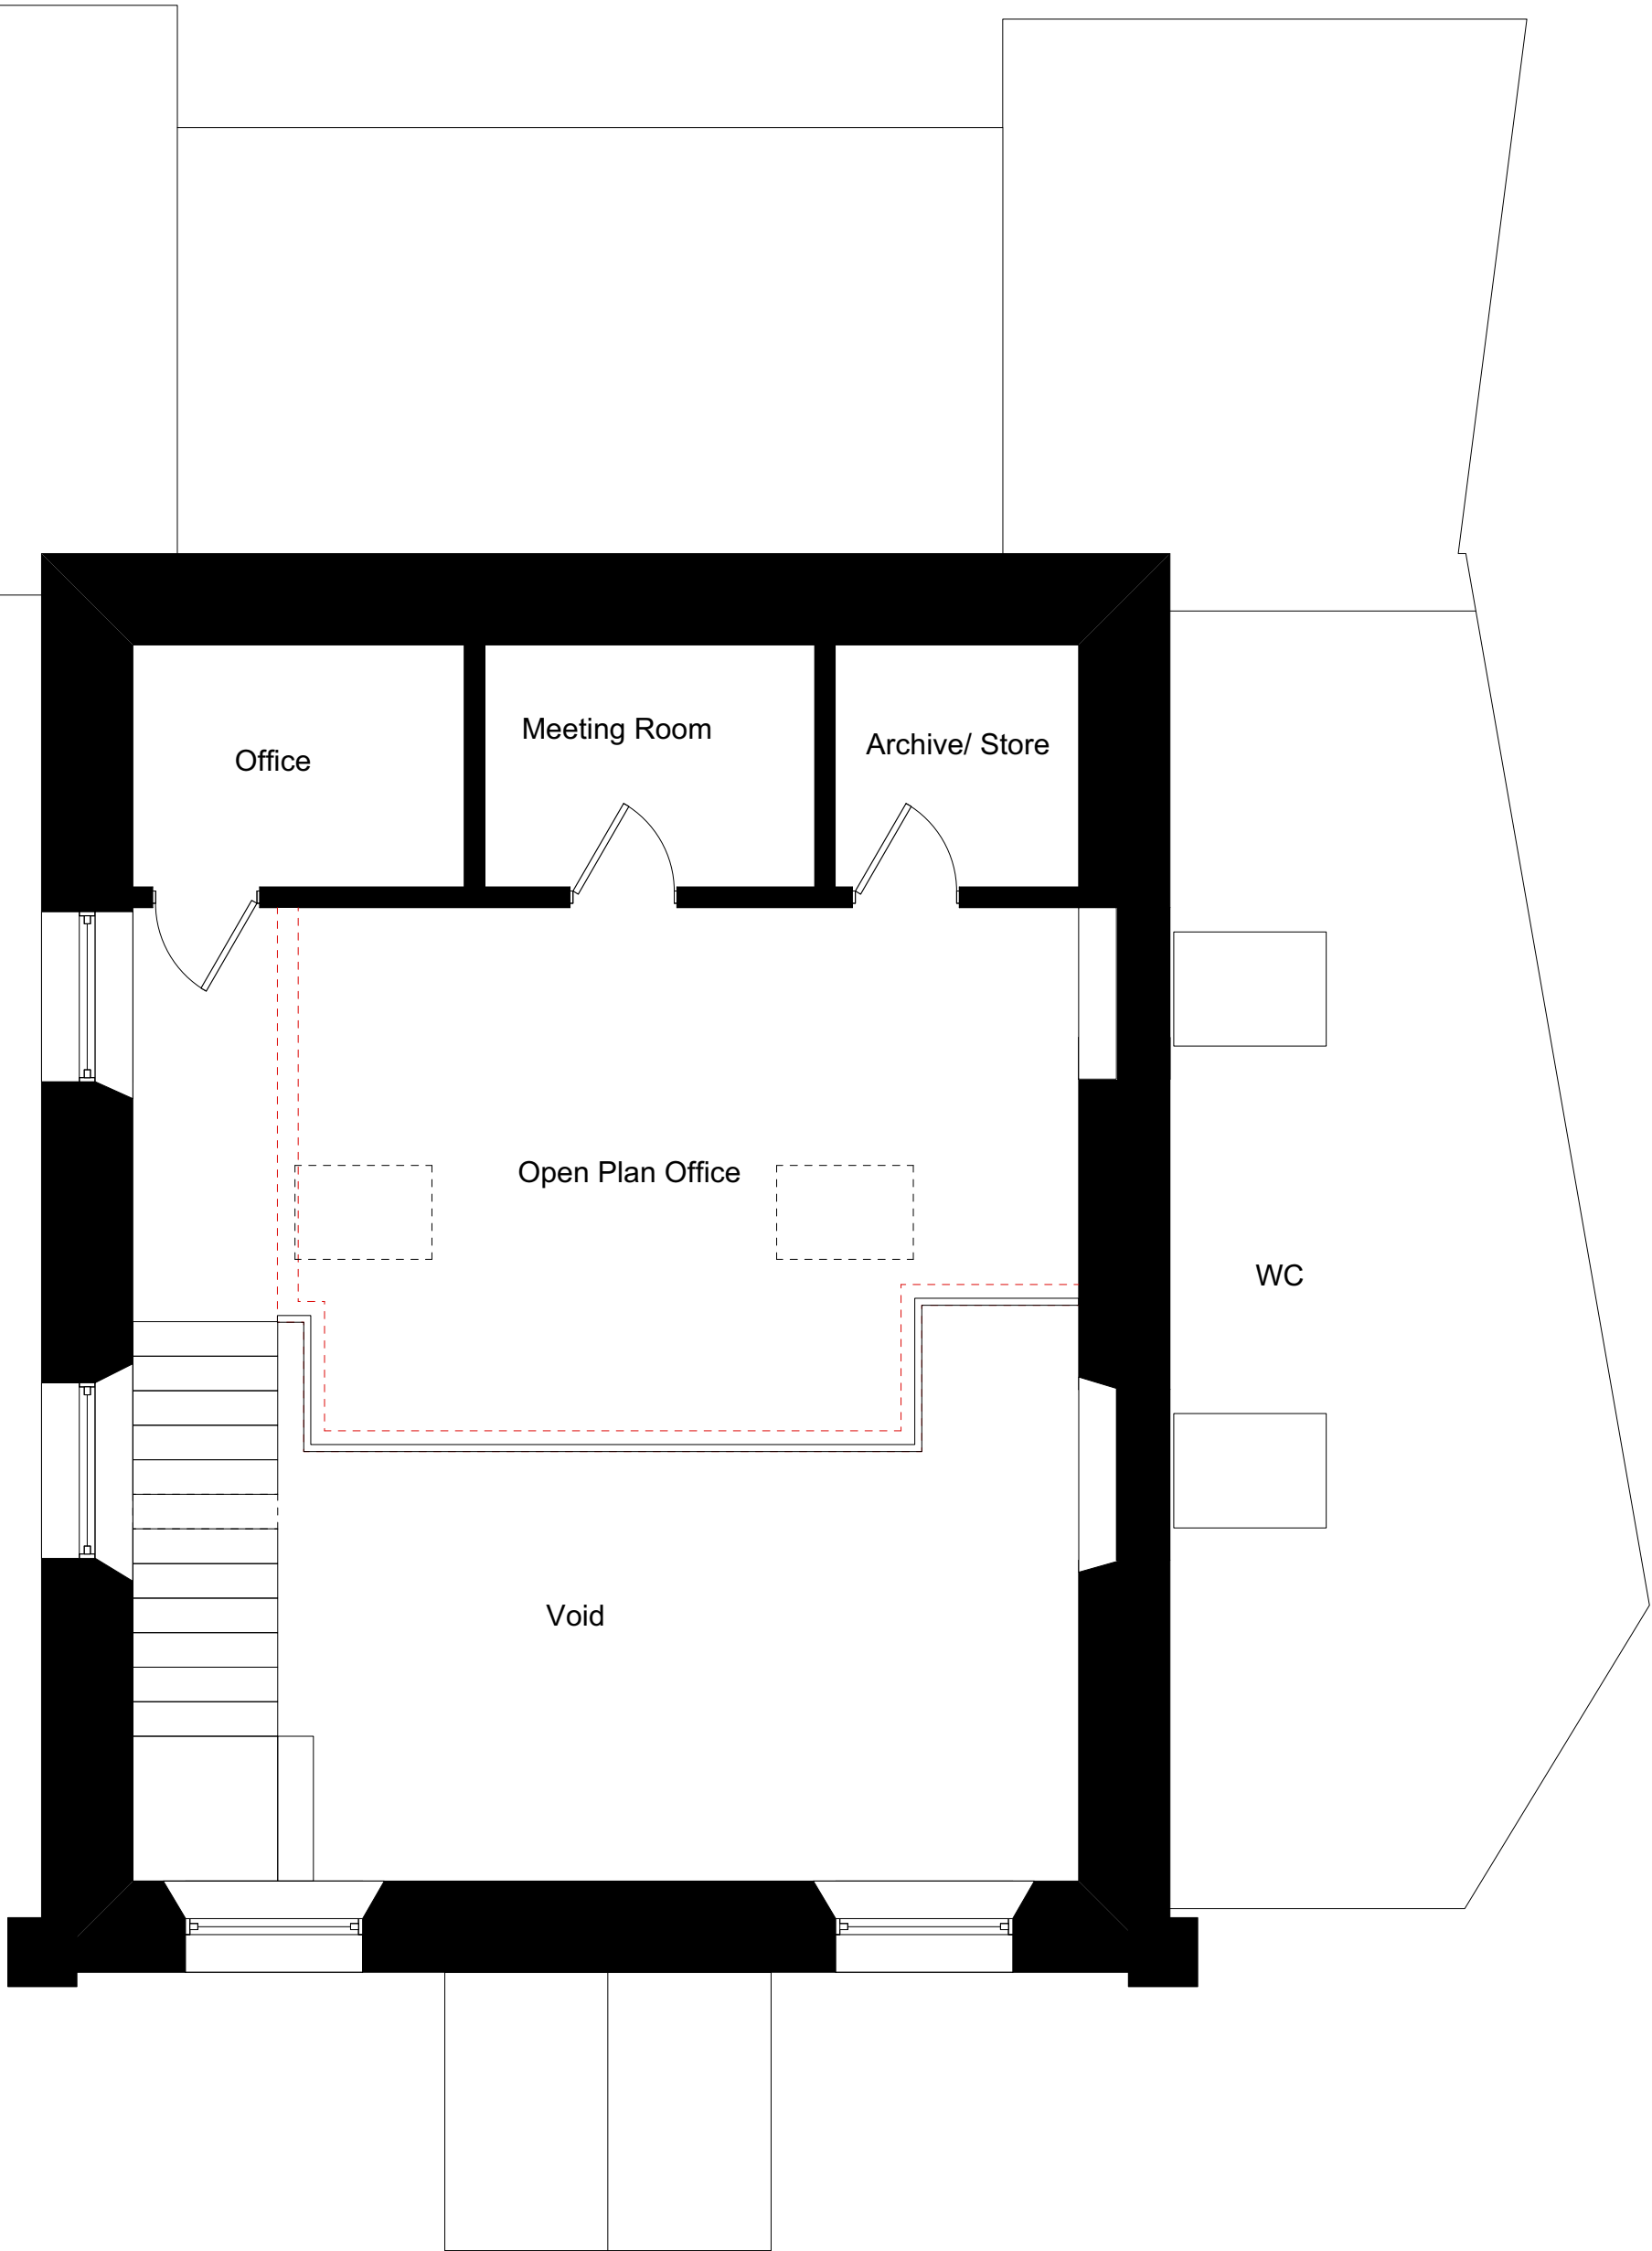

 SKERRYVORE DESIGNS Skerryvore Designs Ltd skerryvoredesigns.co.uk Phone 01633 897922 Mobile 07816 934352 contact@skerryvoredesigns.co.uk	JOB TITLE Former Methodist Church Church Street Caerleon Newport NP18 1AW	DRAWING TITLE Proposed First Floor plan	<table><tr><td>DRAWING No.</td><td>SD1126-05C</td></tr><tr><td>SCALE</td><td>1:50 @ A3</td></tr><tr><td>DATE</td><td>Oct 2025</td></tr></table>	DRAWING No.	SD1126-05C	SCALE	1:50 @ A3	DATE	Oct 2025
DRAWING No.	SD1126-05C								
SCALE	1:50 @ A3								
DATE	Oct 2025								