


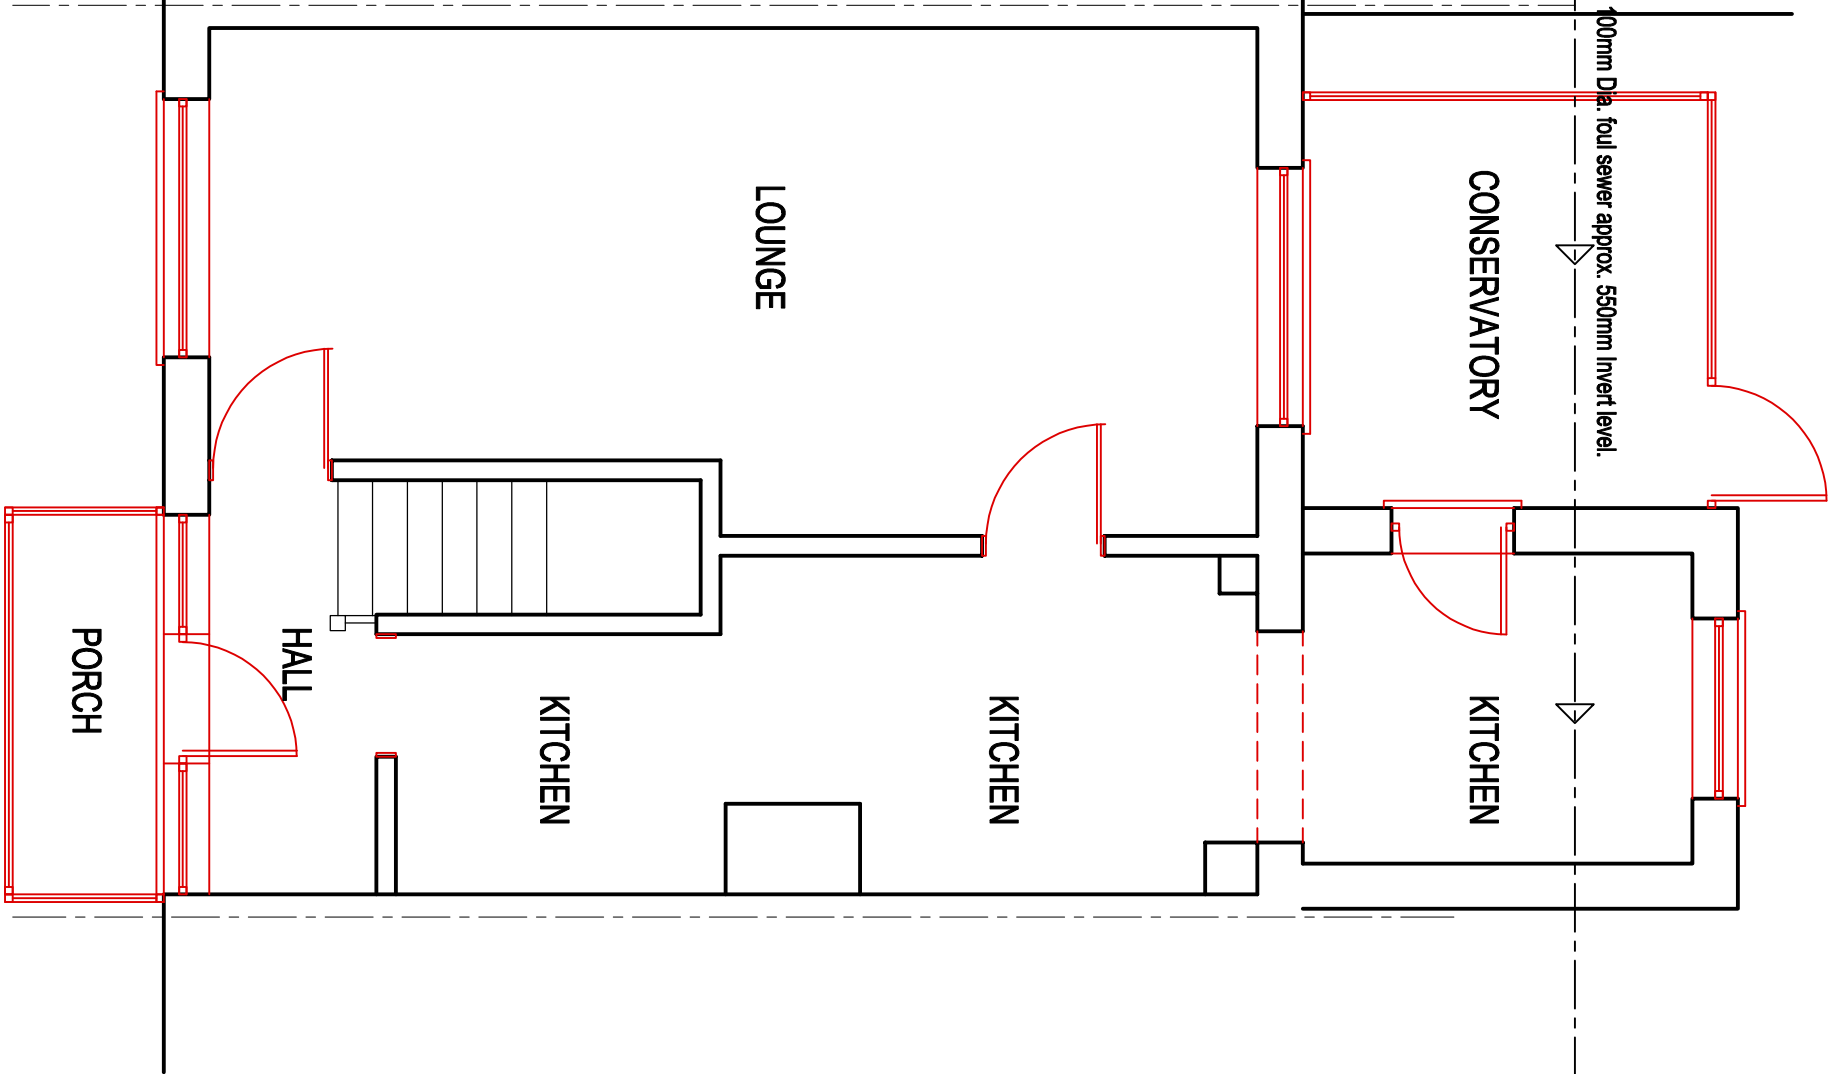

EXISTING GROUND FLOOR PLAN.

(1:50)

CLIENT		
ZOEIE & JANE KEOGH-BENNETT.		
job title	REMOVAL OF EXISTING CONSERVATORY & PART REAR ANNEXE & CONSTRUCT REAR SINGLE STOREY EXTENSION @ 136, MONNOW WAY. BETTWS. NP20 7UP.	
drawing title	EXISTING GROUND FLOOR PLAN.	
job No:	drawing No:	scales:
26.34	02	1:50 @A3