


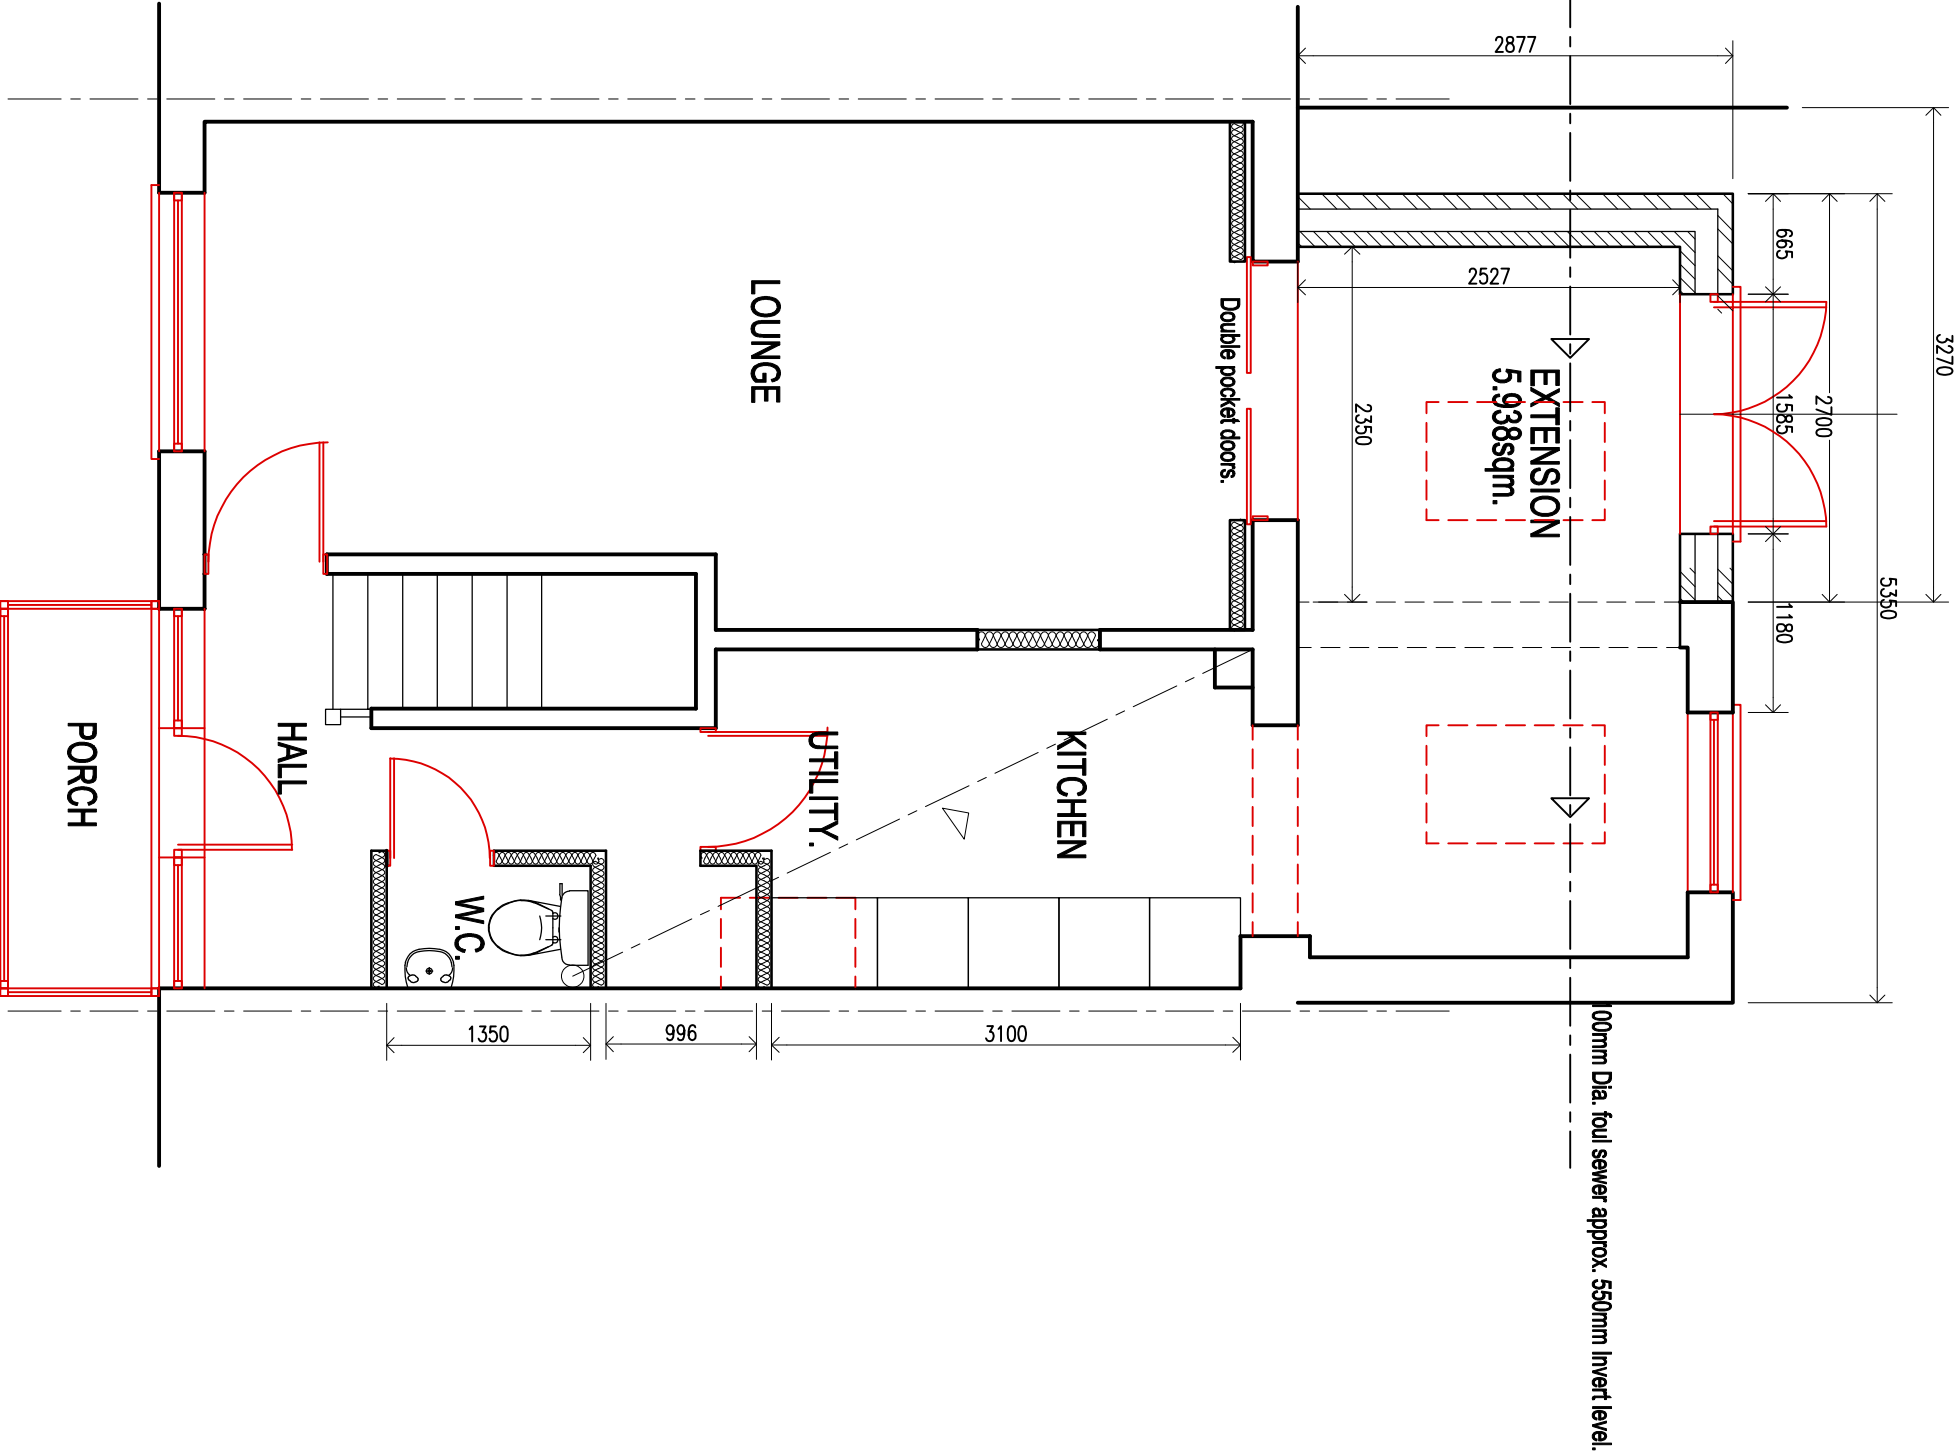

PROPOSED GROUND FLOOR PLAN.

(1:50)

CLIENT
ZOEIE & JANE KEOGH-BENNETT.

job title
REMOVAL OF EXISTING CONSERVATORY & PART REAR
ANNEXE & CONSTRUCT REAR SINGLE STOREY EXTENSION
@ 136, MONNOW WAY. BETTWS. NP20 7UP.

drawing title

PROPOSED GROUND FLOOR PLAN.

job No:	drawing No:	scales:
26.34	03	1:50 @A3