



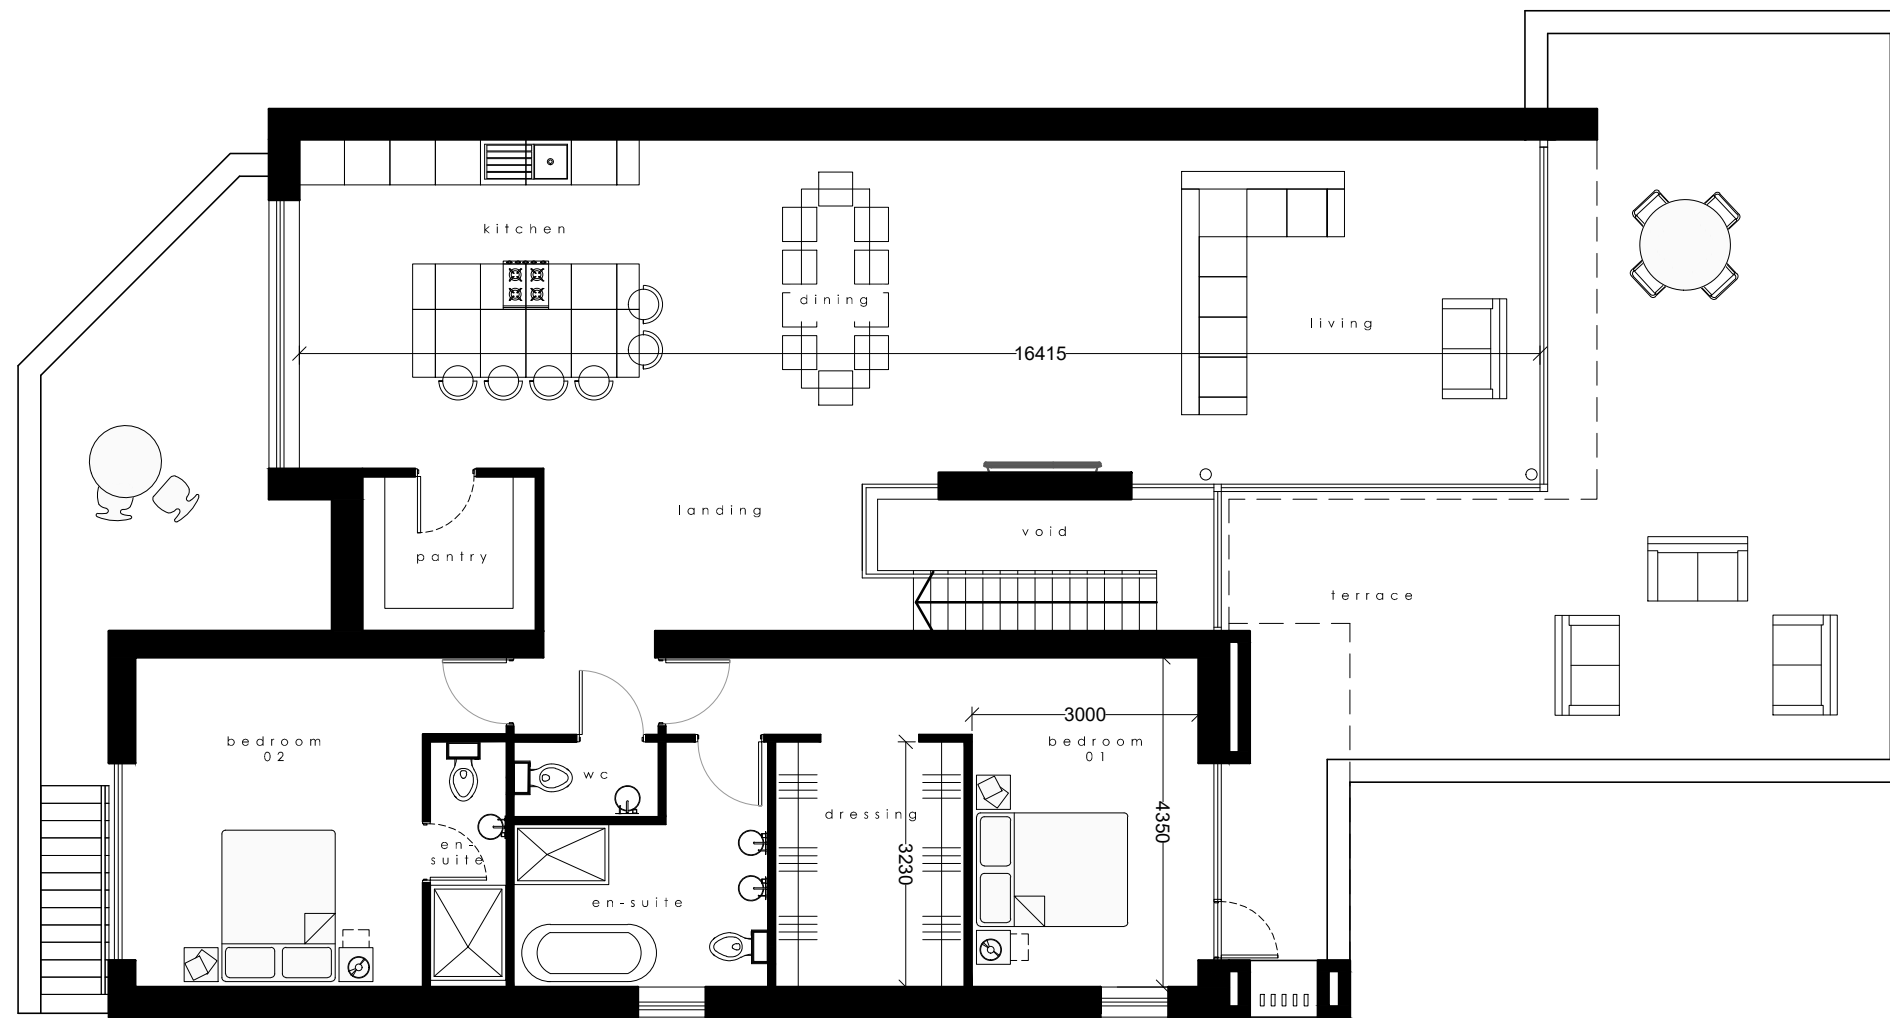

Date	Drawn	Check	Description	Rev.
30/01/2026	WS	***	Design amendments.	A
19/06/2026	WS	***	Extent of upper floor terrace reduced, cycle storage and E.V. charger shown.	B

First Floor Plan

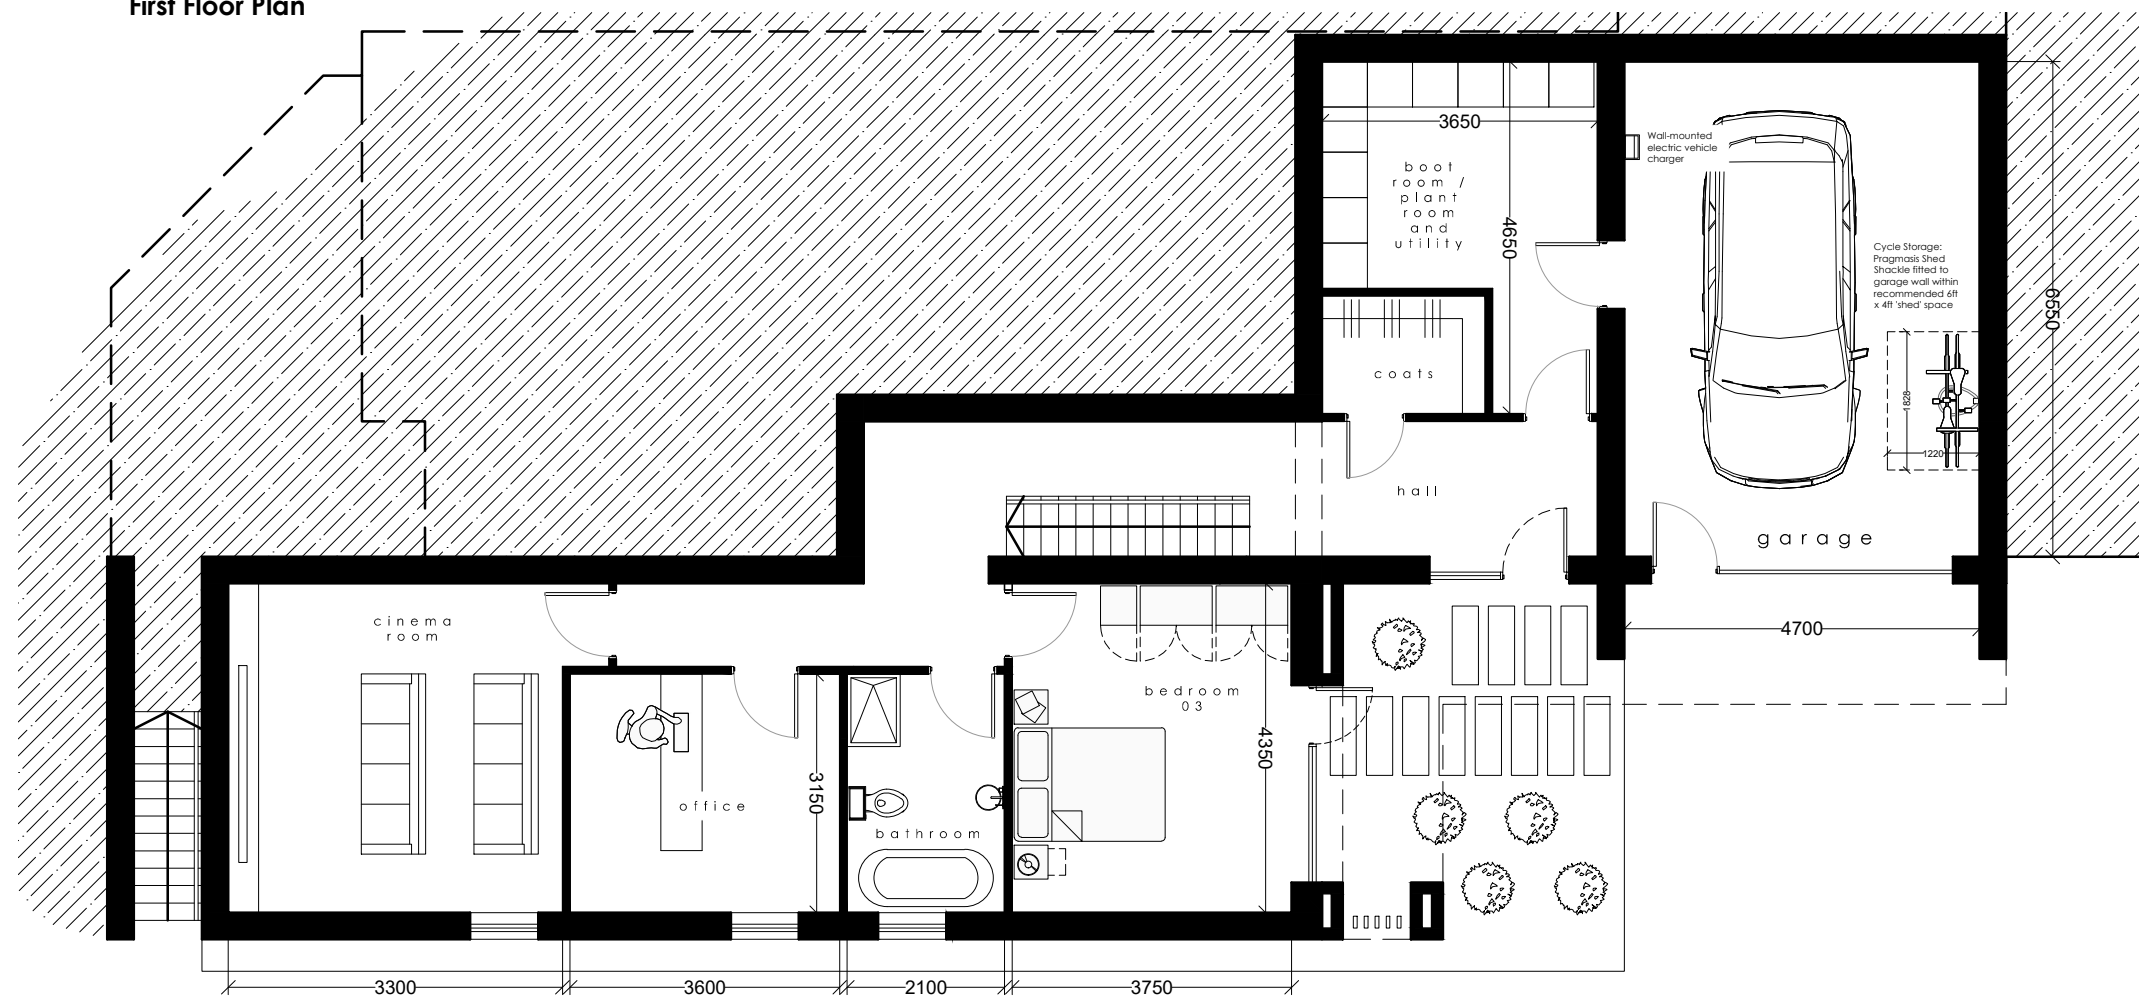

Ground Floor Plan

Little Hunters Lodge Penhow, Chepstow NP26 3AD		Job No. 24_057
Title Proposed Floor Plans		Dwg No. AL(0)10
Date 25/07/2025	Drawn	Scale 1:100 @ A3
 Architects		Town planners Environmental & Urban design
Unit 1A, Compass Business Park, Pacific Road, Cardiff. CF24 5HL		www.c2architects.co.uk tel: 029 20452100