


North

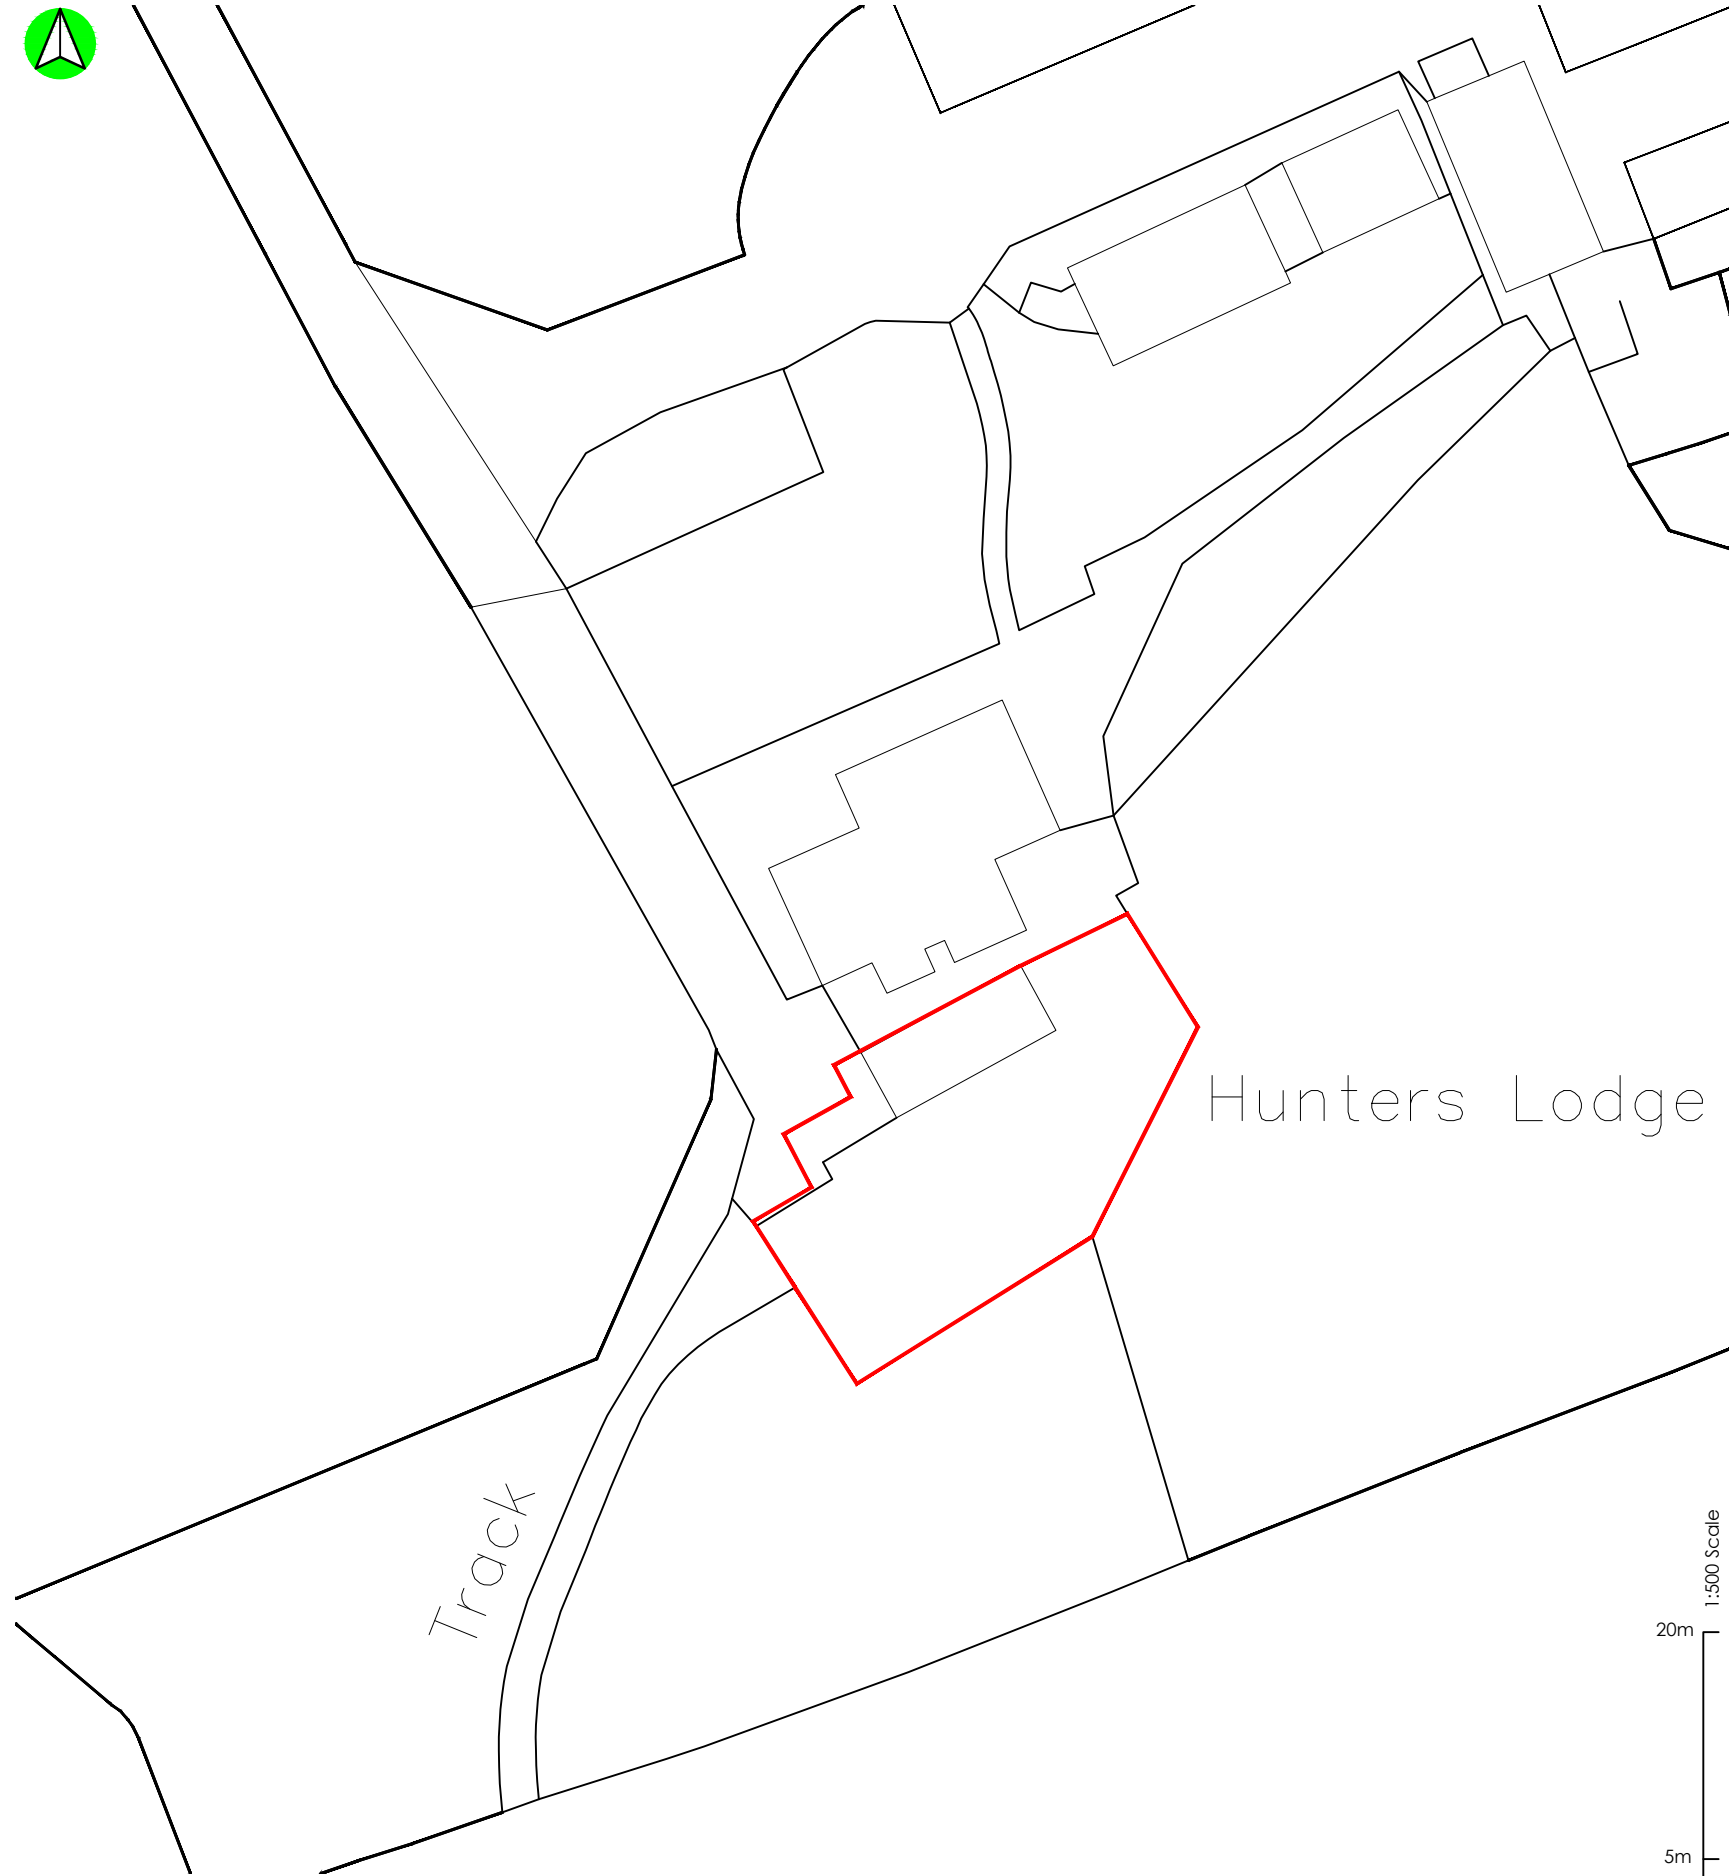


Location Plan (1:500)

1:500 Scale
20m
5m
0m

Date	Drawn	Check	Description
21/01/2025	WS	***	Red line amended.
13/05/2026	WS	***	Proposed site plan shown.
19/06/2026	WS	***	Upper floor outline shown.
19/08/2026	WS	***	Proposed site plan and upper floor outlined omitted.

Rev.
A
B
C
D

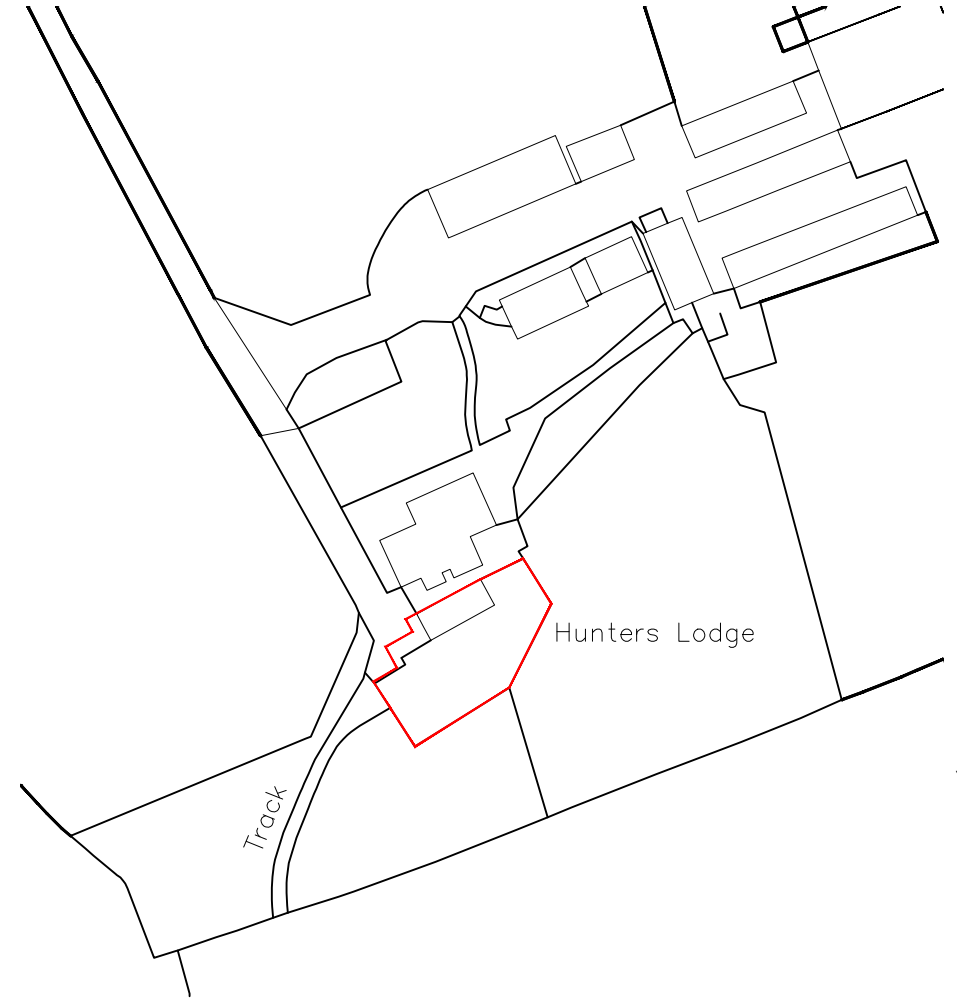

Location Plan (1:1250)

1:1250 Scale
50m
10m
0m

Little Hunters Lodge Penhow, Chepstow NP26 3AD		Job No. 24_057 Dwg No. AL(90)01	Rev. D
Title Location and Proposed Site Plan			
Date 12/11/2024	Drawn	Scale 1:500 & 1:1250 @ A3	
		Architects · Town planners Environmental & Urban design	
Unit 1A, Compass Business Park, Pacific Road, Cardiff. CF24 5HL		www.c2architects.co.uk tel: 029 20452100	