



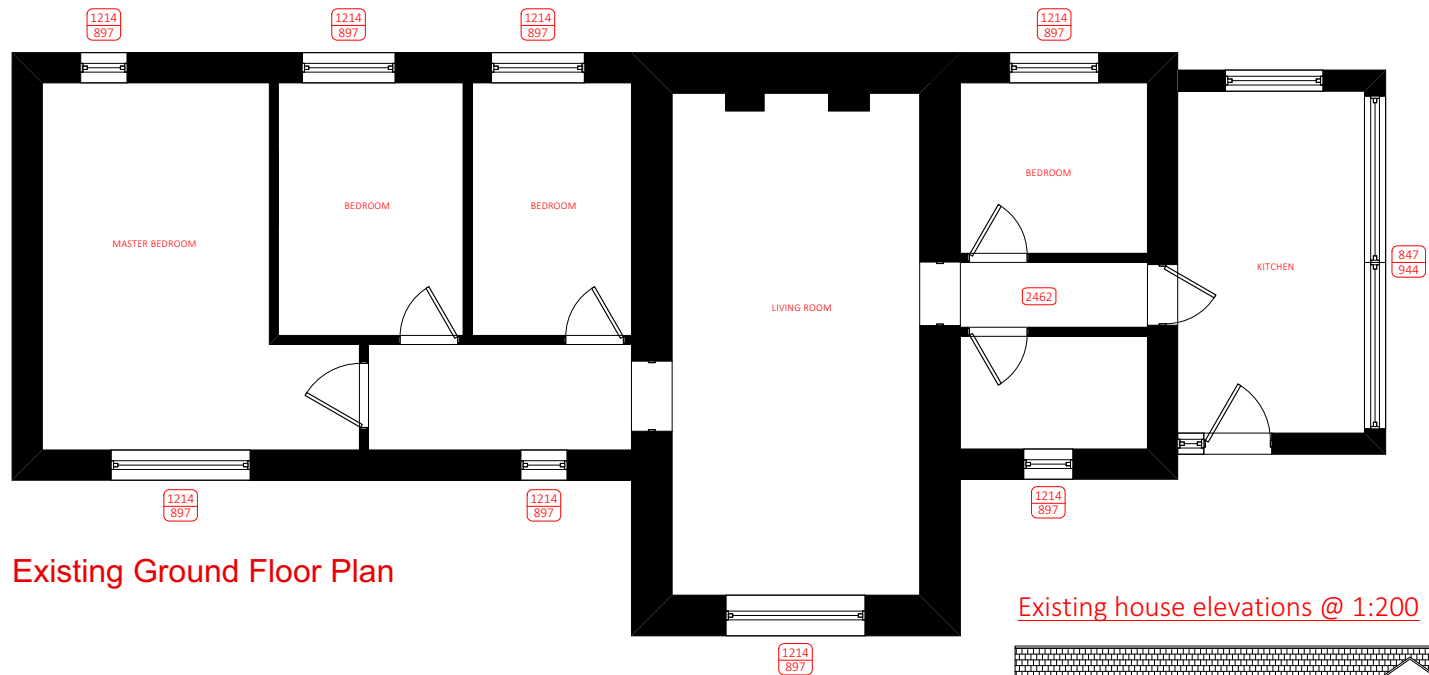


Existing Ground Floor Plan

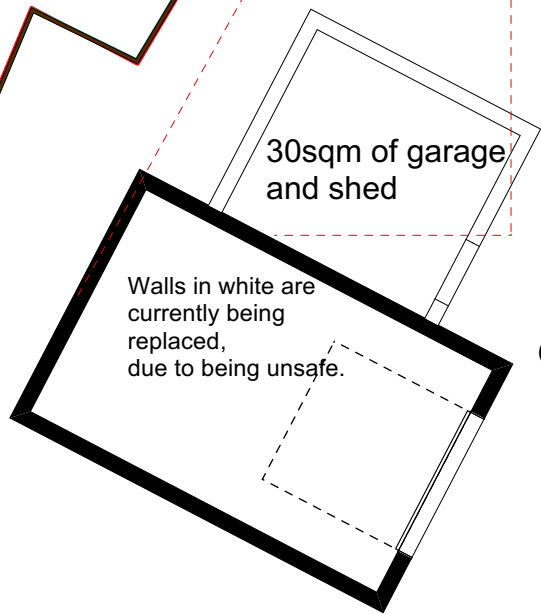


30sqm of garage and shed

Walls in white are currently being replaced, due to being unsafe.


3 parking spaces (increased from 2, garage is not to the standards or size to fit a car)

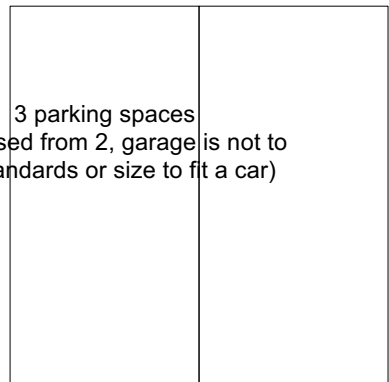


Existing house elevations @ 1:200

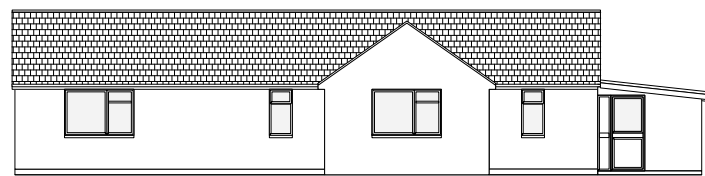


Front Elevation

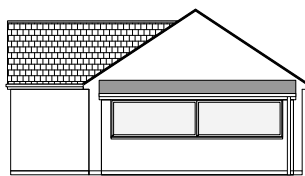

Side Elevation

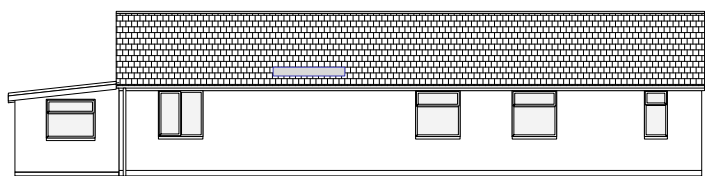

Rear Elevation

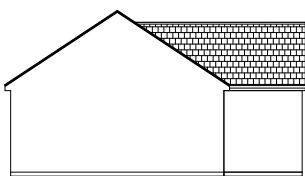

Side Elevation

Existing stone wall

Existing wooden fence

Existing house elevations @ 1:200



Front Elevation



Side Elevation



Rear Elevation



Side Elevation



Skerryvore Designs Ltd
skerryvoredesigns.co.uk

Phone **01633 897922**
Mobile **07816 934352**
contact@skerryvoredesigns.co.uk

JOB

TITLE The Arch Bungalow
NP18 2JY

DRAWING

TITLE Existing plans and elevations

DRAWING No.	SD926 P 01
SCALE	1:100 & 1:200 @ A3
DATE	Mar 2025