


NOTE
FOR EXISTING SECTION
'X-X' SEE DRG. REF. 3

NOTE
100mm RAISED
KERB AROUND
PARKING BAY &
DRIVEWAY

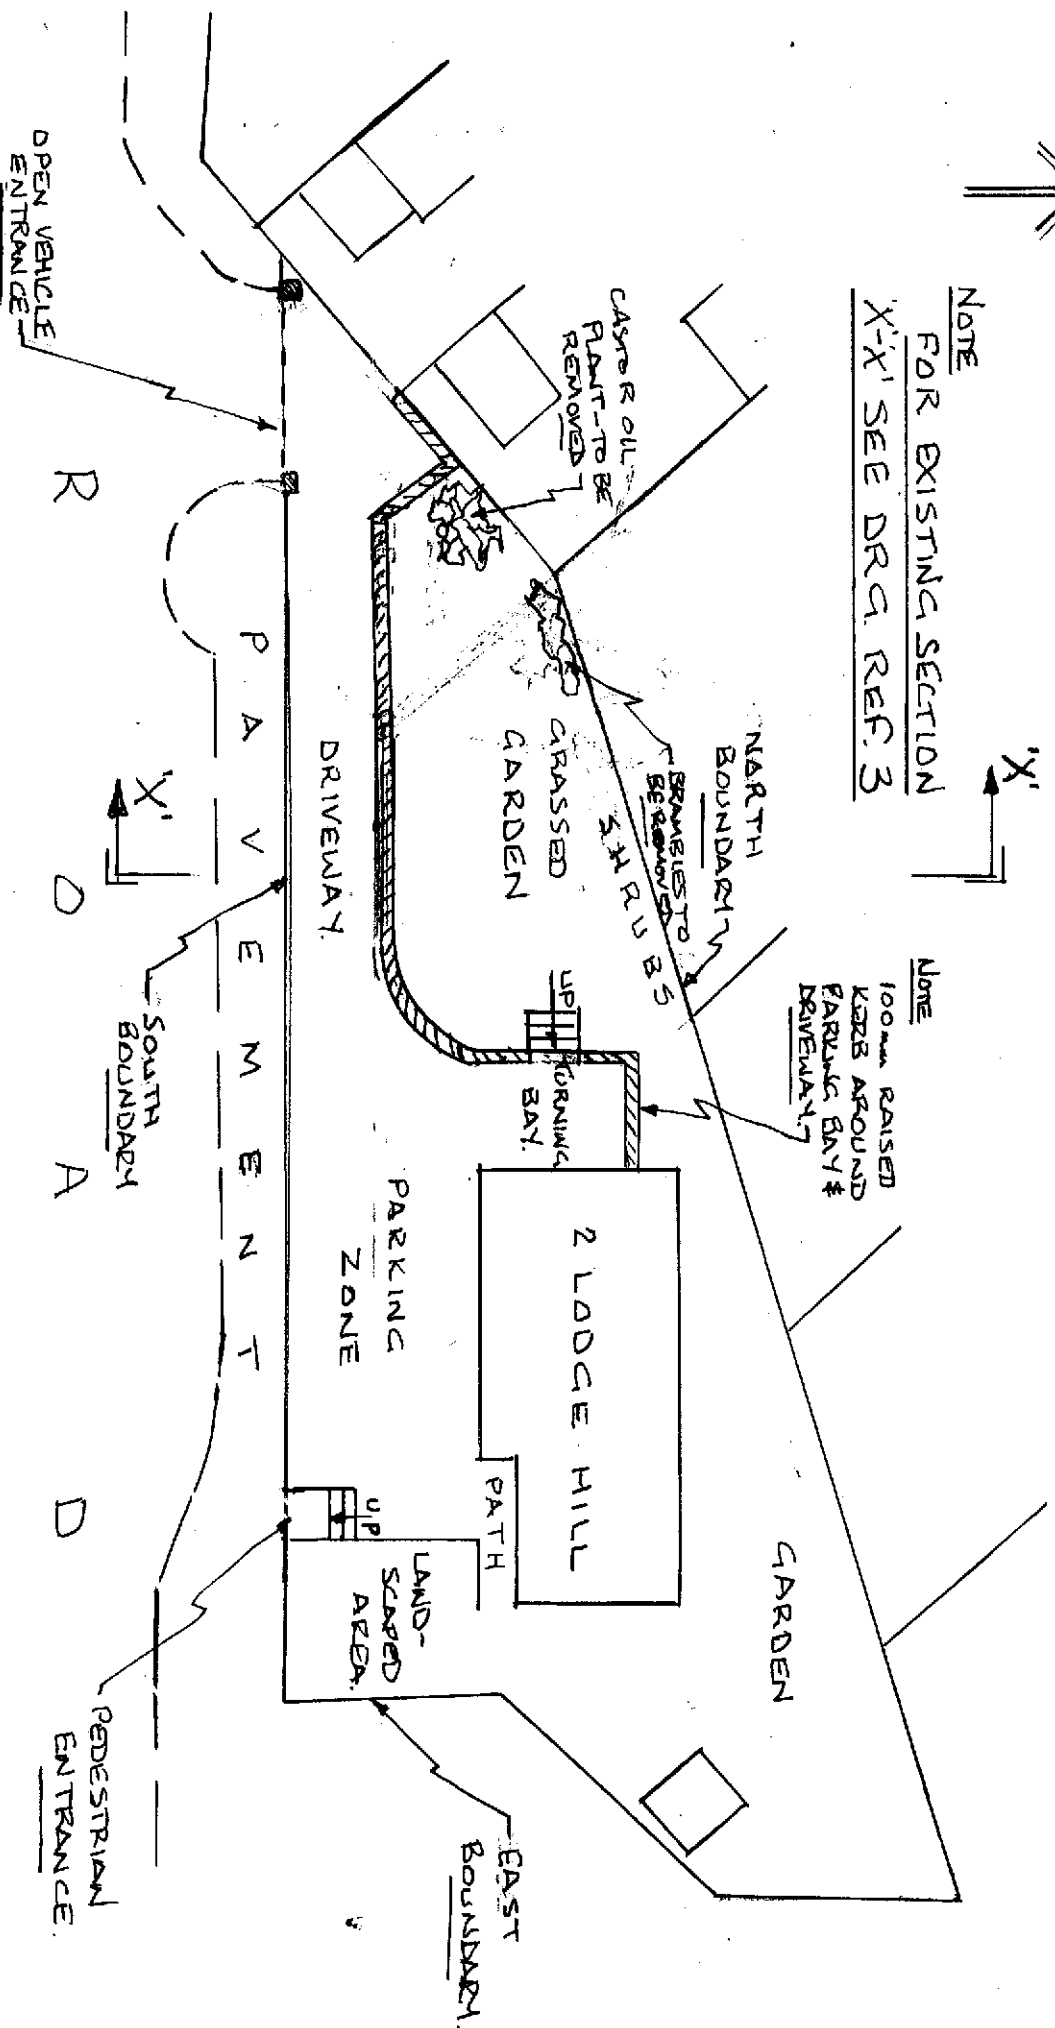

EXISTING SITE PLAN

2A3

EXISTING SITE PLAN OF 2, LODGE HILL, CAERLEON, NPT, NP18 8DA

SCALE 1:200
DRG. REF. 2