
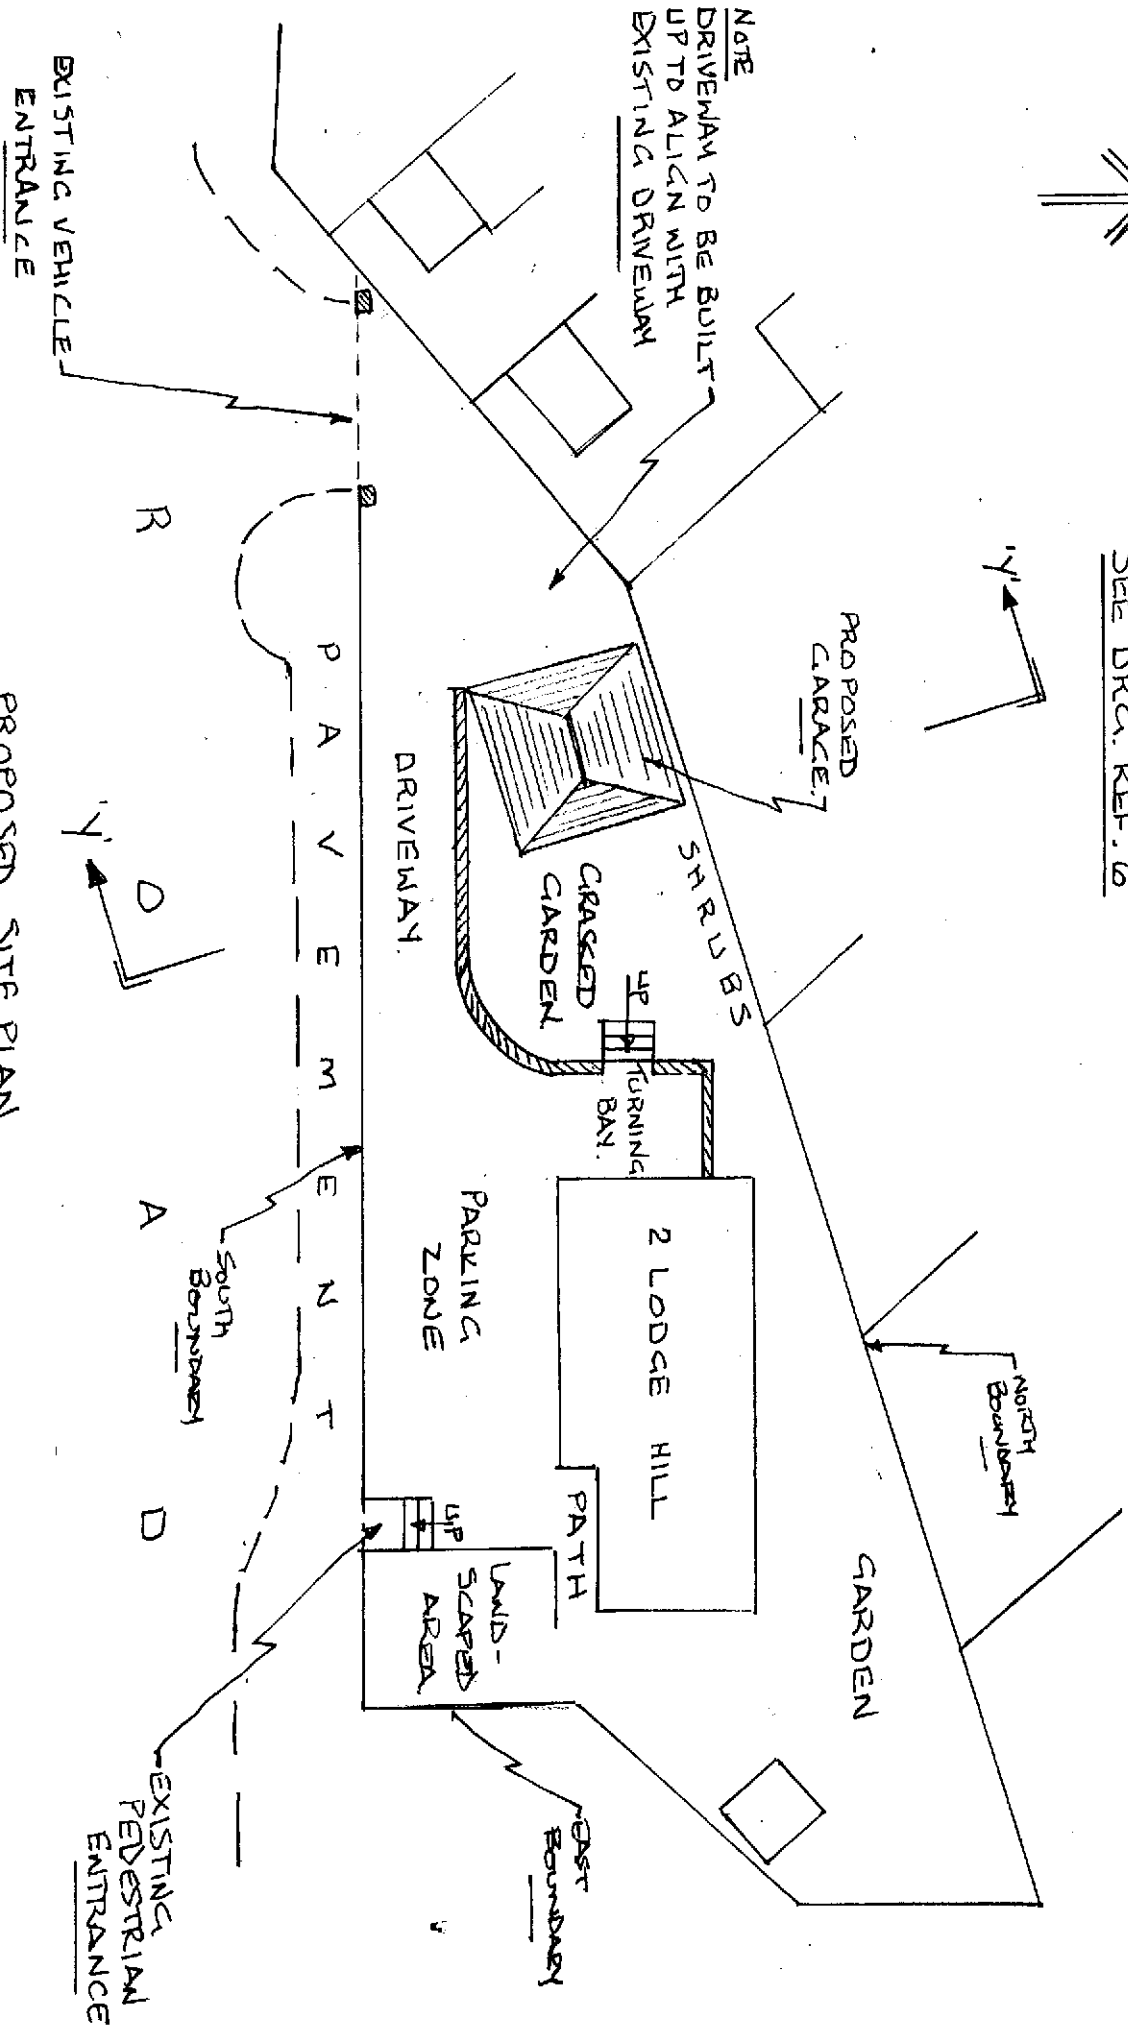


NOTE - FOR PROPOSED
SECTION 'Y'-Y
SEE DRG. REF. 6

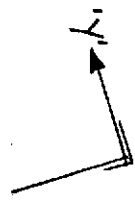

PROPOSED SITE PLAN

PROPOSED SITE PLAN FOR 2, LODGE HILL, CAERLEON, NPT, NP18 8DA.

@A3

SCALE 1:200
DRG. REF. 5