



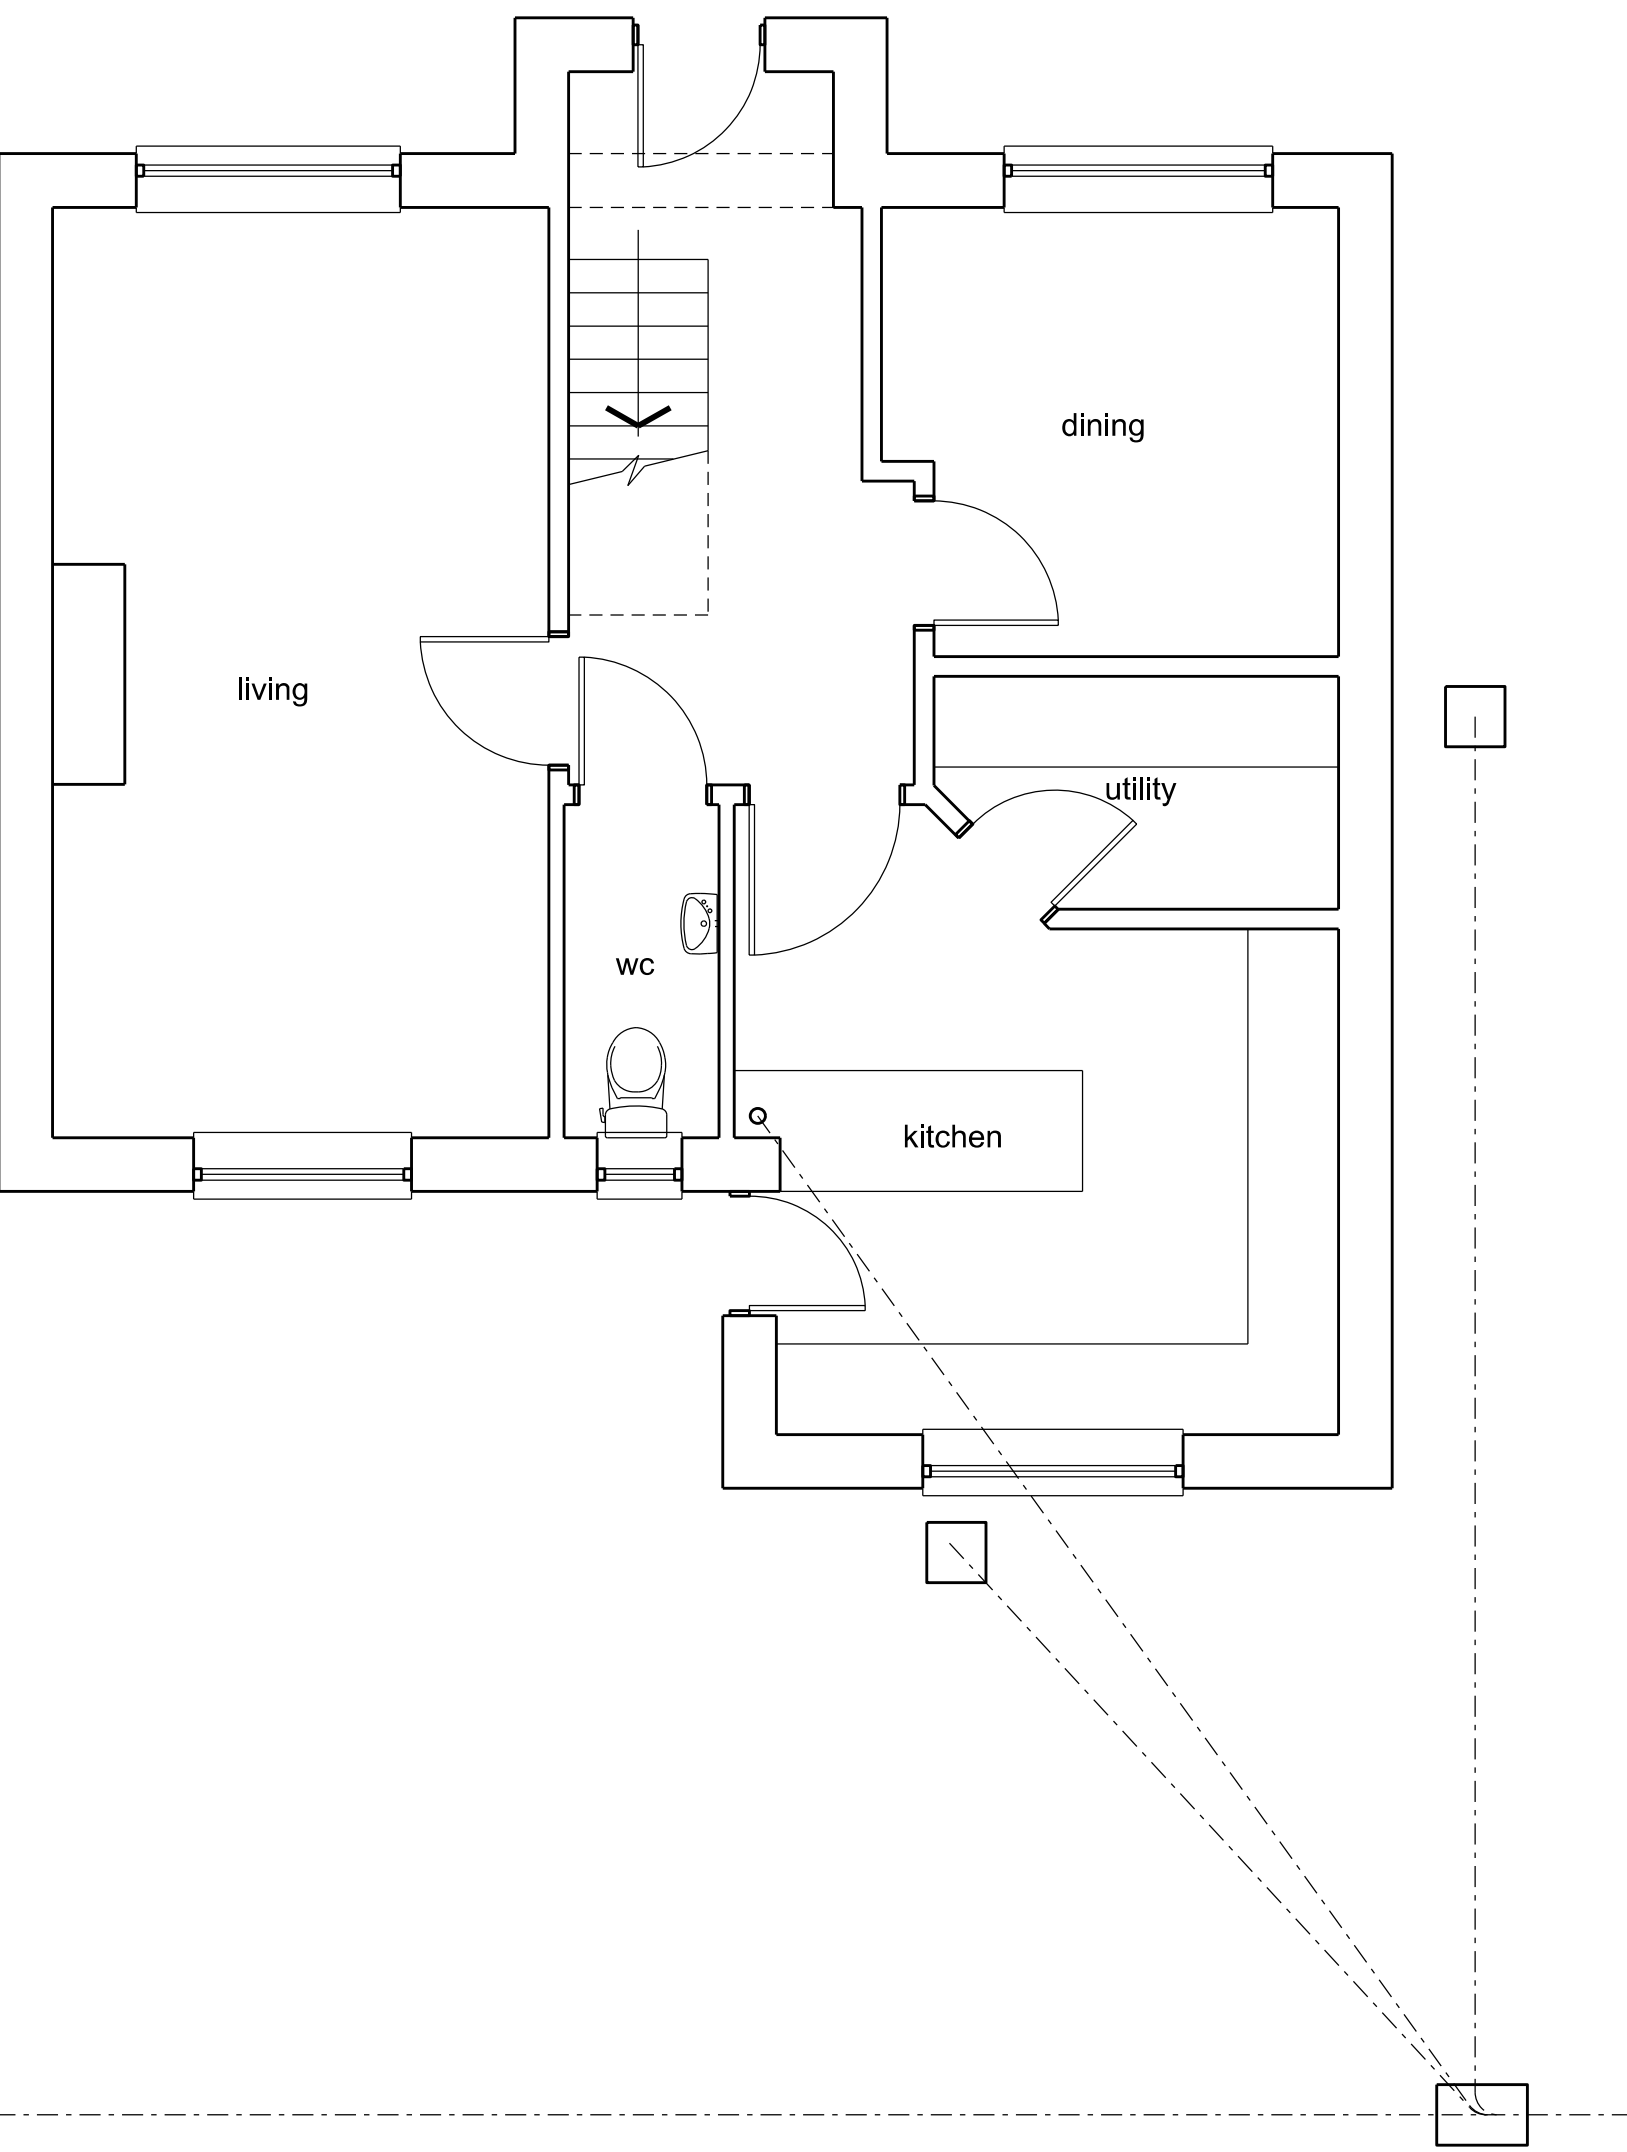

existing ground floor plan

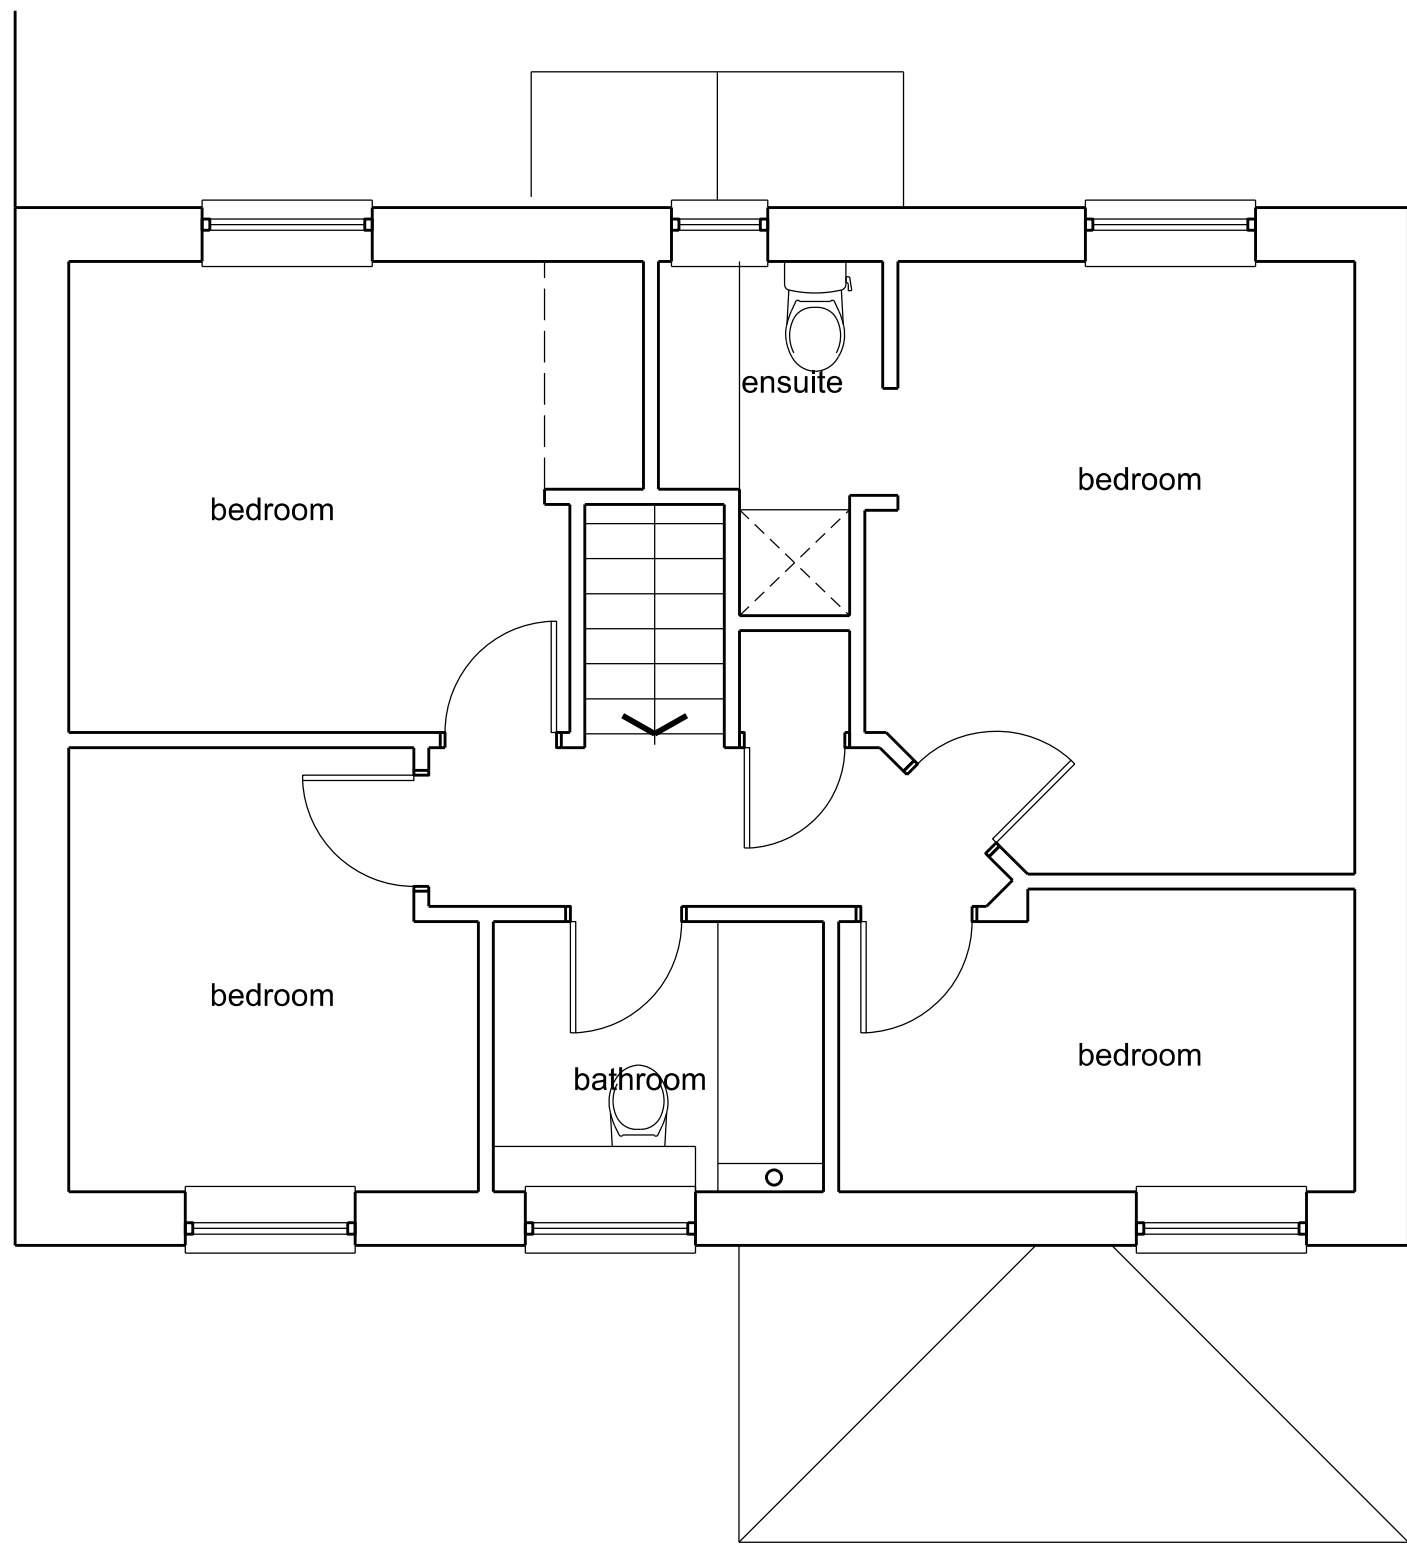

existing first floor plan

REV. DESCRIPTION | DRAWN BY | CHECKED BY | APPROVED BY | DATE
RIBA PLAN OF WORK 2013 WORKSTAGE

PURPOSE OF ISSUE - FIT FOR ...

CLIENT
MRAND MRS PRITCHETT

PROJECT TITLE
EXTENTION TO 4 BLACKTOWN
GARDENS, MARSHFIELD, CF3 2SF

DRAWING TITLE
EXISTING FLOOR PLANS, SECTION
AND ELEVATIONS

PROJECT No. SCALE @ A1
1:50

DRAWING No. REVISION
(-)-01

DO NOT SCALE Any discrepancy or query concerning this drawing should be referred to the originator