



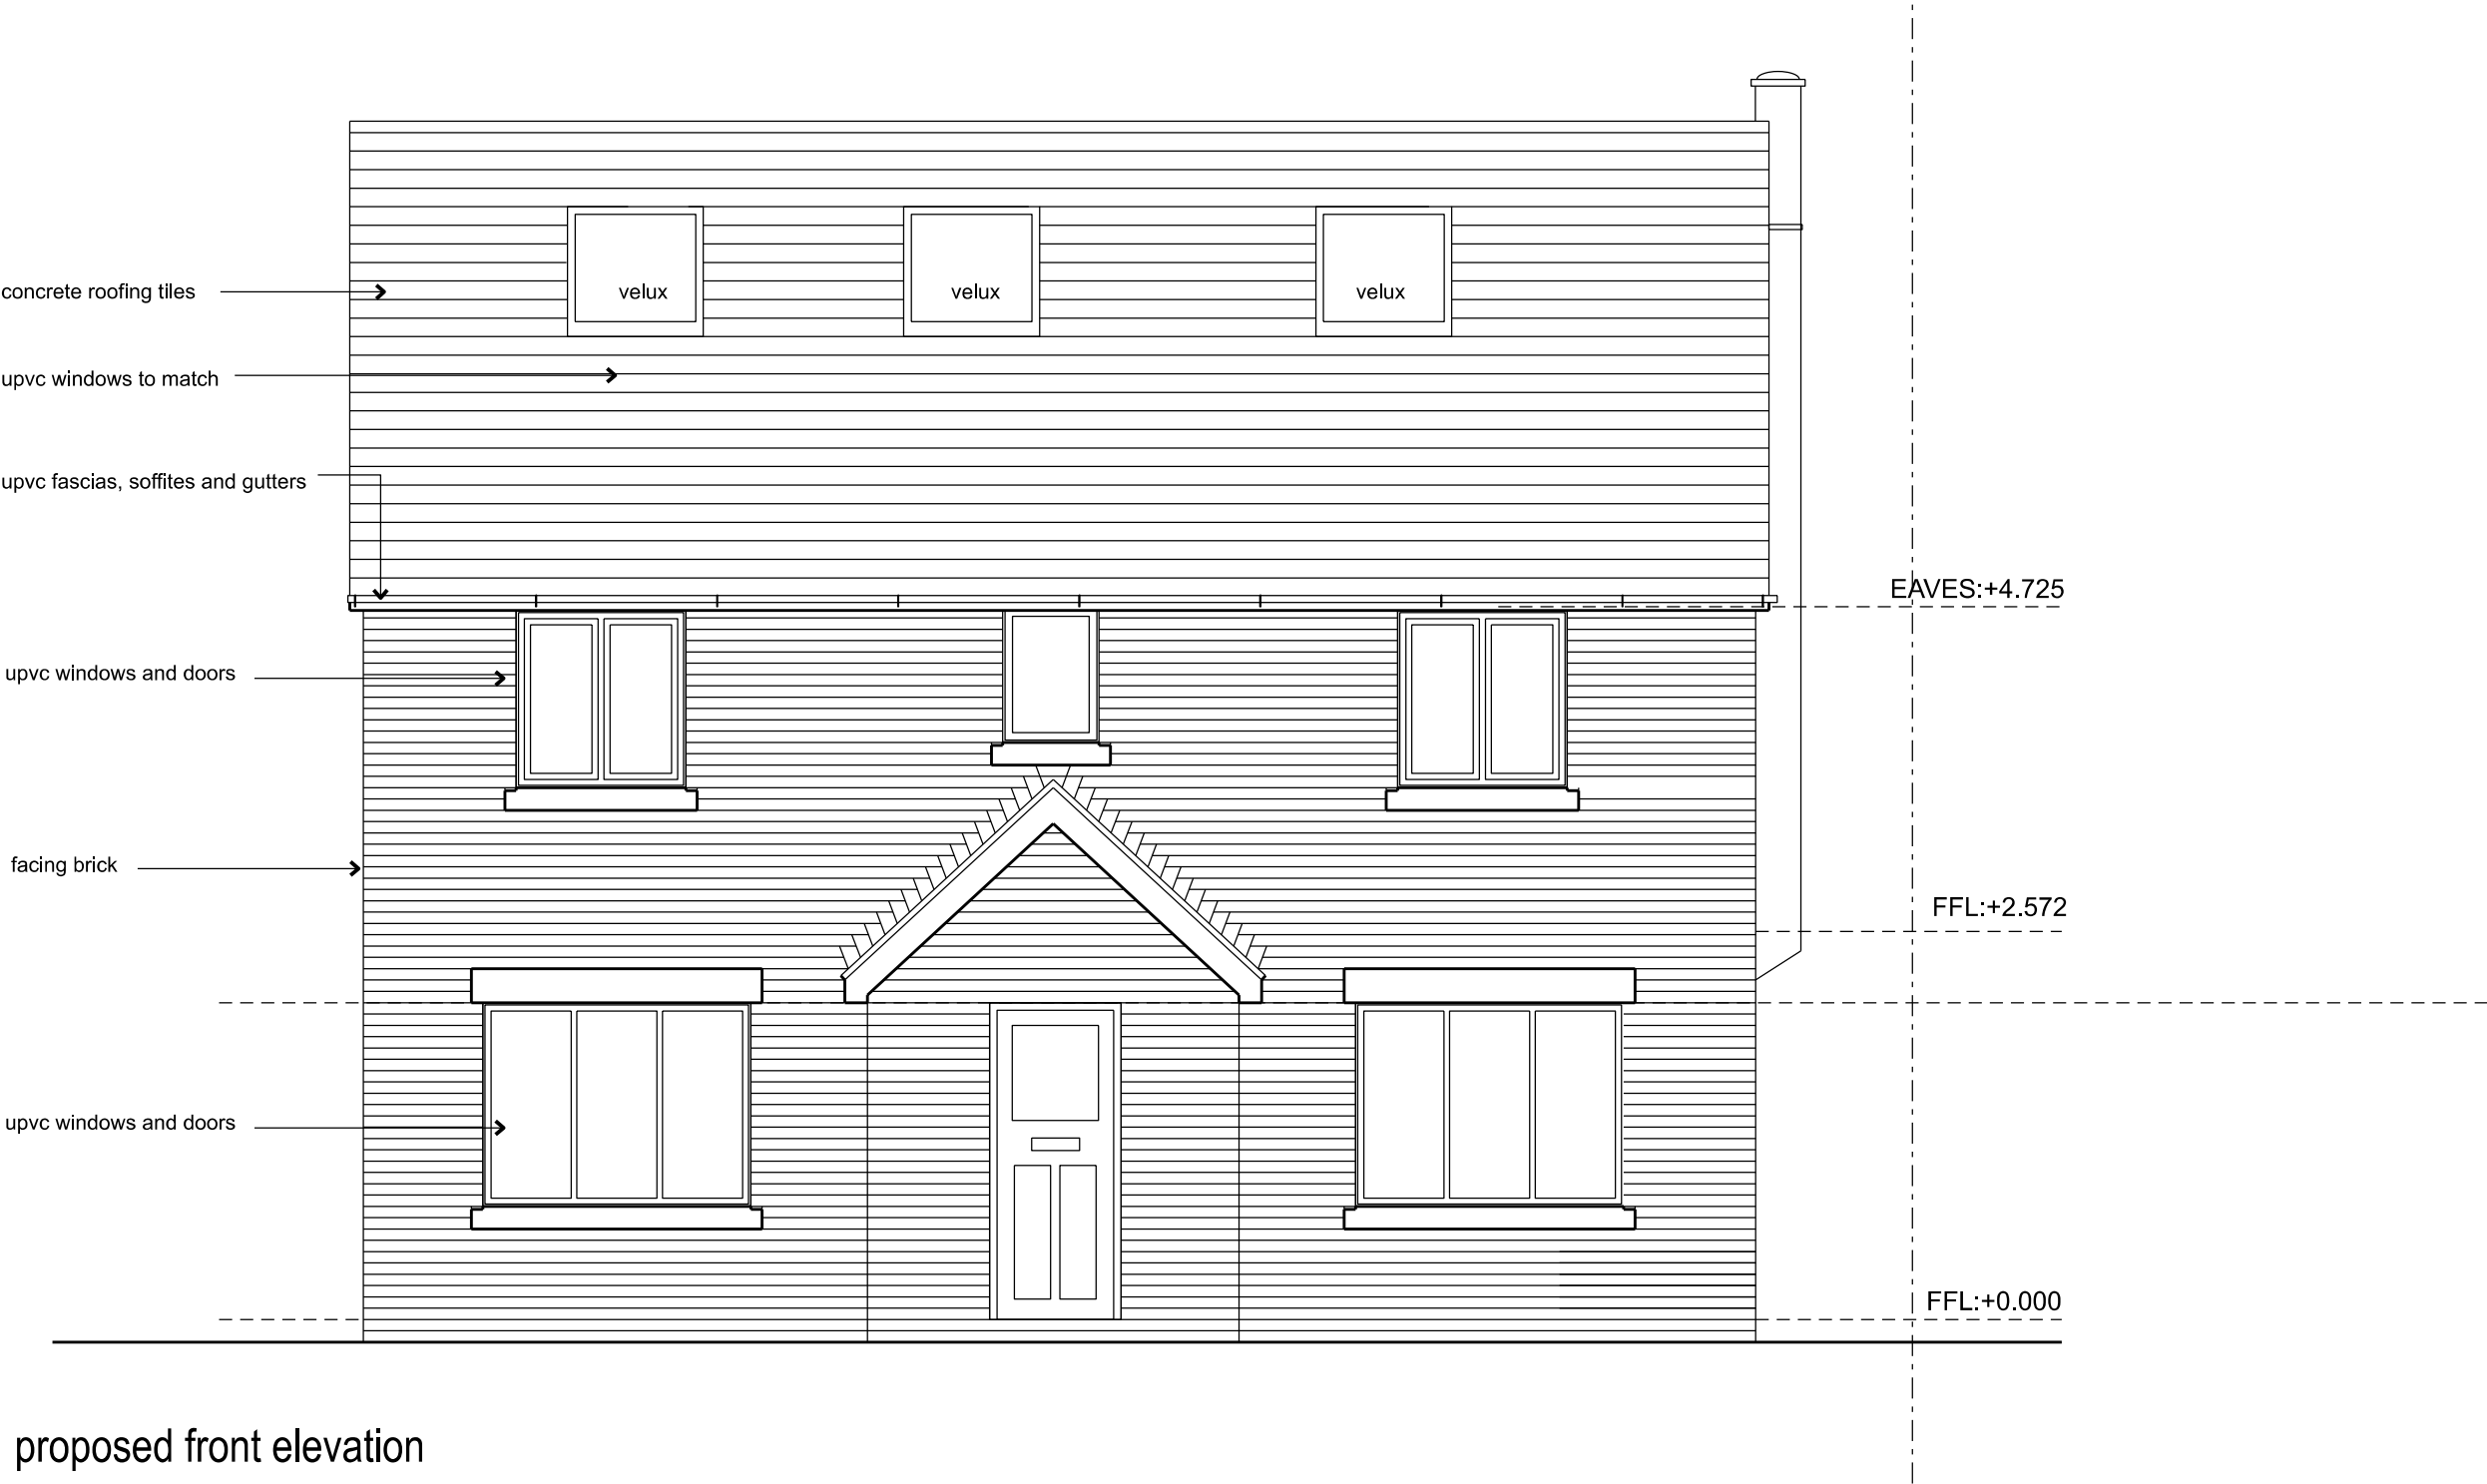


proposed front elevation

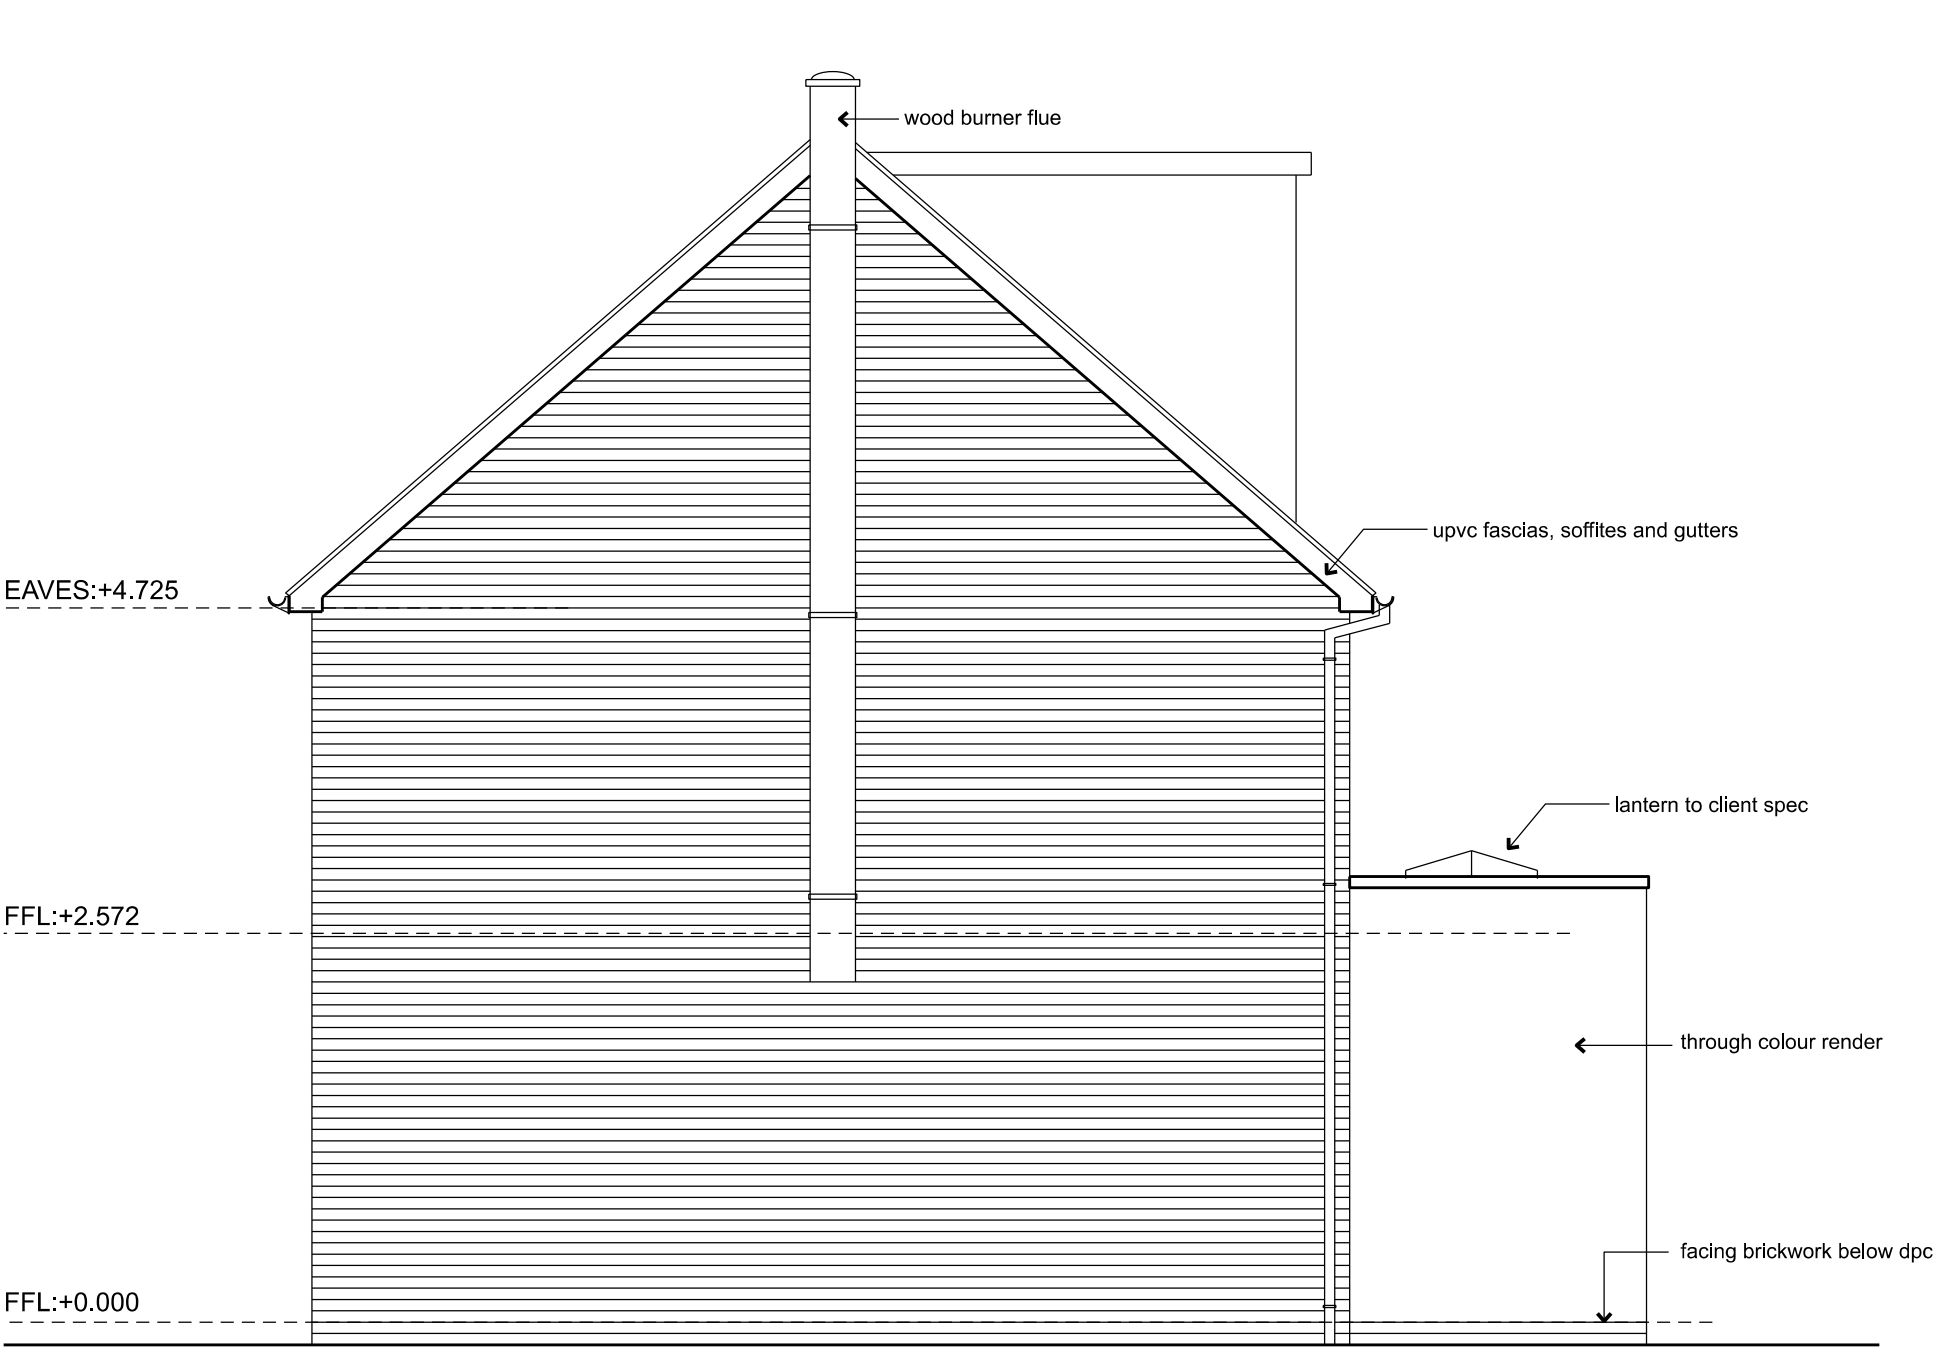

proposed side elevation



proposed rear elevation

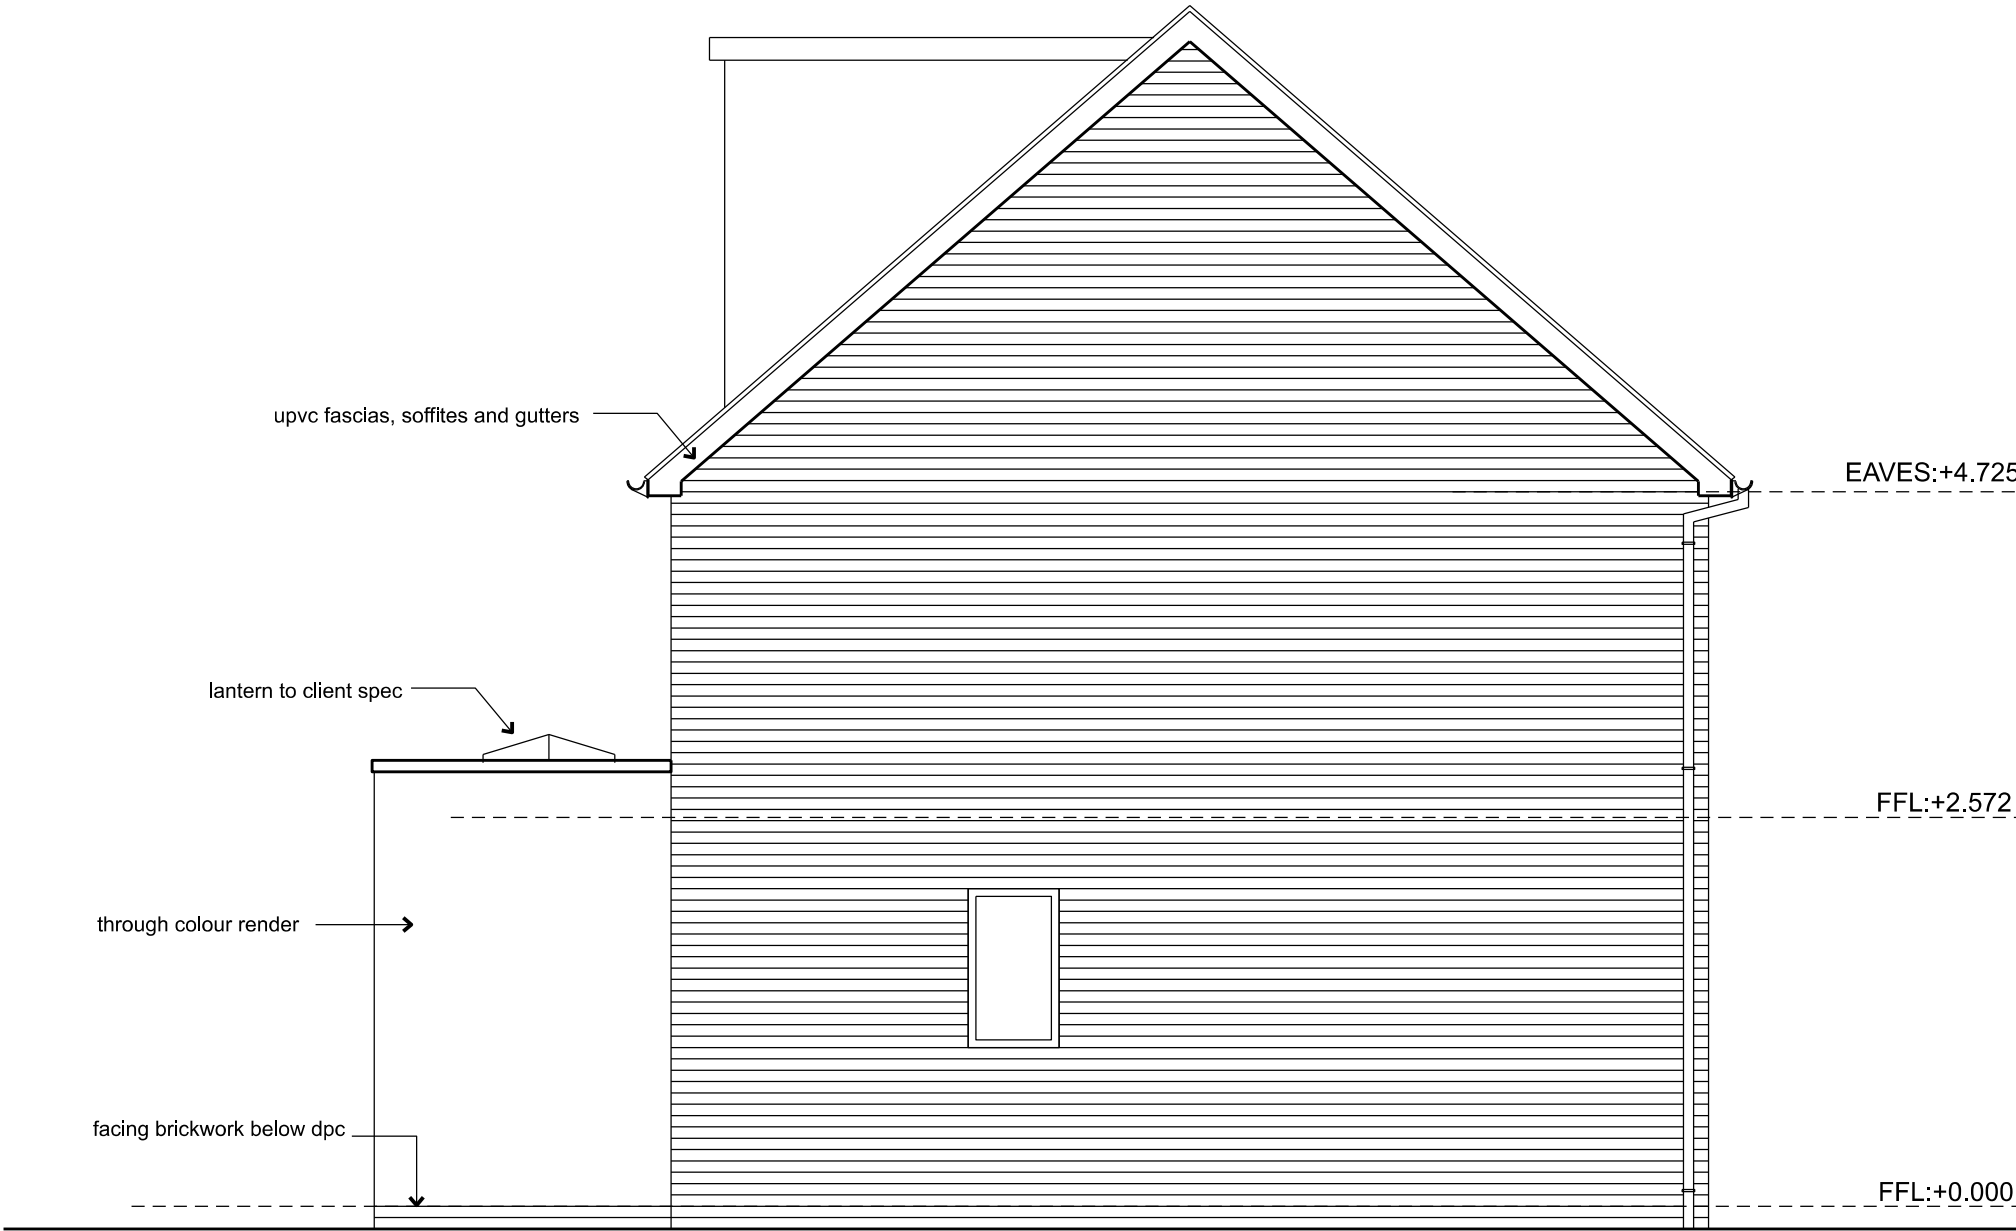

proposed side elevation

REV DESCRIPTION | DRAWN BY | CHECKED BY | APPROVED BY DATE
RIBA PLAN OF WORK 2013 WORKSTAGE

PURPOSE OF ISSUE - FIT FOR ...

CLIENT
MRAND MRS PRITCHETT

PROJECT TITLE
EXTENTION TO 4 BLACKTOWN
GARDENS, MARSHFIELD, CF3 2SF

DRAWING TITLE
PROPOSED ELEVATIONS

PROJECT No SCALE @ A1
DRAWING No 1:50

REVISION
(--)**12**

DO NOT SCALE Any discrepancy or query concerning this drawing should be referred to the originator