




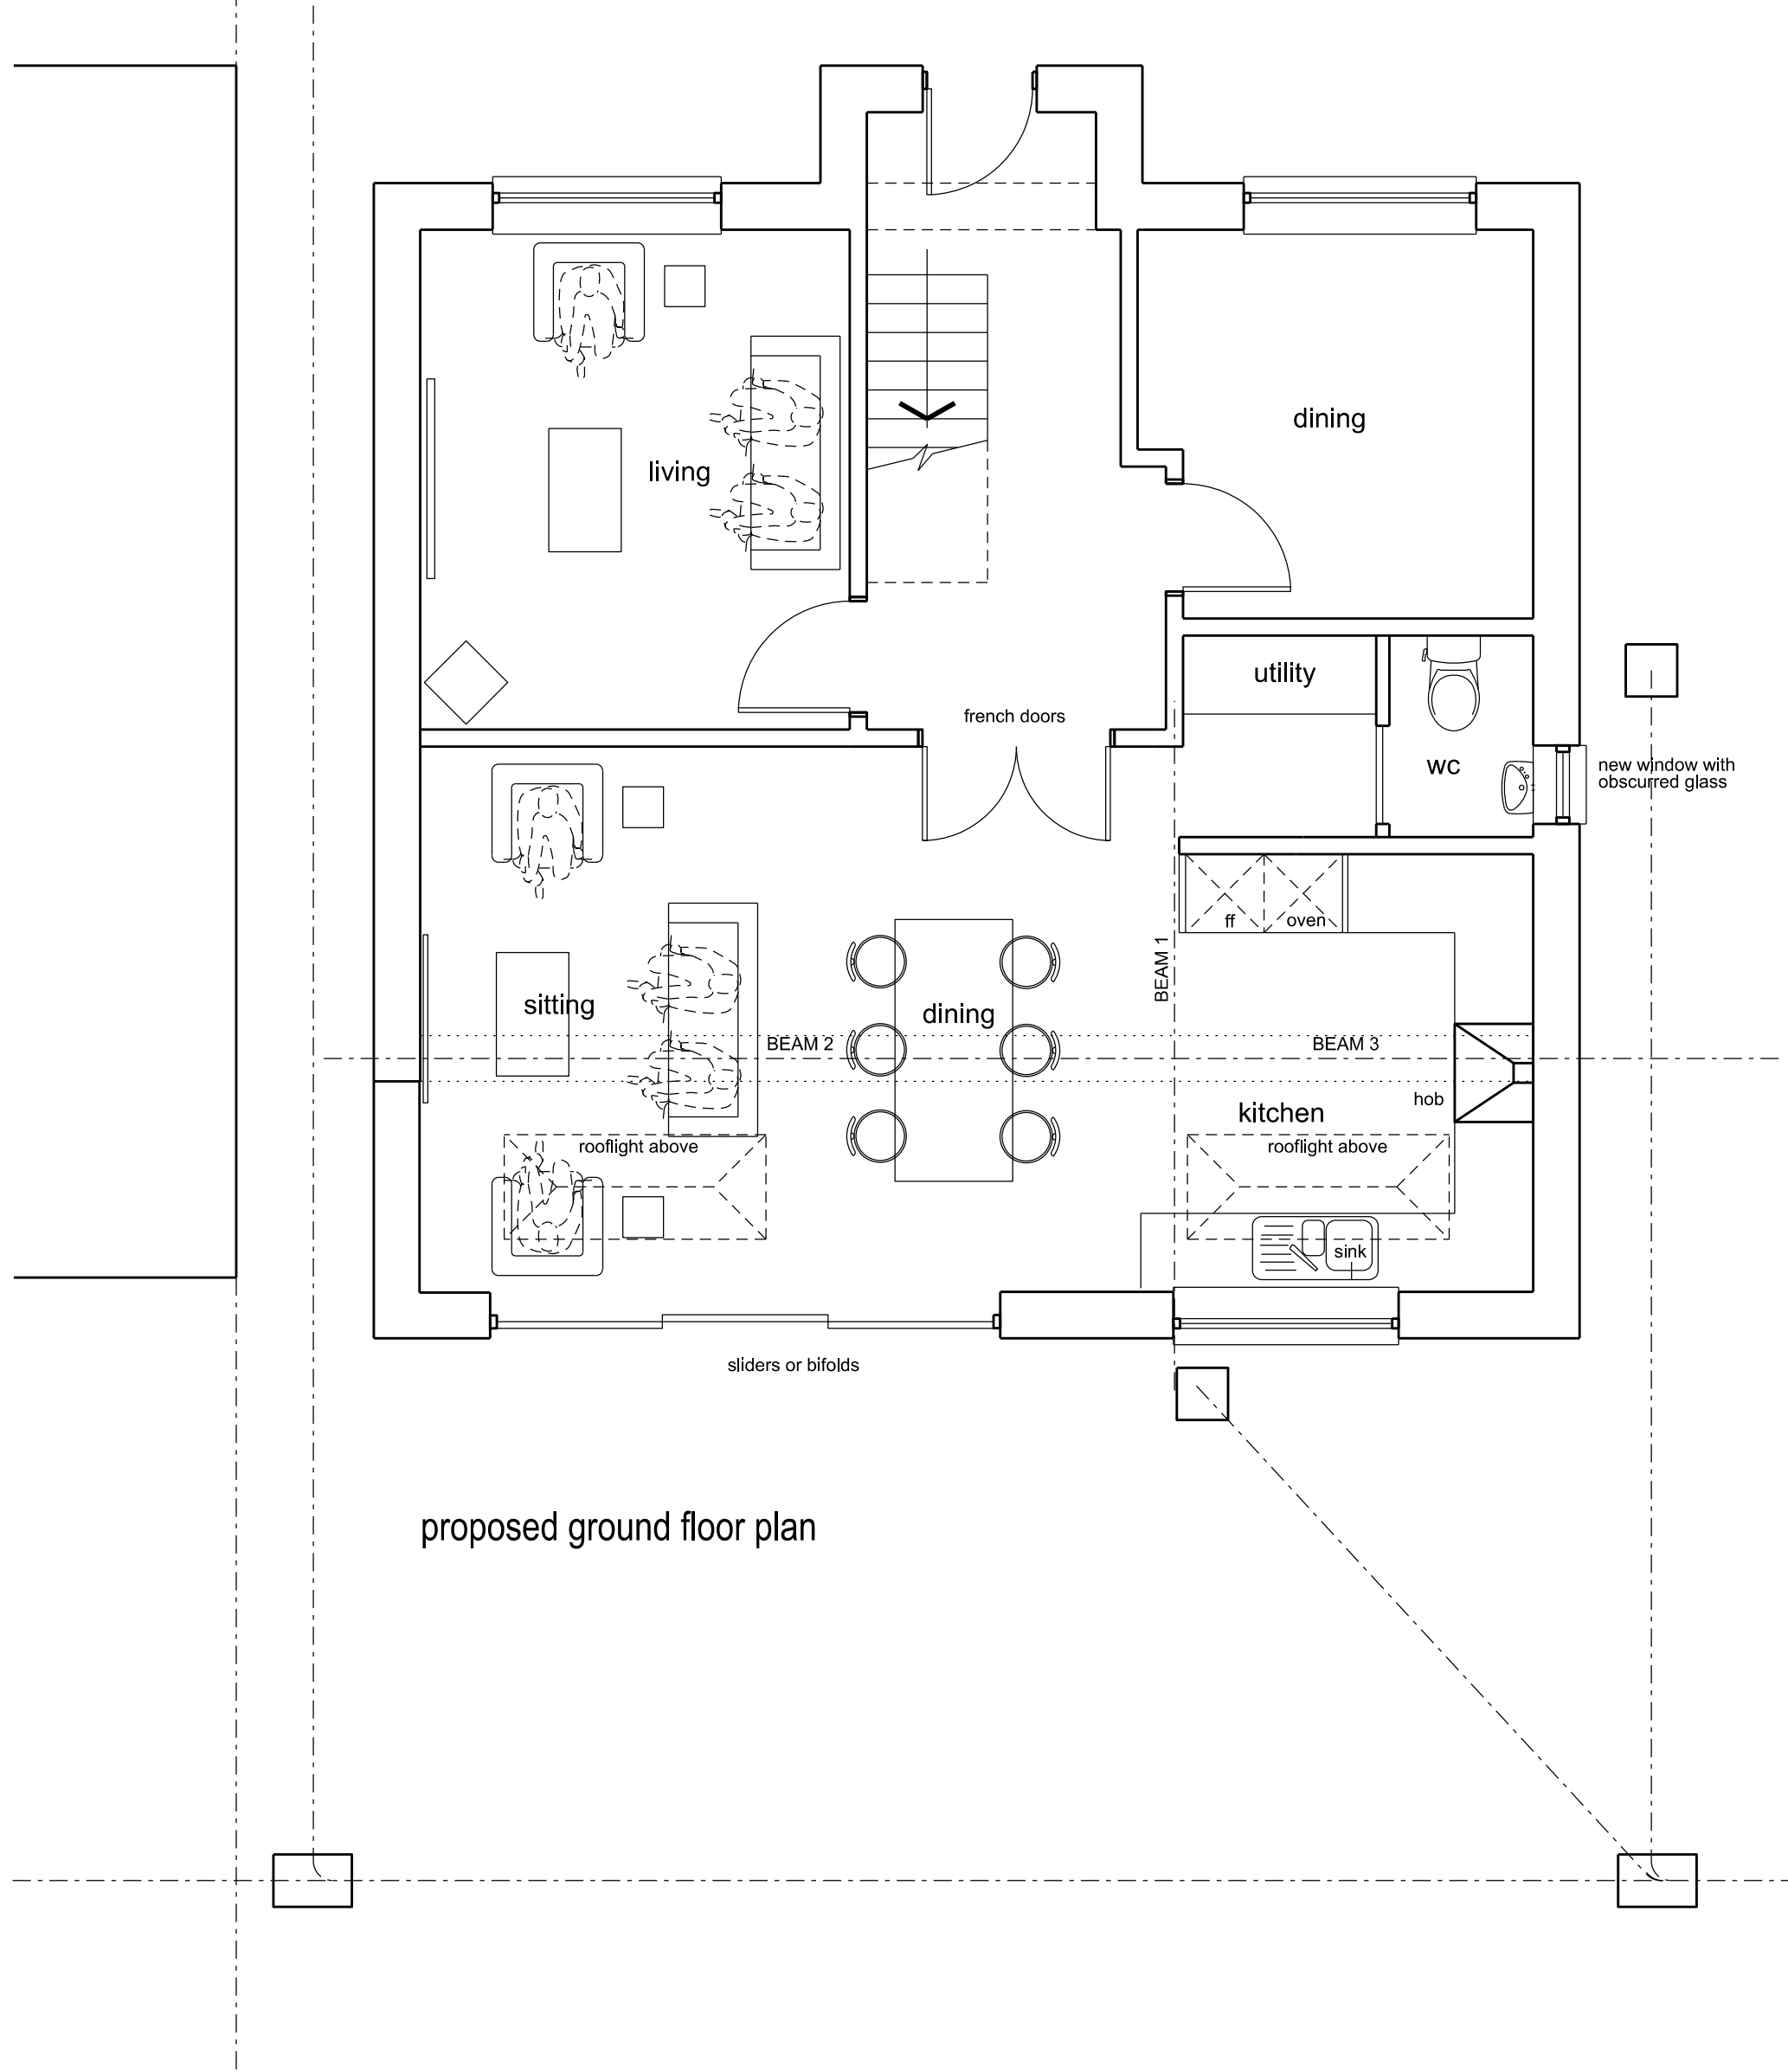

proposed ground floor plan

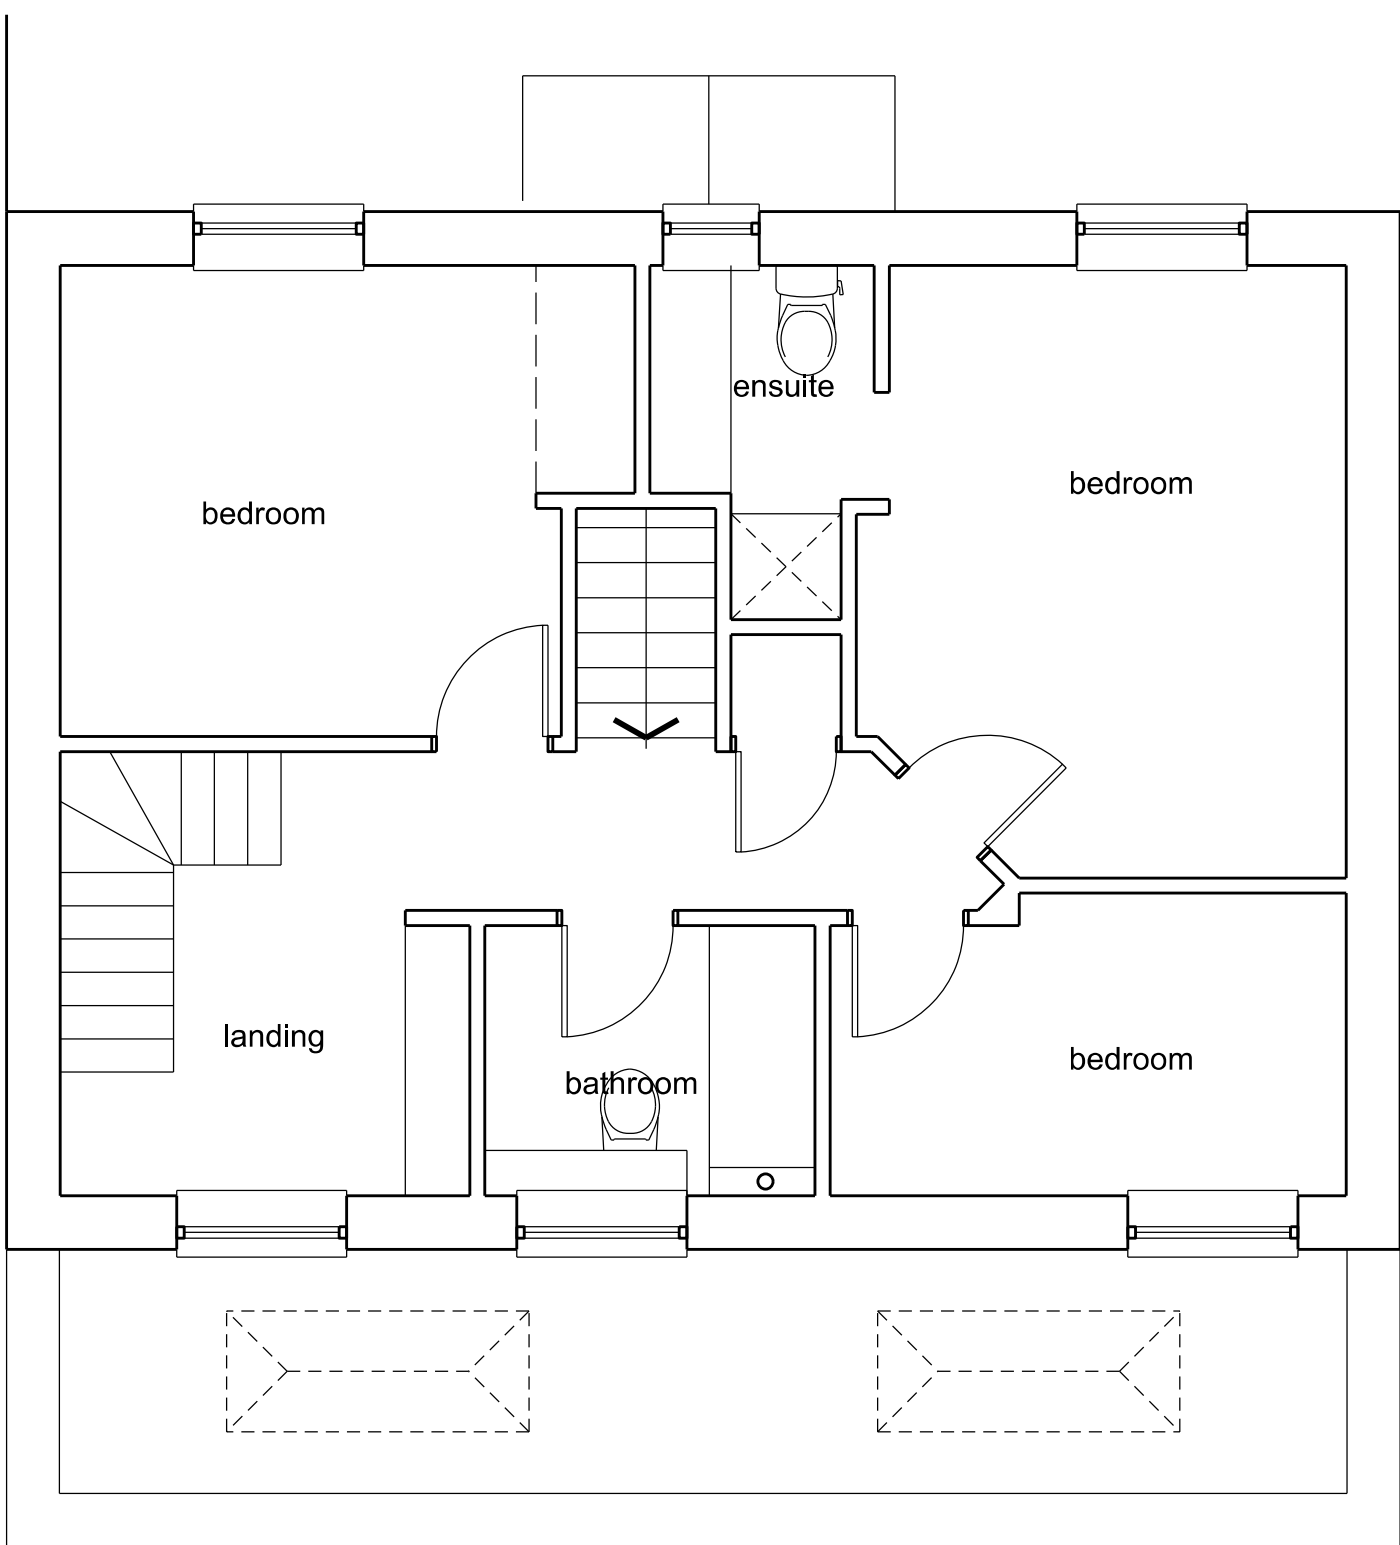

proposed first floor plan

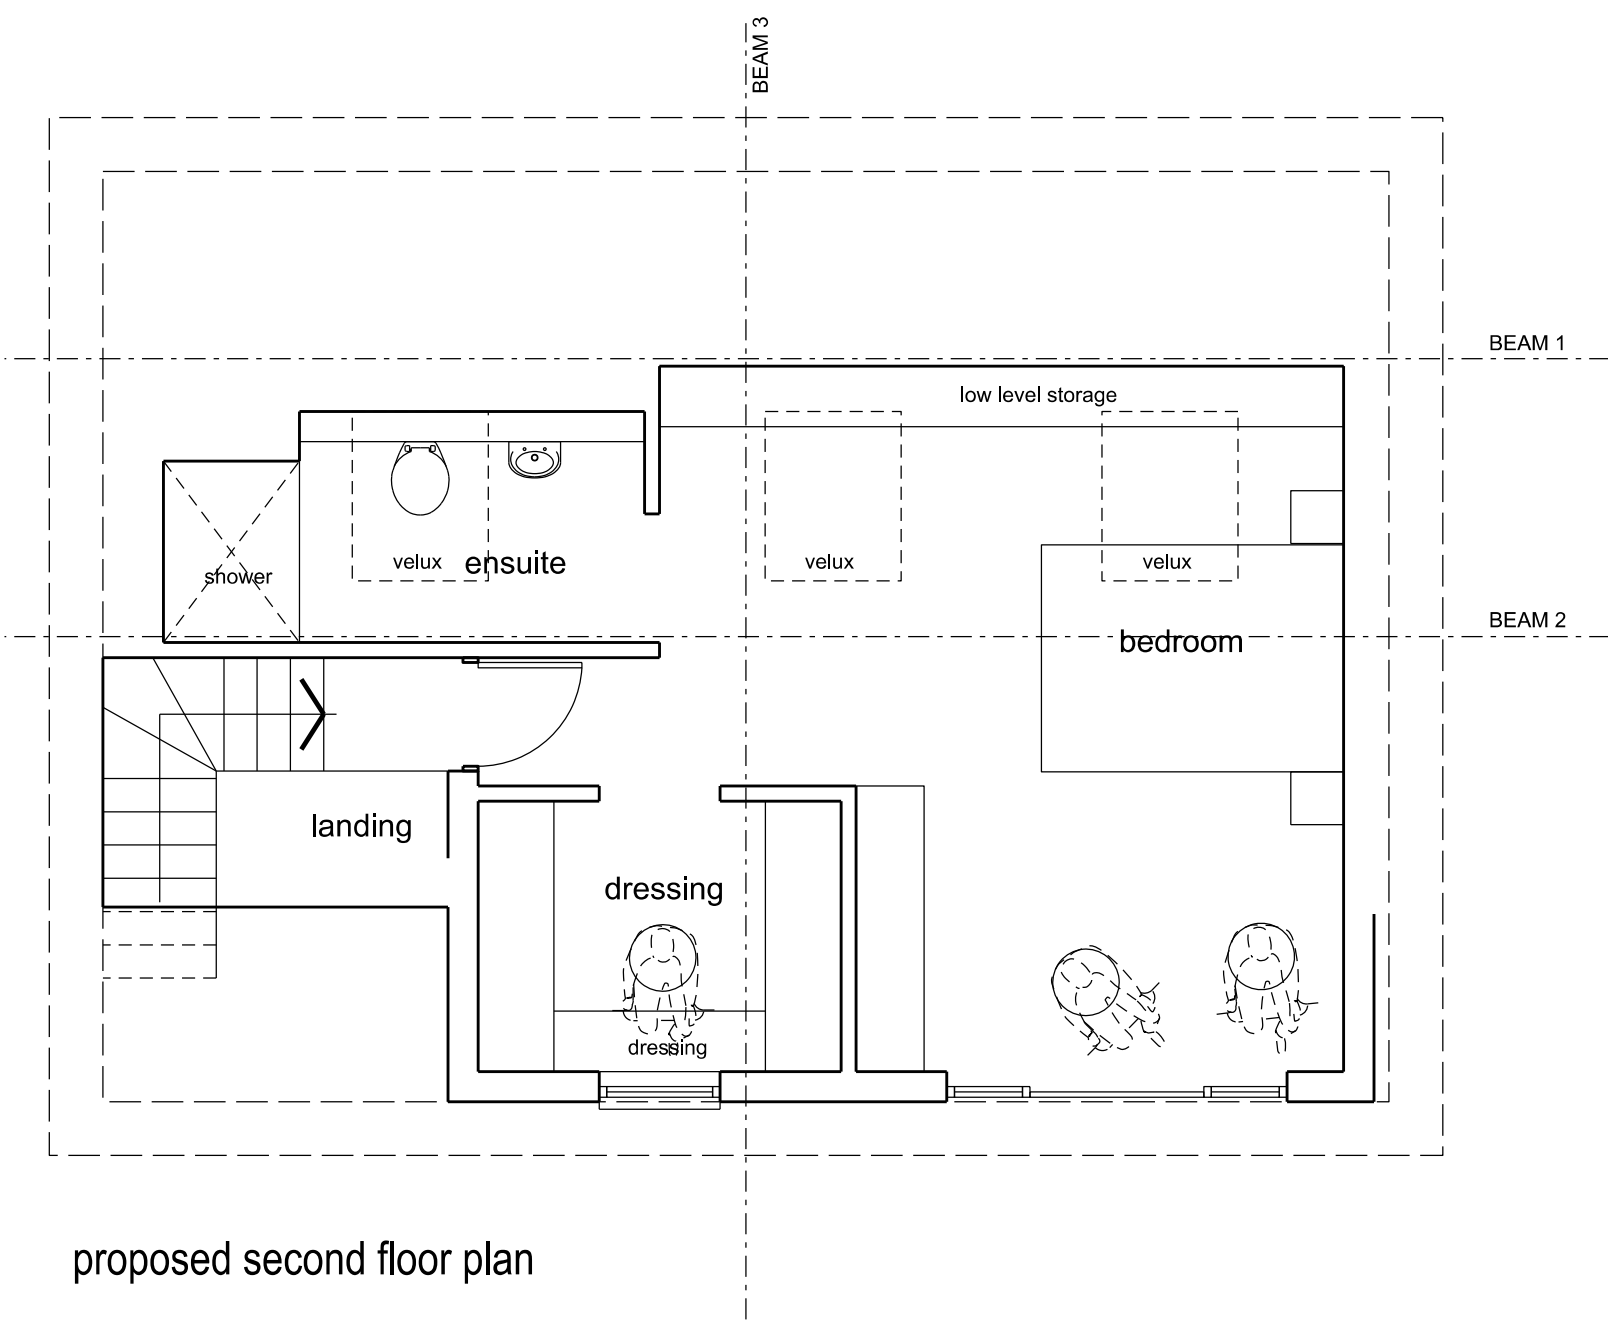

proposed second floor plan

REV DESCRIPTION | DRAWN BY | CHECKED BY | APPROVED BY | DATE
RIBA PLAN OF WORK 2013 WORKSTAGE

PURPOSE OF ISSUE - FIT FOR ...

CLIENT
MRAND MRS PRITCHETT

PROJECT TITLE
EXTENTION TO 4 BLACKTOWN
GARDENS, MARSHFIELD, CF3 2SF

DRAWING TITLE
PROPOSED FLOOR PLANS

PROJECT No SCALE @ A1
DRAWING No 1:50

REVISION
(-)-11

DO NOT SCALE Any discrepancy or query concerning this drawing should be referred to the originator