



Notes


Existing building smooth render.

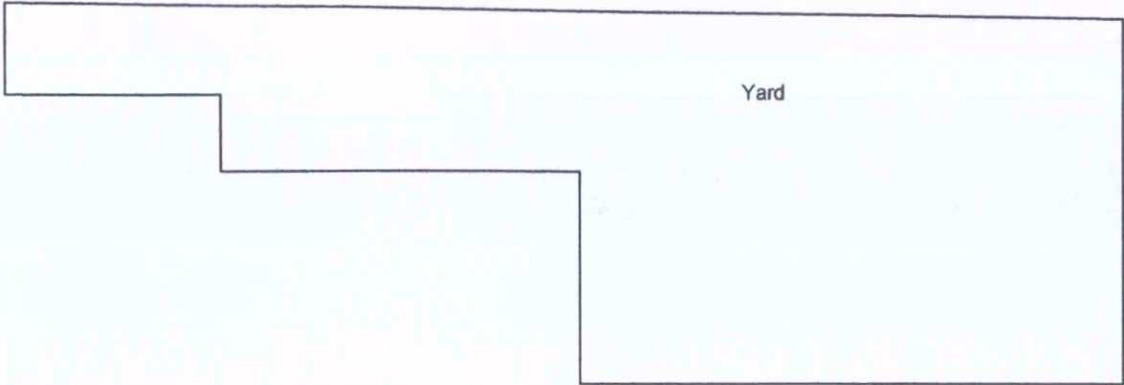


Site Layout

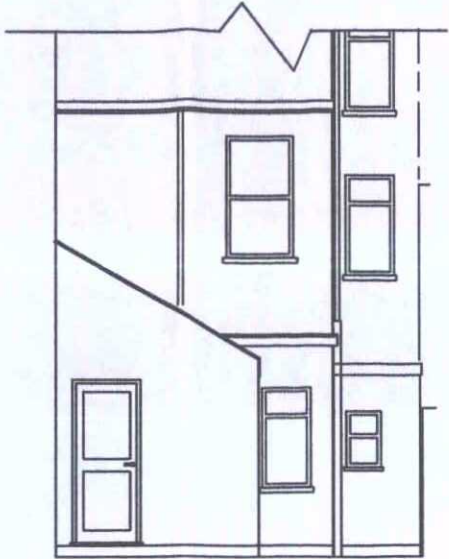

Elevation 1

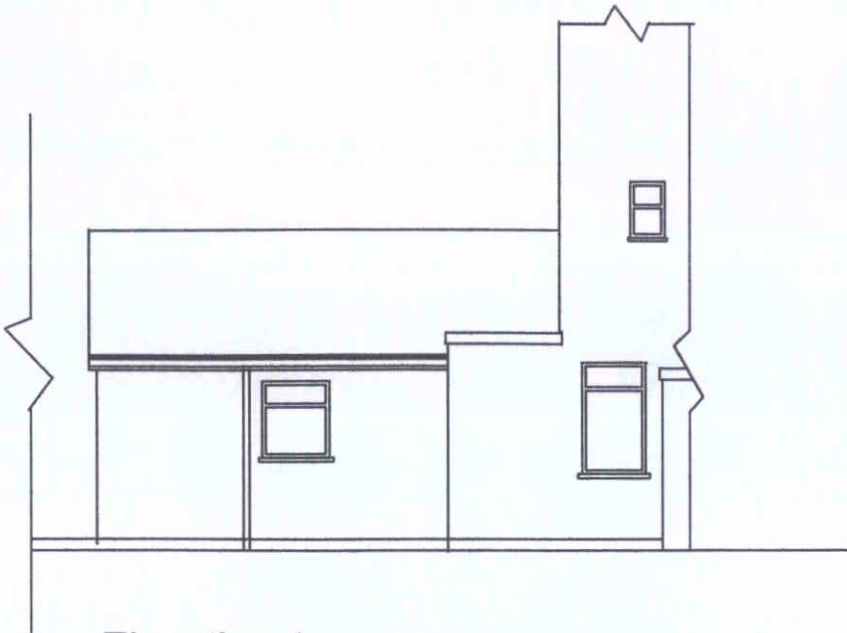

Elevation 1

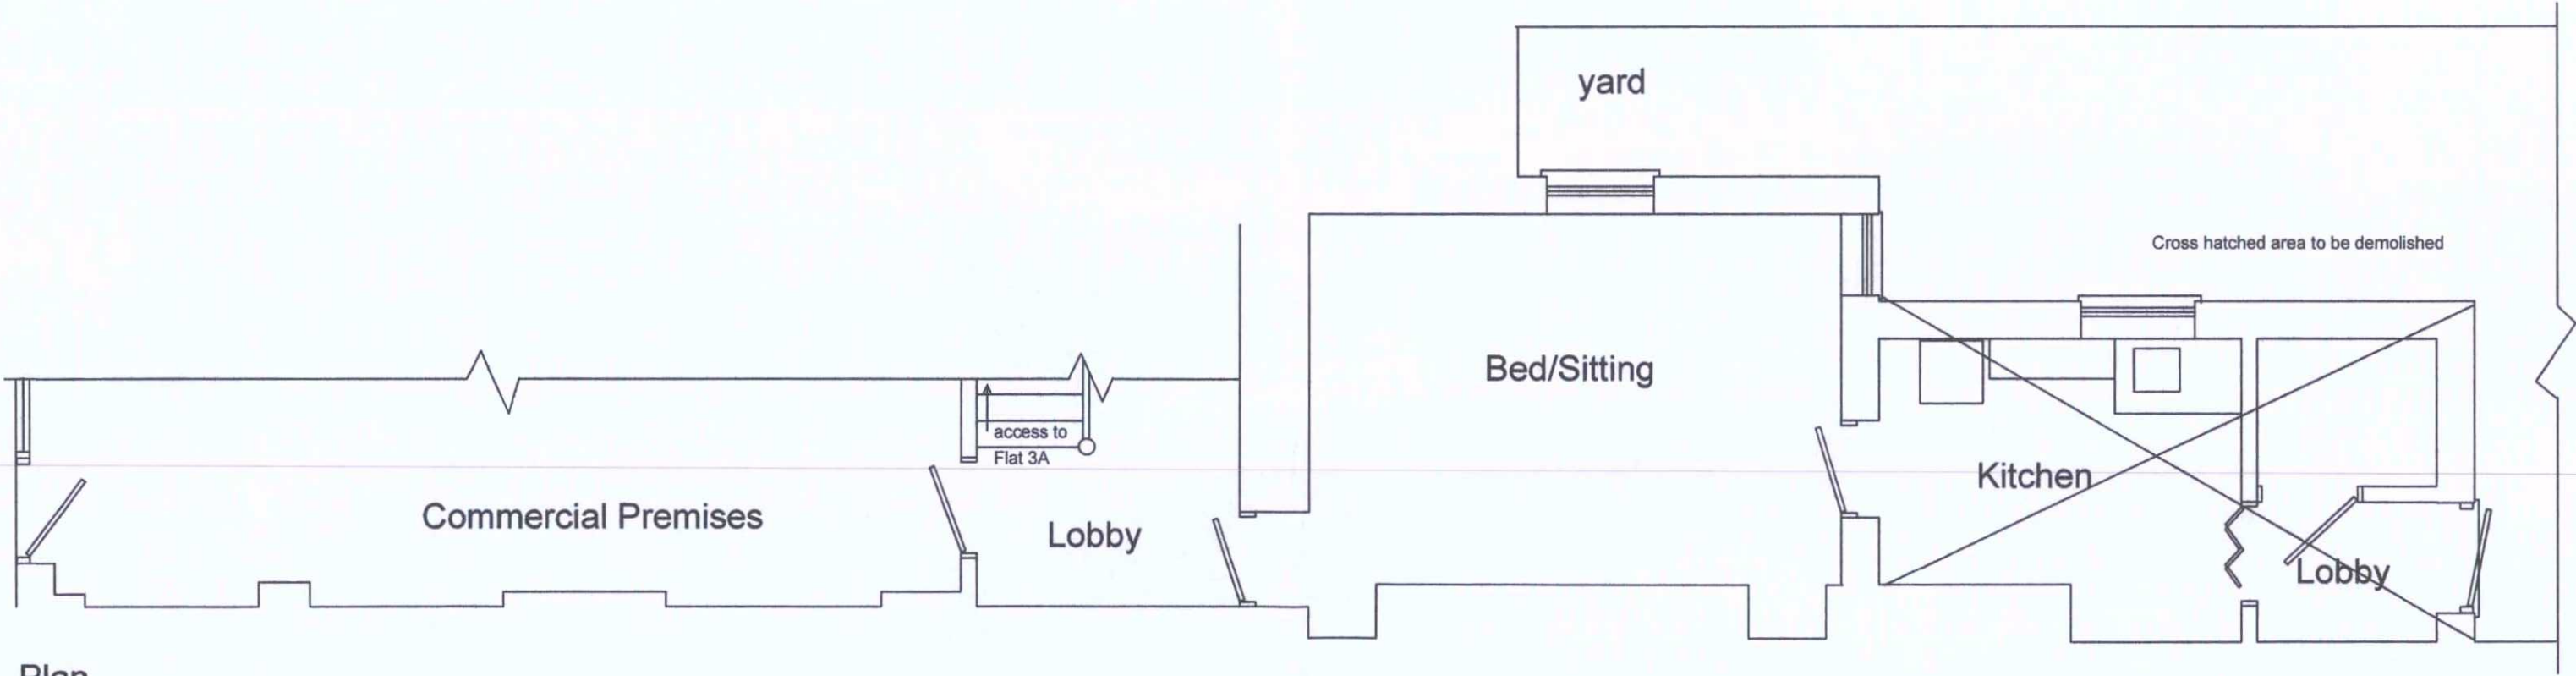

Plan

Amendments

A Commercial access noted, revised access to rear indicated. March 2015

Address

Flat 3a Commercial Road
Newport South Wales

title

Floor Plan, site layout
existing.

Drg No:

CR3/01

Date

dec 2014

Scale

1:50 & 1:100