






EXISTING FRONT ELEVATION
1:50

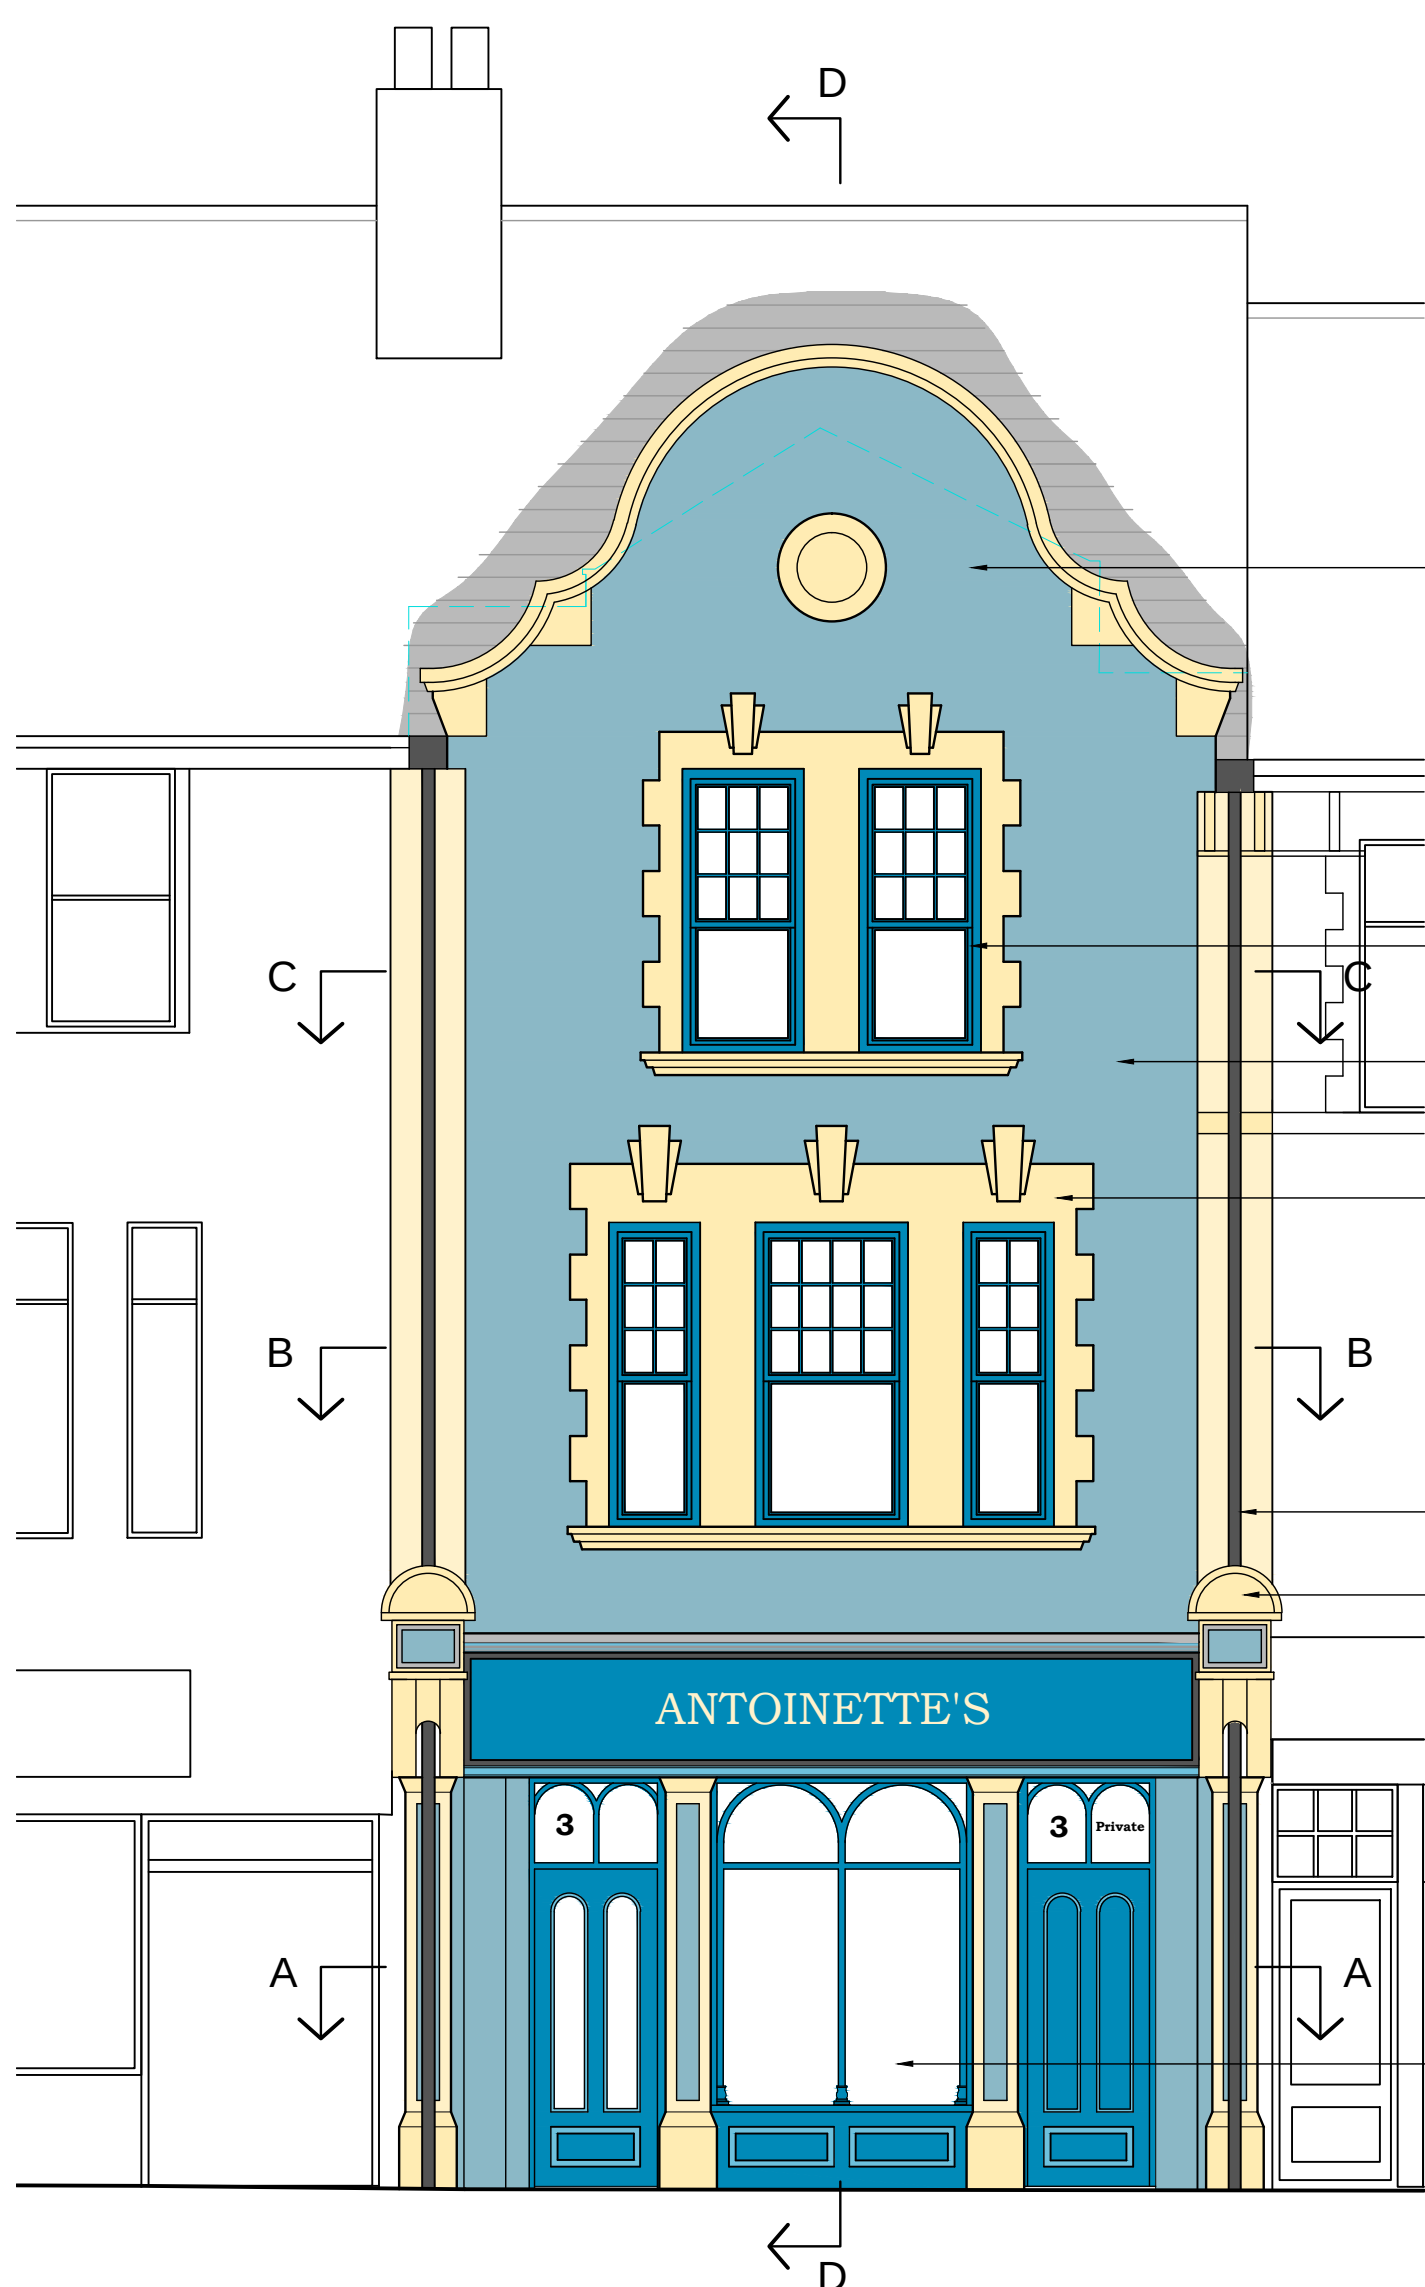


PROPOSED FRONT ELEVATION
1:50

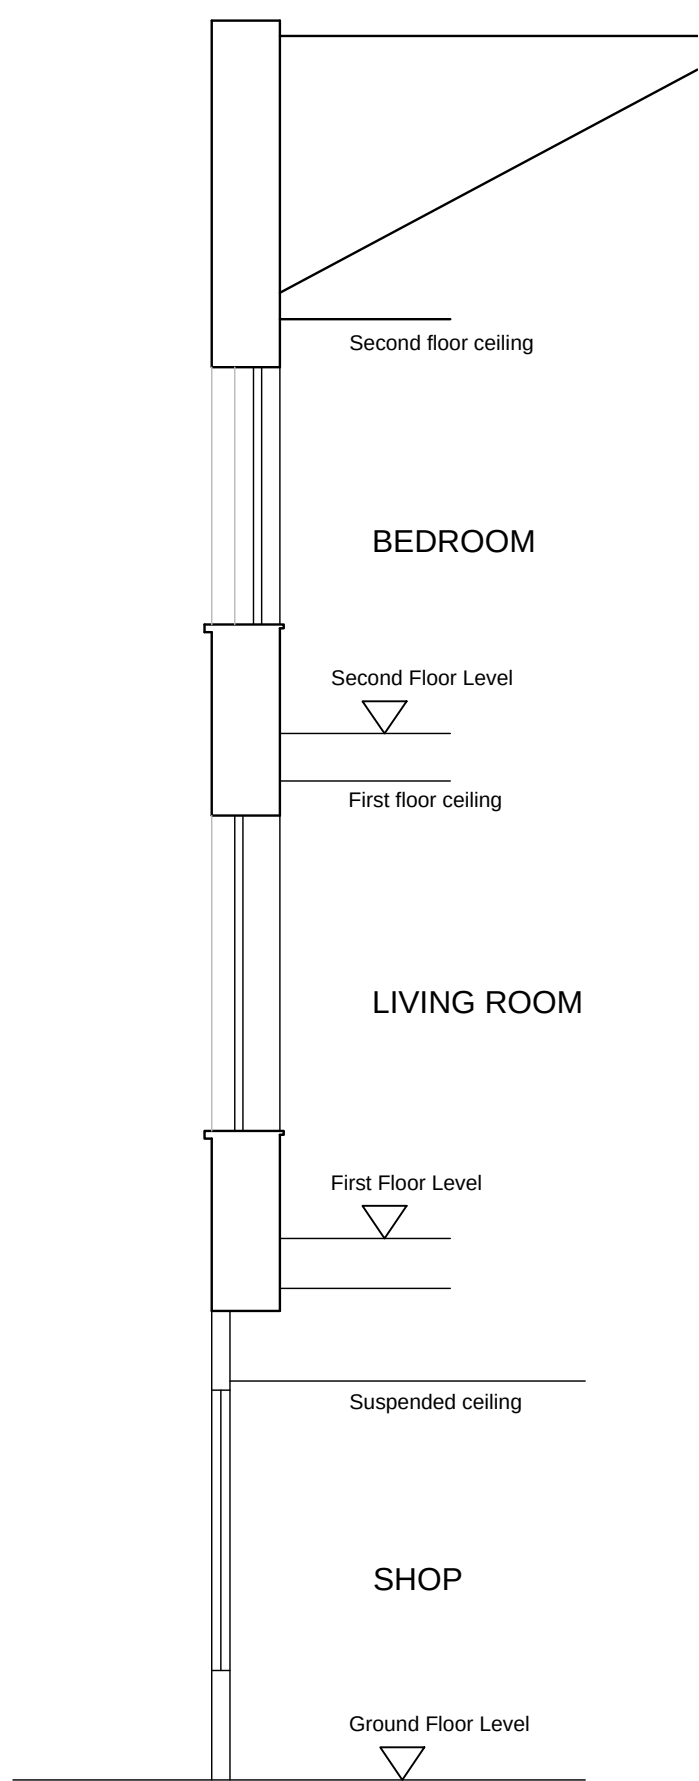


EXISTING - SECTION D
1:50

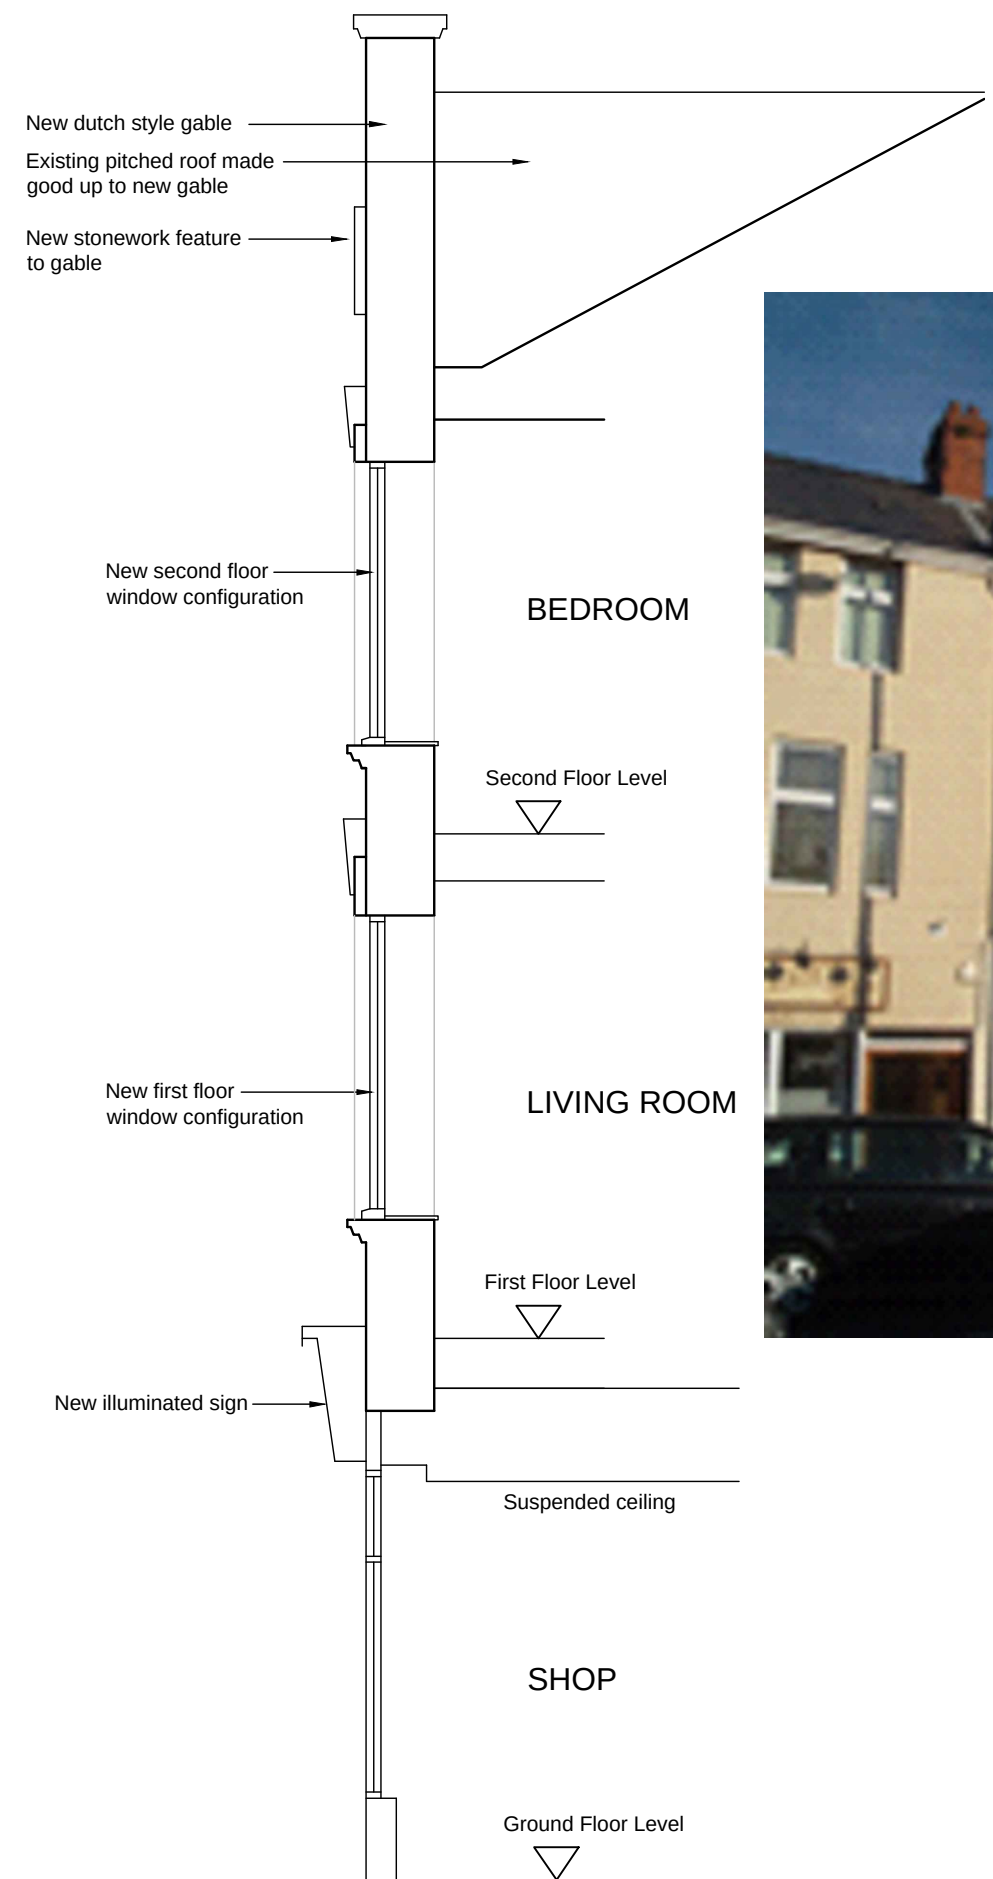



PROPOSED - SECTION D-D
1:50

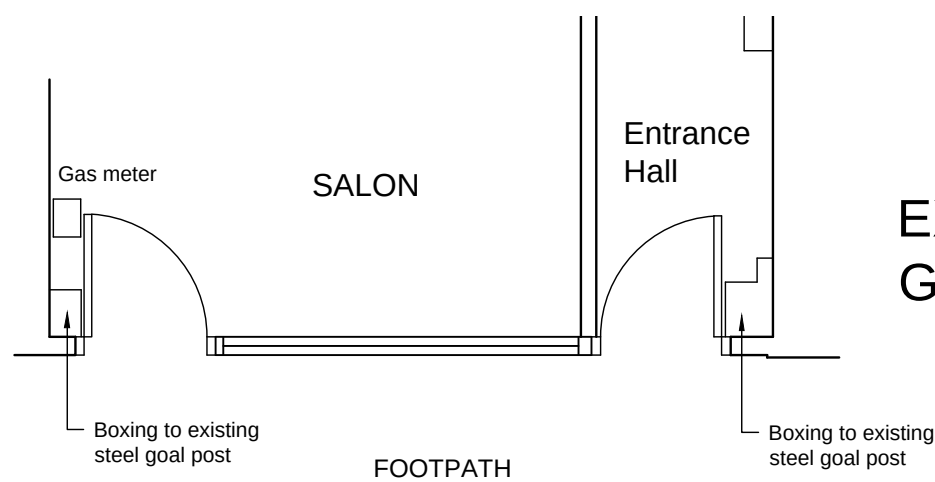


EXISTING - SECTION A-A
GROUND FLOOR

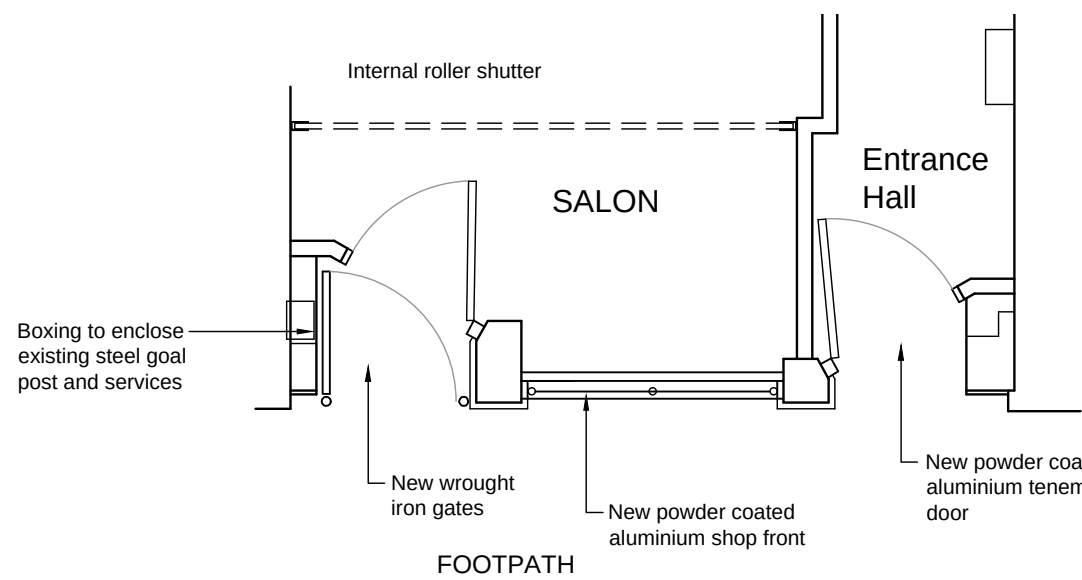


PROPOSED - SECTION A-A
GROUND FLOOR

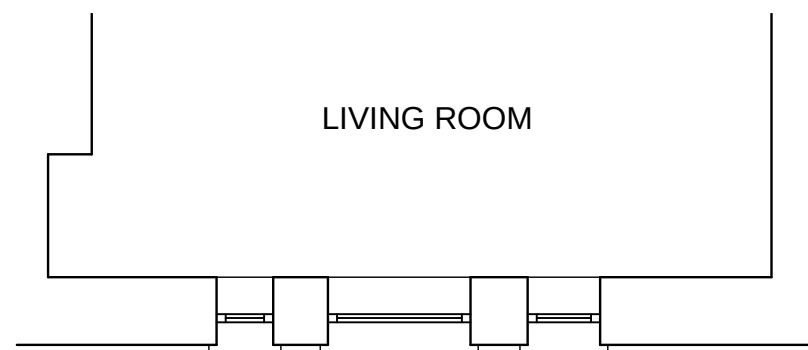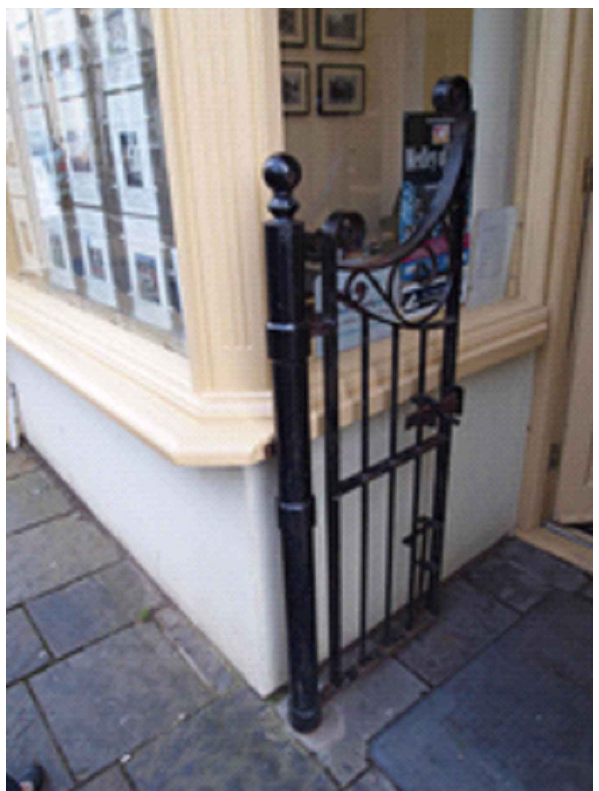


EXISTING - SECTION B-B
FIRST FLOOR

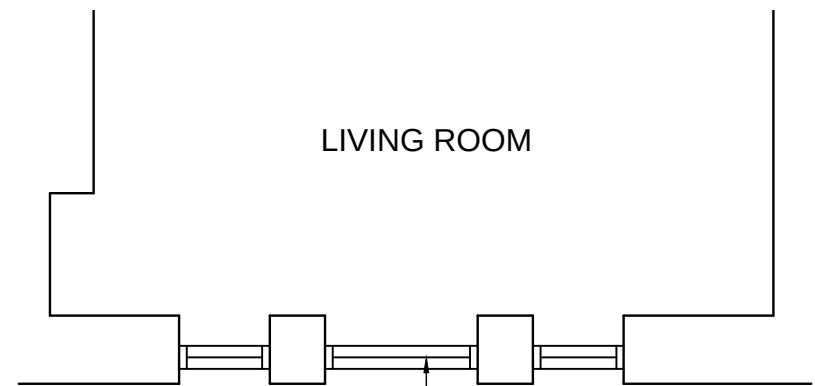

PROPOSED - SECTION B-B
FIRST FLOOR

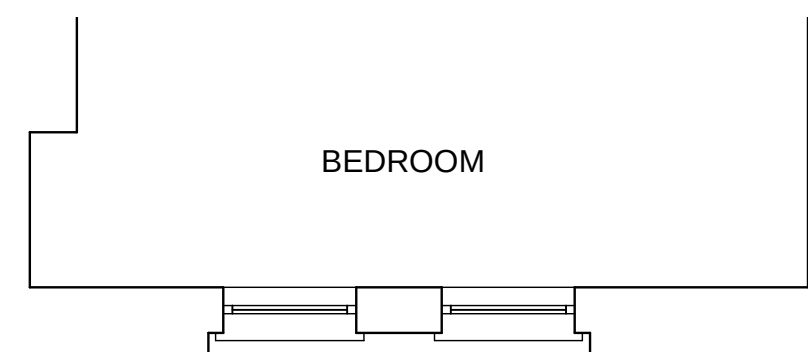

EXISTING - SECTION C-C
SECOND FLOOR

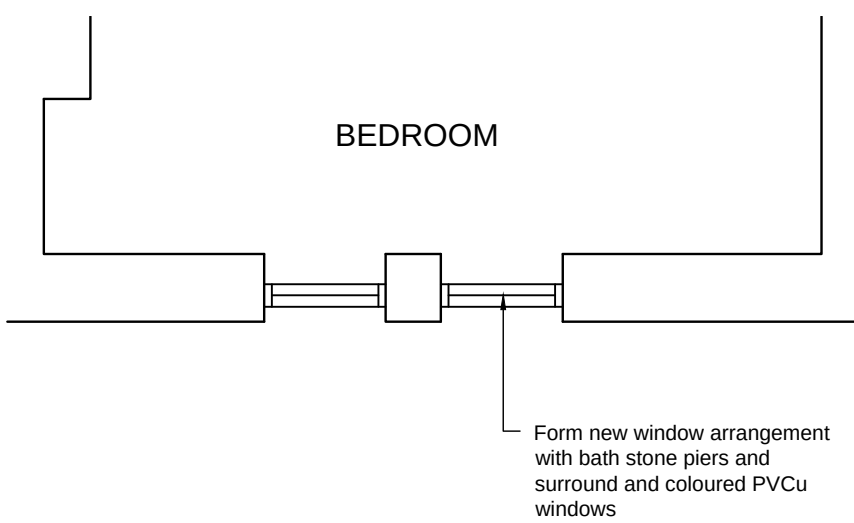

PROPOSED - SECTION C-C
SECOND FLOOR



C	20-03-15	1st & 2nd floor layouts corrected to reflect amended elevations	RDB
B	02-03-15	Redesign of upper floor windows. Omit bay window.	RDB
A	19-01-15	Redesign of shopfront and bay windows	RDB
Rev.	Date	Description	Drawn
NPS South West Ltd. ☐ Head office: Venture House, Capital Court, Blenheim Road, South Industrial Estate, Exeter, Devon, EX2 7FW ☐ South Office: The Acorn Centre, 5 Pleasant Way, Lee Mill Industrial Estate, Ivybridge, Devon, PL21 9GP ☐ North Office: Civic Centre, North Walk, Barnstaple, Devon, EX31 3ED Tel: 01392 351000 Fax: 01392 351111 Email: exeter@npsgroup.co.uk Web: www.nps.co.uk			
Project: Vibrant & Viable Places Programme 3 Commercial Road Newport, South Wales		Client: Newport City Council BIS No Deed Ref. OS Sheet	
Subject: Existing & Proposed Layouts & Elevations		Date: Dec 2014	Scale: 1:50 @ A1
Project No: 08-20-15-3-1709		Drawing No: C091 / 001	Rev. C
The contractor is to comply in all respects with the current Building Regulations and is to check all site dimensions and levels. Do not scale from the drawing, use written dimensions. © NPS. This drawing may not be reproduced in any form without prior written agreement. Distance Survey mapping reproduced with the permission of Ordnance Survey on behalf of the Controller of Her Majesty's Stationery Office. © Crown copyright. Unauthorised reproduction infringes Crown copyright and may lead to prosecution or civil proceedings. 100019783. 2007 NPS South West Ltd is part of the NPS Group. Registered office: Lancaster House, 10 Central Avenue, St. Andrews Business Park, Norwich, NR7 5JF Tel: 01603 706000 Fax: 01603 706001 Web: www.nps.co.uk			