



- Hard Landscaping. Refer to Civil Engineers drawing for extent of hard landscaping & levels
- New Pavours. Refer to Civil Engineers drawing for extent and layout of permeable paving
- Proposed 3G Pitches
- Proposed MUGA
- Existing Sports Fields & Courts
- Existing Shrubs
- Earth Mounds
- Grass

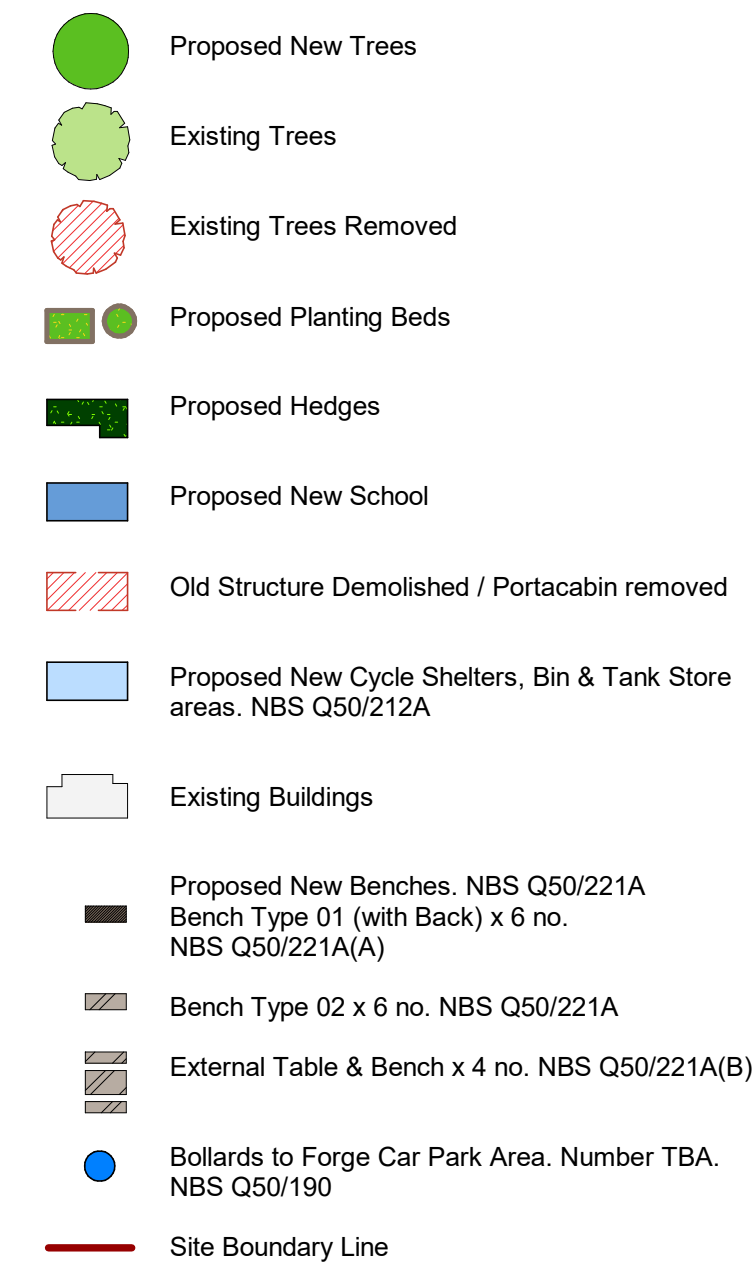

1. For site wide levels refer to Cambria Drawings
2. For Boundary Types refer to Architects Drawings T01638-PDA-V1-00-DR-A-90-0916
3. External Lighting as per McCanns Drawings
4. Refer to Civil Engineers drawings for Hard landscaping proposals, SAB requirements, and details of all proposed highways works, interface details and barrier requirements
5. Refer to Landscape Architects drawings for all Soft Landscaping and planting details
6. Refer to Drawing 19097/05/1017 Car Parking Plan for proposed parking requirements. Total Car Parking Spaces including Visitor: 166 no.
7. EVCP - Electric Vehicale Charging Point. 2 no. proposed, allow for 8 future EVCP.
8. 2+ - Car Sharing Space
9. Cycle Spaces x 36 + additional 36 hoops
10. MB - 1 no. new motorcycle space + white lines (2.8m x 1.3m) & secure safety hoop

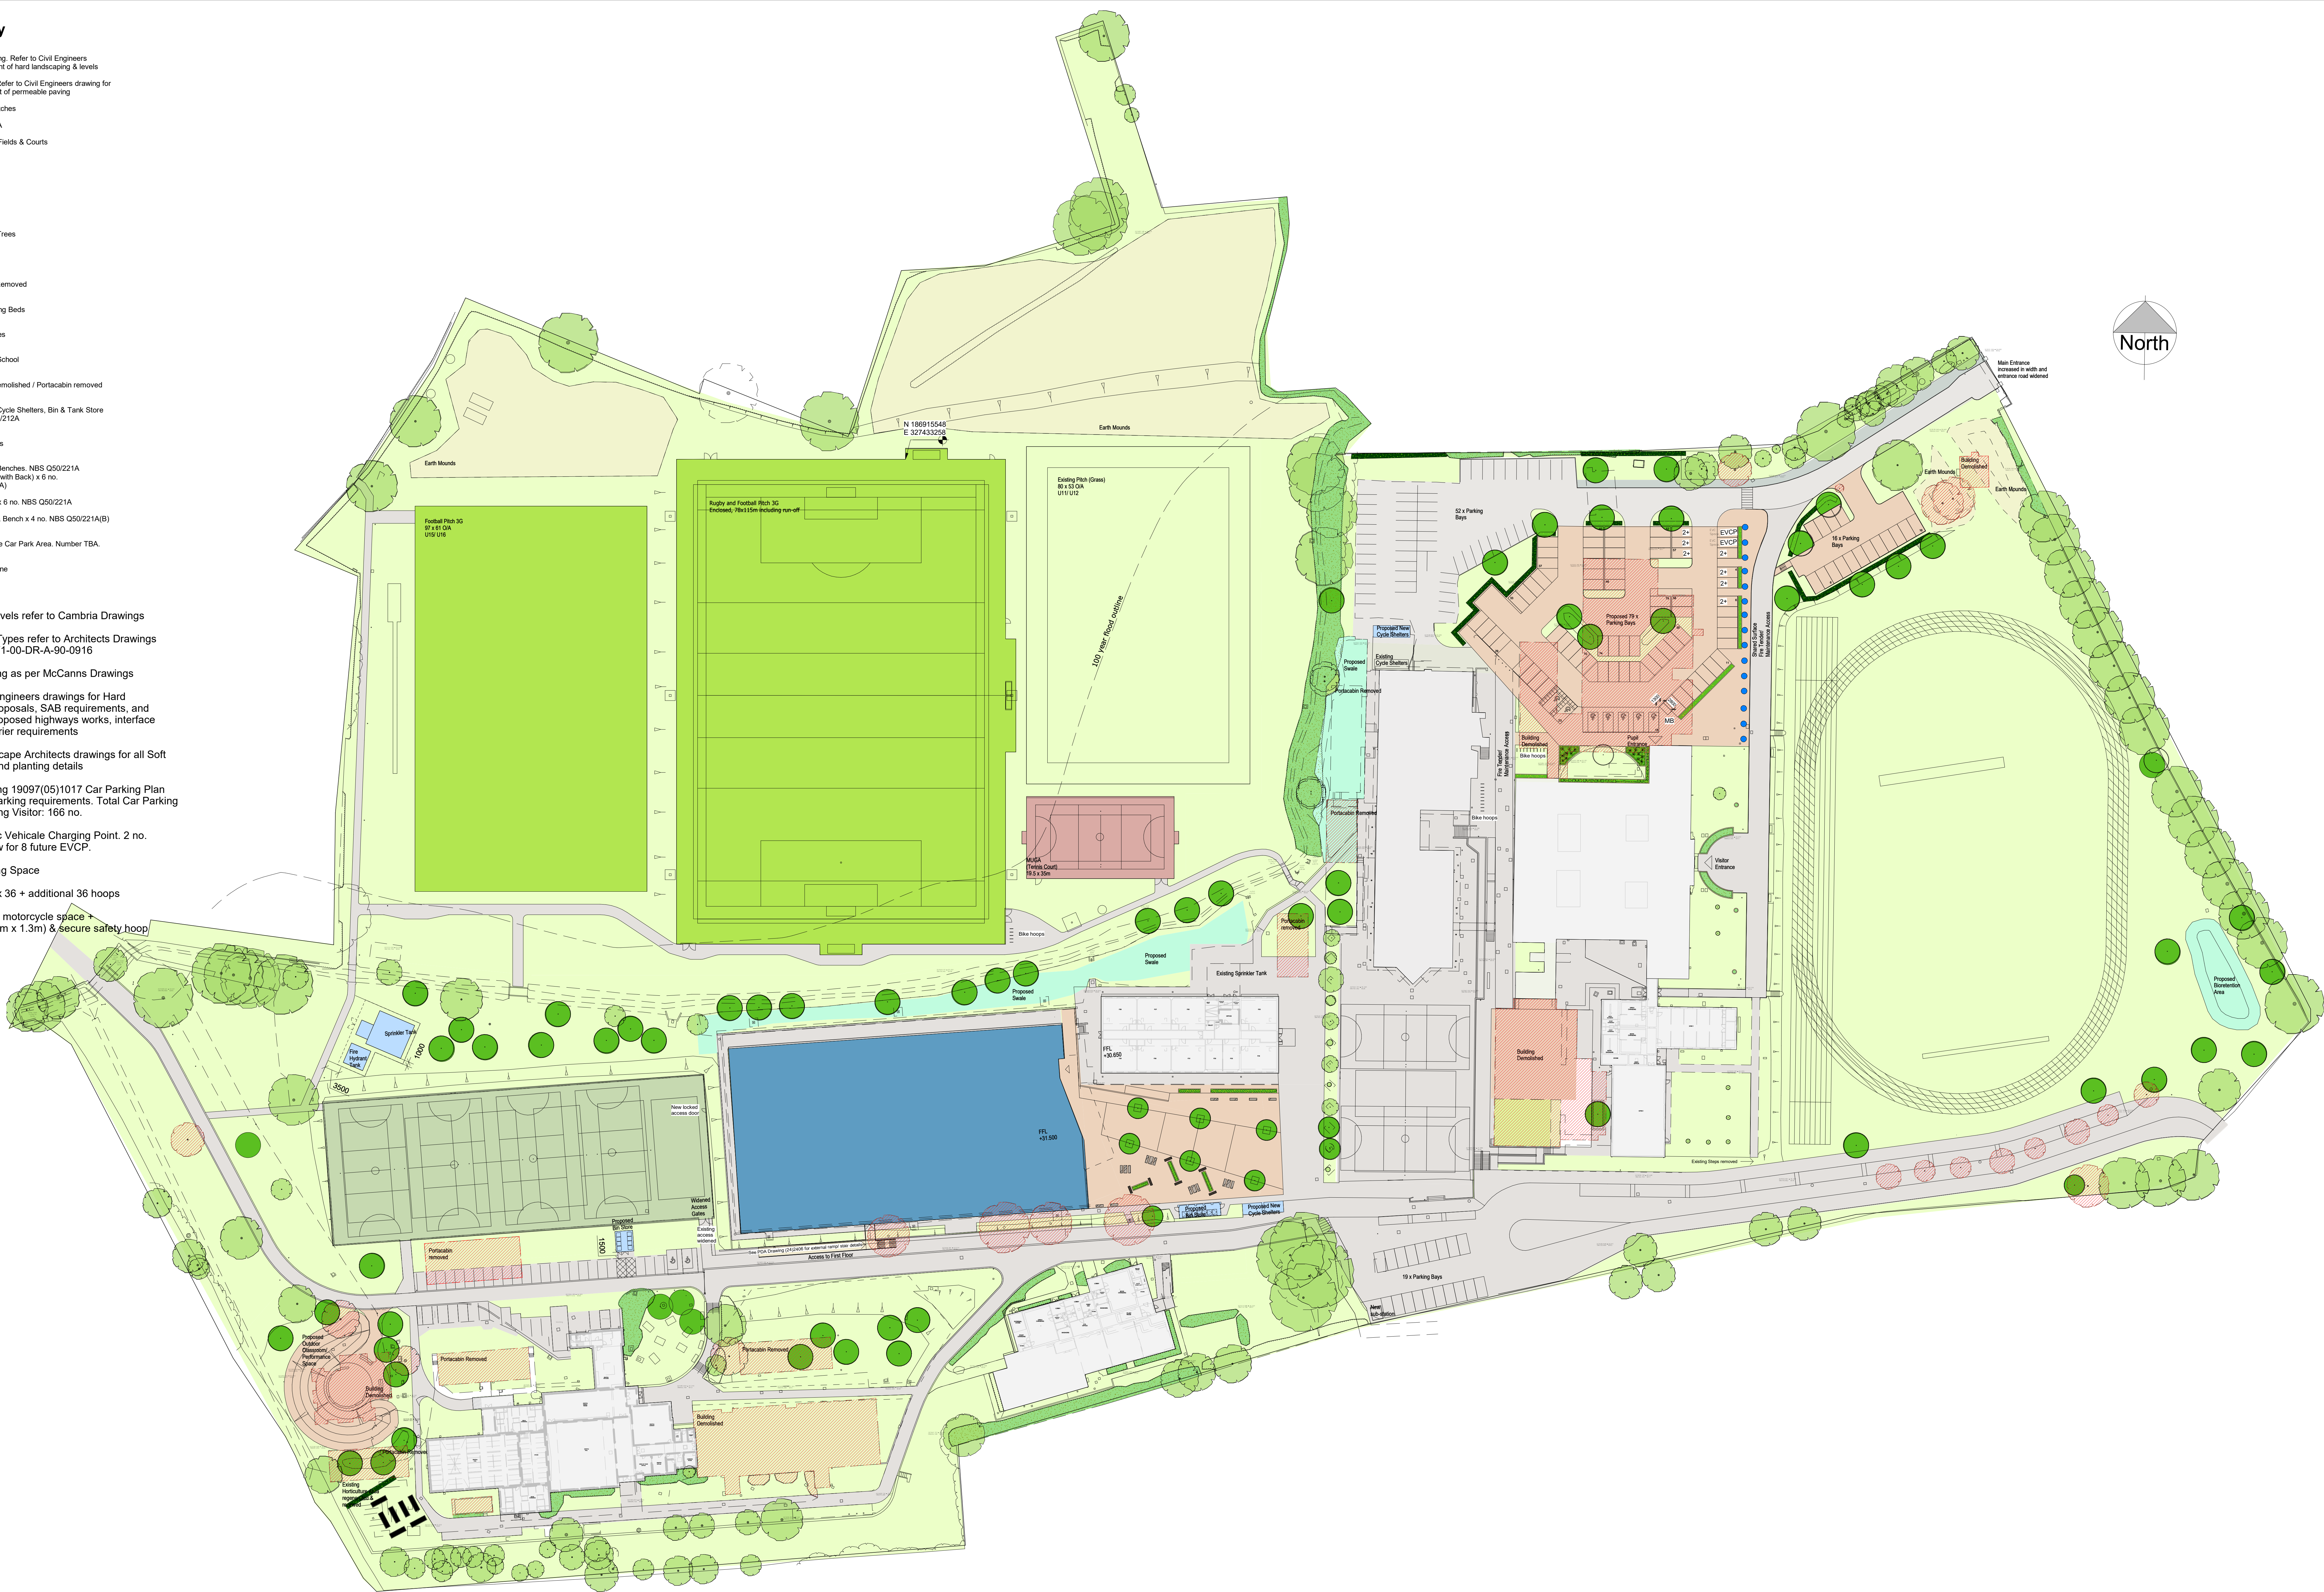

Site Plan

This drawing must not be scaled.
Figured dimensions and levels to be used.
Any dimensions that must be noted to the architect.

Any dimensions and large scale drawings take precedence over smaller drawings.

A0

Rev:
C01 Explainer and Hydrant Tanks repositioned
C02 External Fumiture to Plaza indicated. Landscaping adjusted to suit
C03 Attention to site plan including reverts to earth mounds, bin store and bio storage pond re-located, grass amphitheatre designed, 200m track enlarged to 300m
C04 The Tokyo restaurant to be added to the site plan, adjacent to the bio storage pond
C08 Landscaping (reverted to suit earth mound locations
C09 Bin store to Plaza re-positioned, NBSI Space reply added for Barbecues
C10 Bin storage location revised to suit drainage connection
C11 FANL CONSTRUCTION ISSUE
C12 Motorcycle space added and EV space locations amended
C13 Cycle and motorcycle location added to client comments

Rev		Cht/d
C05	Sprinkler and Hydrant Tanks repositioned	07.12.22
C06	External Furniture to Plaza indicated. Landscaping adjusted to suit	23.03.23
C07	Alterations to site plan including revisions to earth mounds, bin store and bore retention pond on lake, grass amphitheatre, site design updated, 200m truck enlarged to 300m, Forge Toilet block retained and landscaping amended to suit	28.04.23
C08	Landscaping / trees amended to suit earth mound locations	09.05.23
C09	Bin Store to Plaza re-positioned, NBS Spec refined agreed for Benches.	24.05.23
C10	Bin store location revised to suit drainage connection	31.07.23
C11	FINAL CONSTRUCTION ISSUE	17.08.23
C12	Motorcycle space added and EV space locations amended	30.04.25
C13	Cycle and motorcycle notes updated to client comments	18.08.25

Backlist Office: Royal Palace, Suite 116, Bullfinch Place, Eastern Business Park, West End Lane, CB2 1PL Milton, Cambridgeshire. Royal Palace is a trading name of Royal Palace Ltd a company registered in England and Wales No 187285

STATUS
S4 - Issued for Construction

powelldobson
ARCHITECTS

Stiff, Swansie, London t: +44 (0)133 331 201 www.powelldobson.com @PDArchitects

PDA Job No: 19097		REV C13
T01638 - PDA - V1 - 00 - DR - A - 90 - 0915		
UPPN	ORIGINATOR VOLUME	LEVEL TYPE ROLE CLASS NUMBER

Contract: Forge Road, Bassaleg, Newport
Bassaleg School
Title: Site Plan

Scale: As indicated
Date: 04/28/23
Drawn: CC
Checked: CB