


232 CORPORATION ROAD, NEWPORT

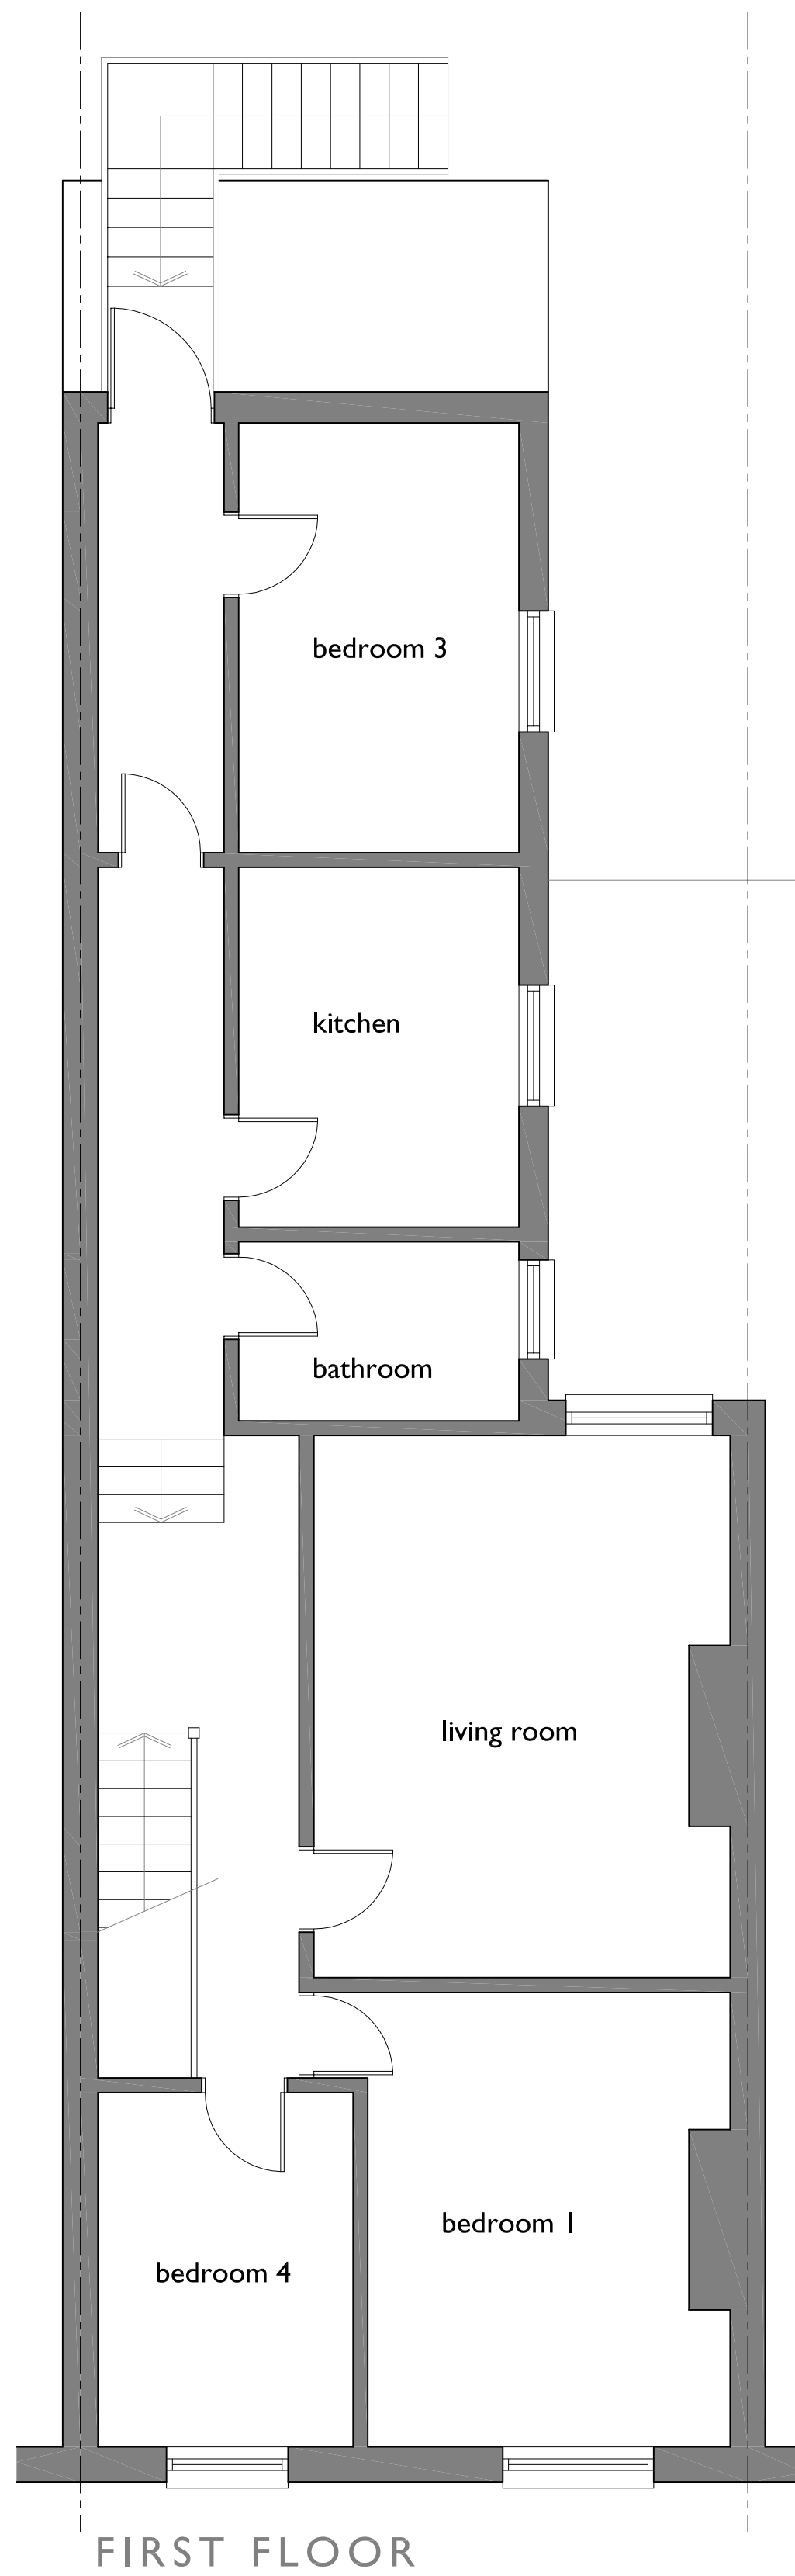

**SCALE THIS DRAWING ONLY FOR  
PLANNING PURPOSES CHECK ALL  
DIMENSIONS ON SITE**

This drawing is to establish design intent. The contractor is responsible for quantities, dimensions, verification of site conditions, compliance with contract documents for information that pertains to the fabrication processes or techniques of construction and for the co-ordination of work with all trades. All errors or omissions are to be reported to the designers.

**Original drawing size A1**

This drawing is copyright, all rights reserved

|      |      |             |    |         |
|------|------|-------------|----|---------|
|      |      |             |    |         |
|      |      |             |    |         |
| -    | -    | -           | -  | -       |
| Rev. | Date | Description | By | Checked |

|         |                                |         |              |                  |                         |
|---------|--------------------------------|---------|--------------|------------------|-------------------------|
| Client  | MR. A. HUSSAIN                 |         |              |                  |                         |
| Project | 232 CORPORATION ROAD, NEWPORT. |         |              |                  |                         |
| Title   | FLOOR PLANS<br>AS PROPOSED     |         |              | Scale            | 1:50 @ A1<br>1:100 @ A3 |
| Status  | PLANNING                       |         | Drawn<br>jmt | Date<br>Apr 2005 | Approved<br>_____       |
| Job No  | 2025.494                       | Dwg. No | PL02         | Rev              | -                       |

