




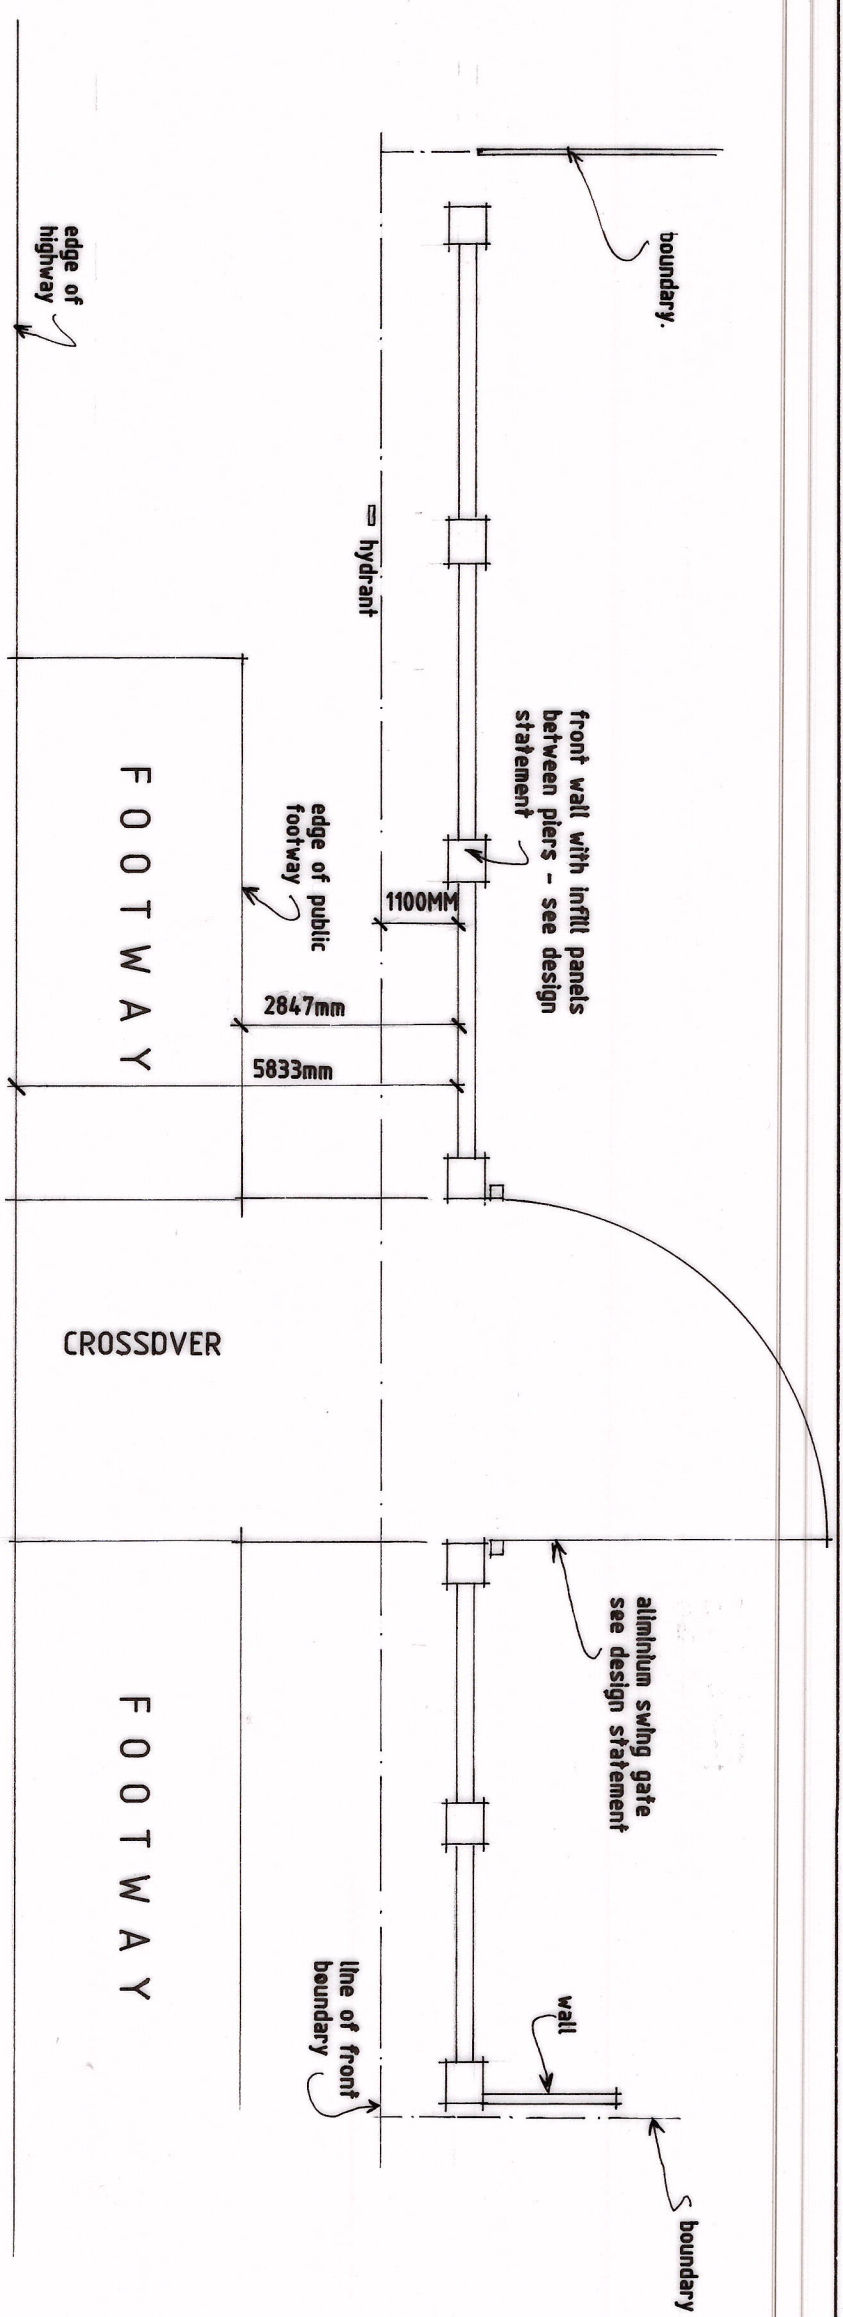


PROPOSED FRONTAGE PLAN
SCALE - 1:100

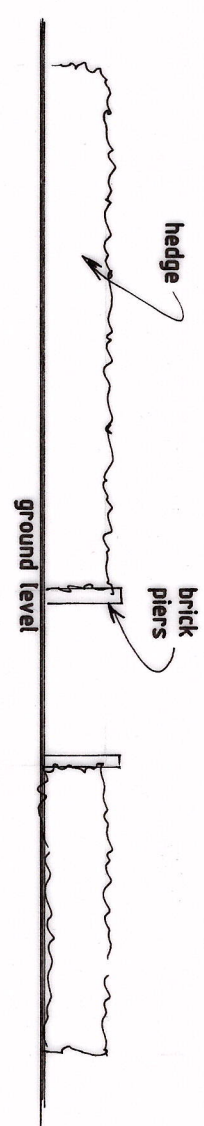


EXITG FRONT HEDGE/ACCESS ELEVATION
SCALE - 1:300

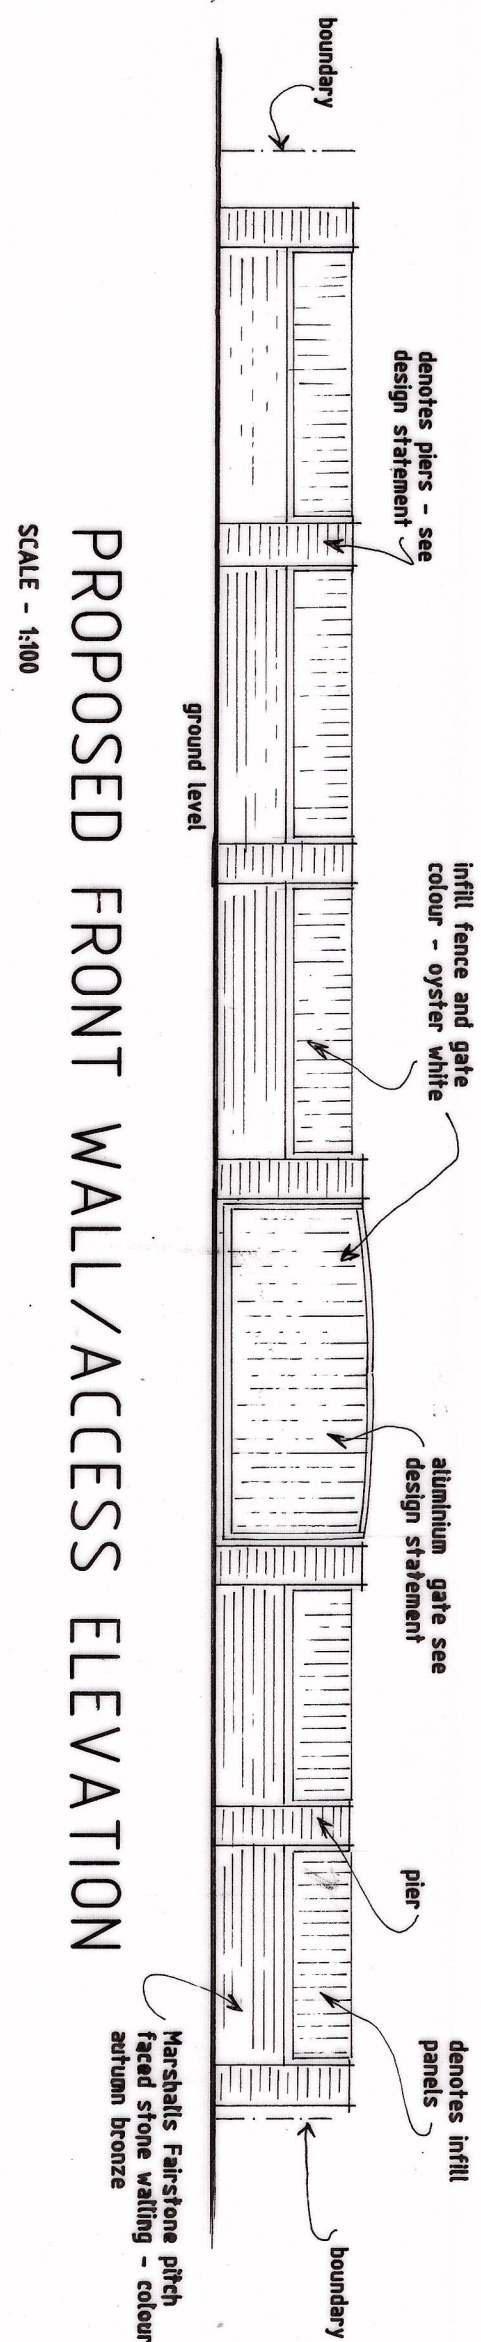


PROPOSED FRONT WALL/ACCESS ELEVATION
SCALE - 1:100

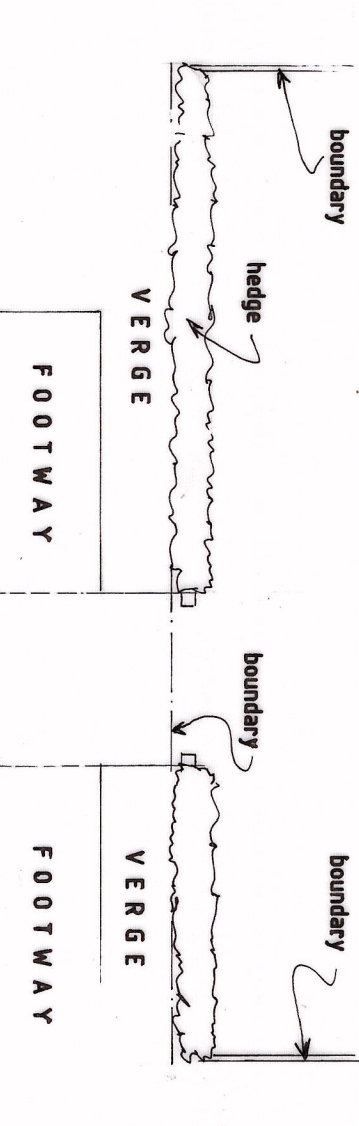


EXISTING FRONTAGE PLAN
SCALE - 1:300

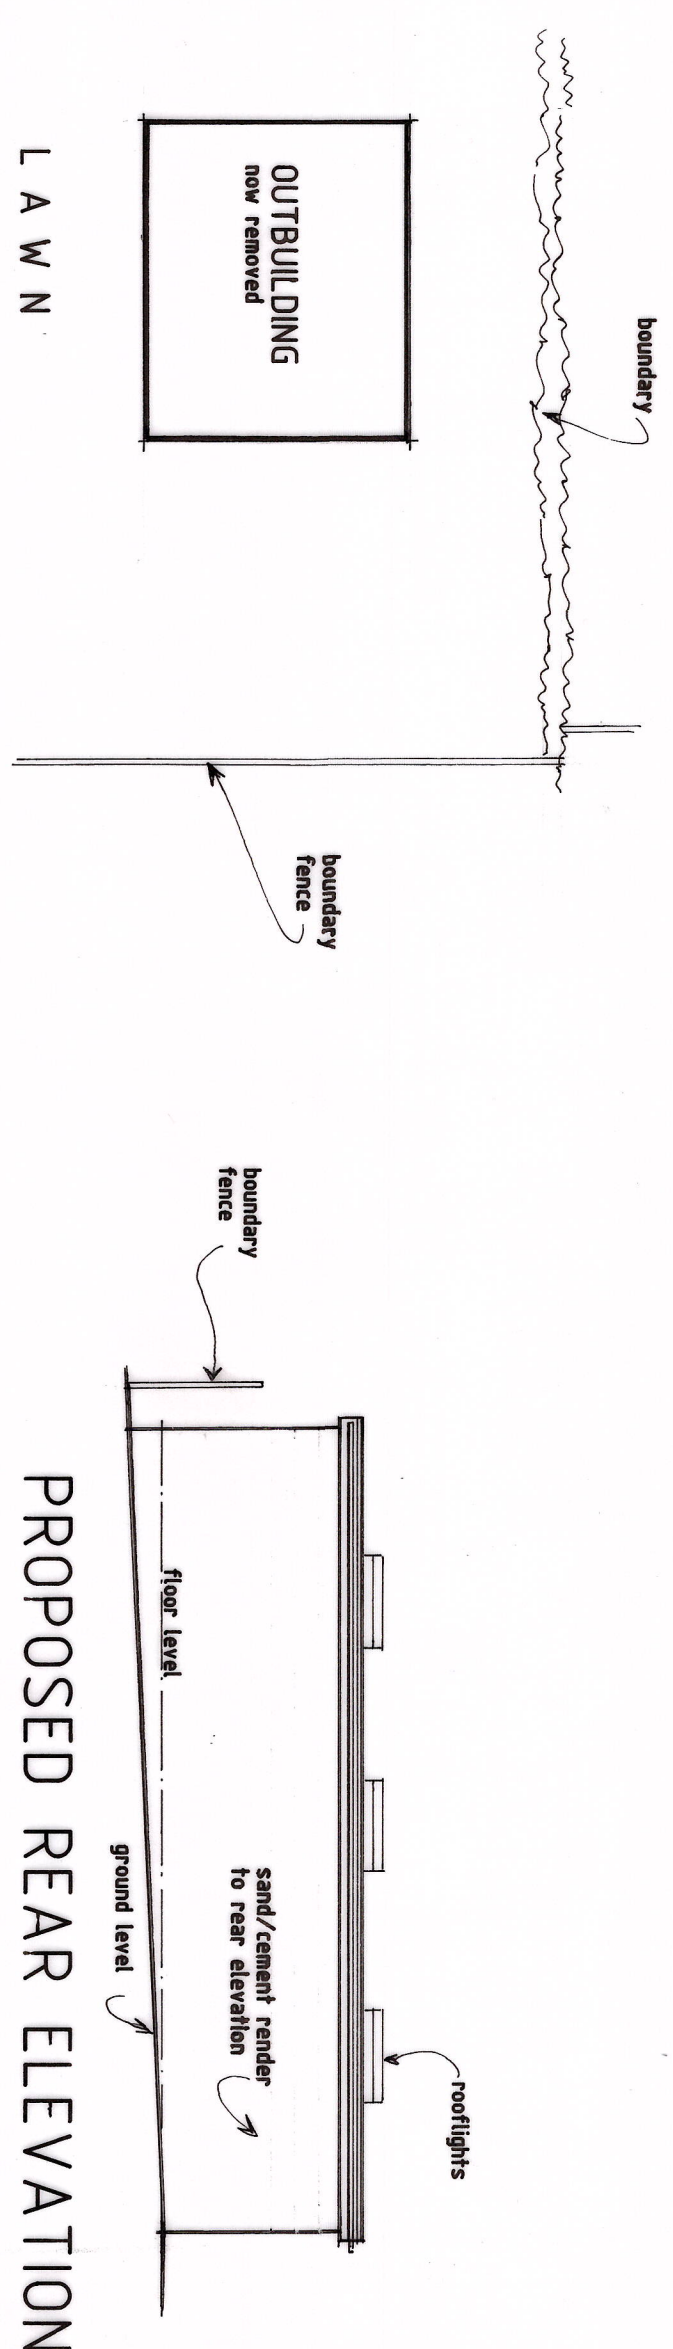


PROPOSED REAR ELEVATION

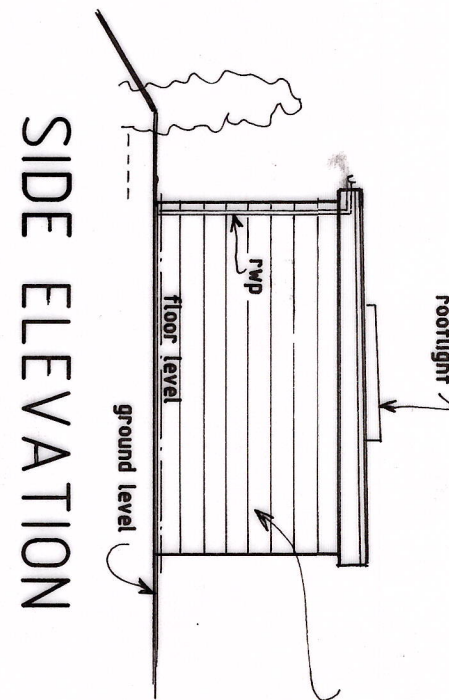

SIDE ELEVATION

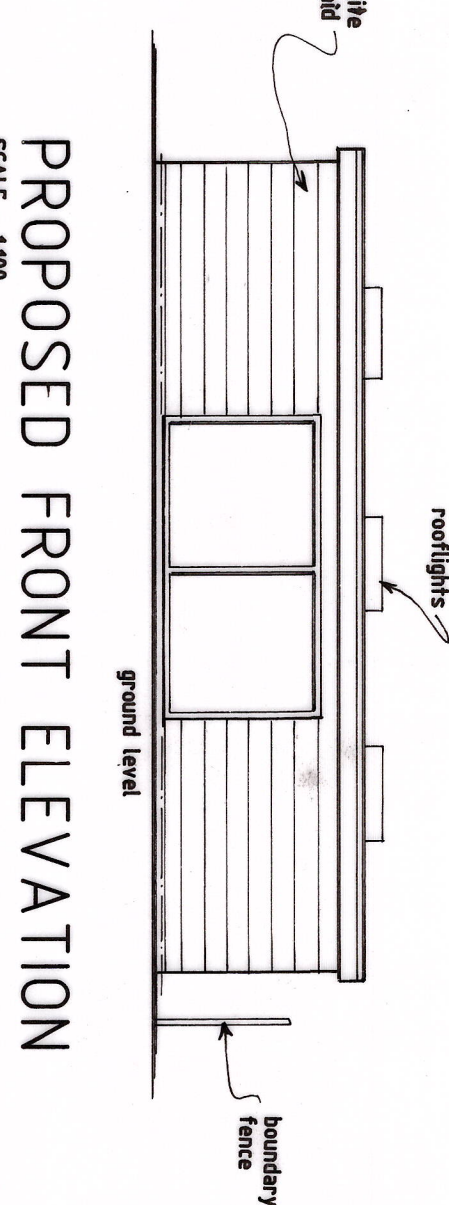


PROPOSED FRONT ELEVATION
SCALE - 1:100

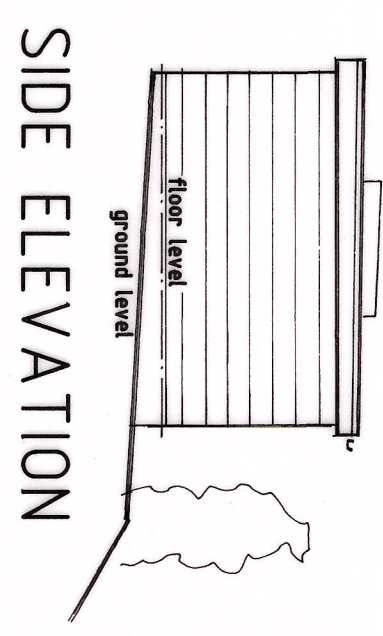


SIDE ELEVATION

EXTG PART REAR
GARDEN PLAN
SCALE - 1:100

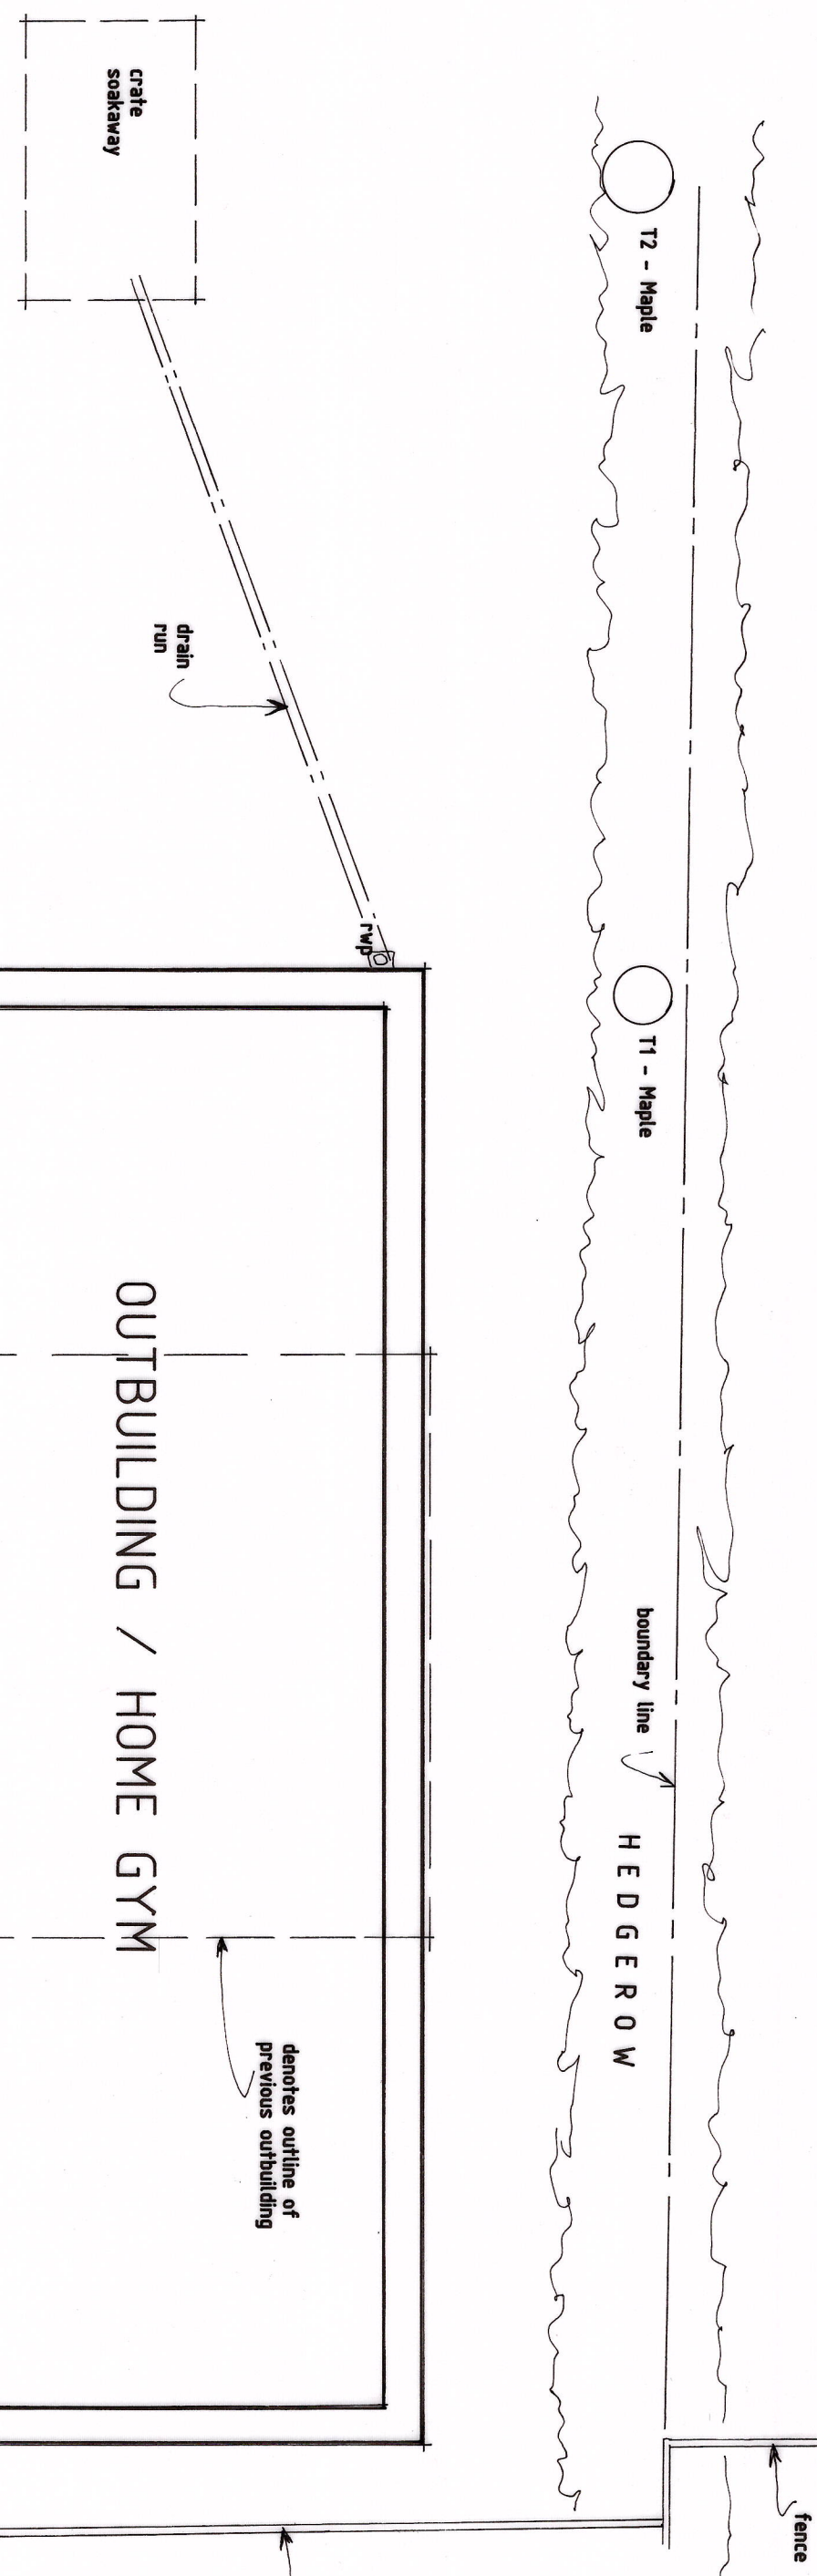


L A W N

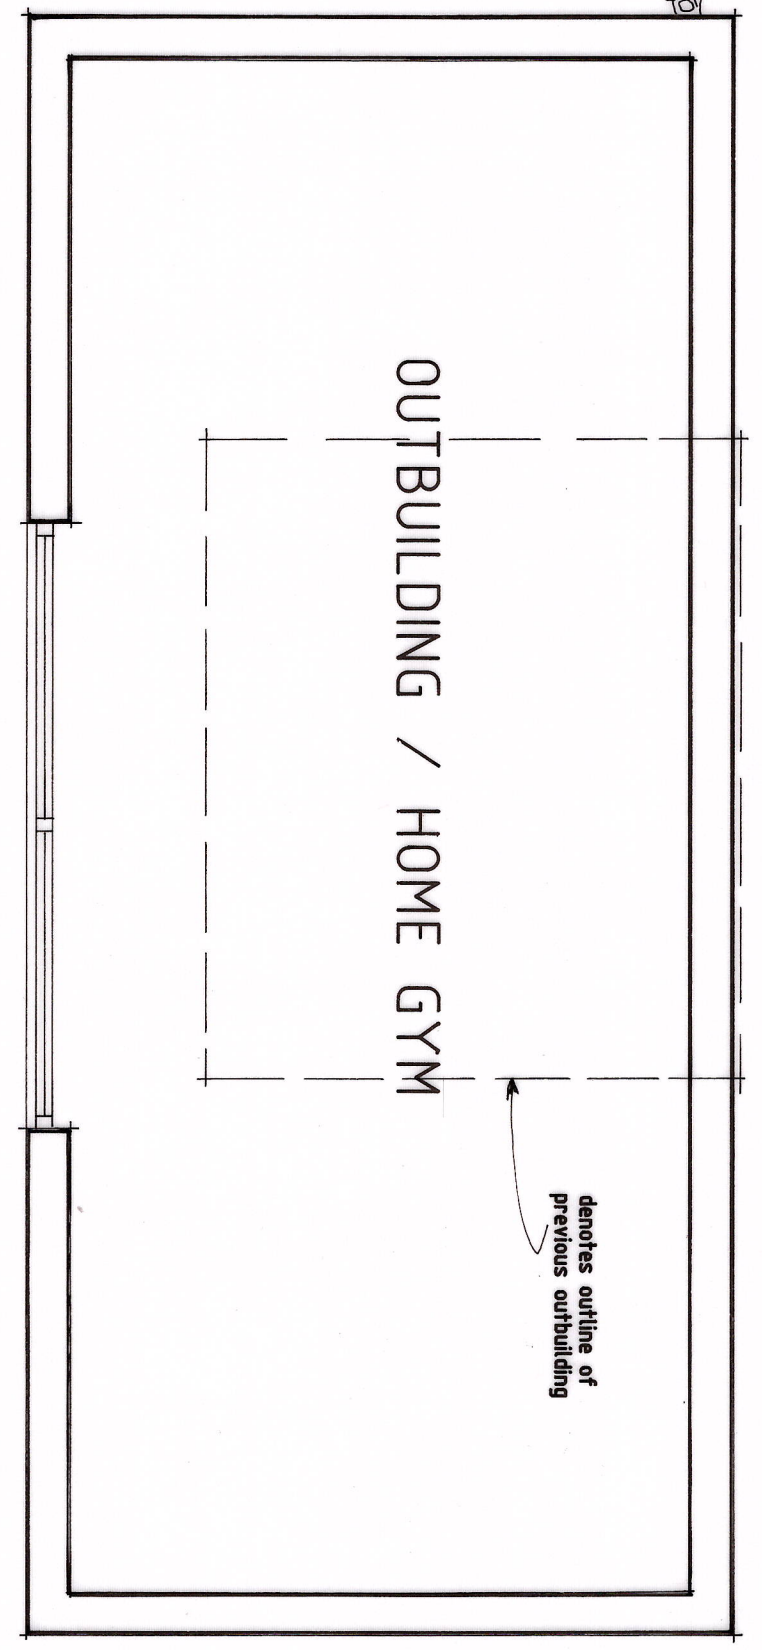


PROPOSED OUTBUILDING PLAN
SCALE - 1:50

EXISTING SITE PLAN
SCALE - 1:500

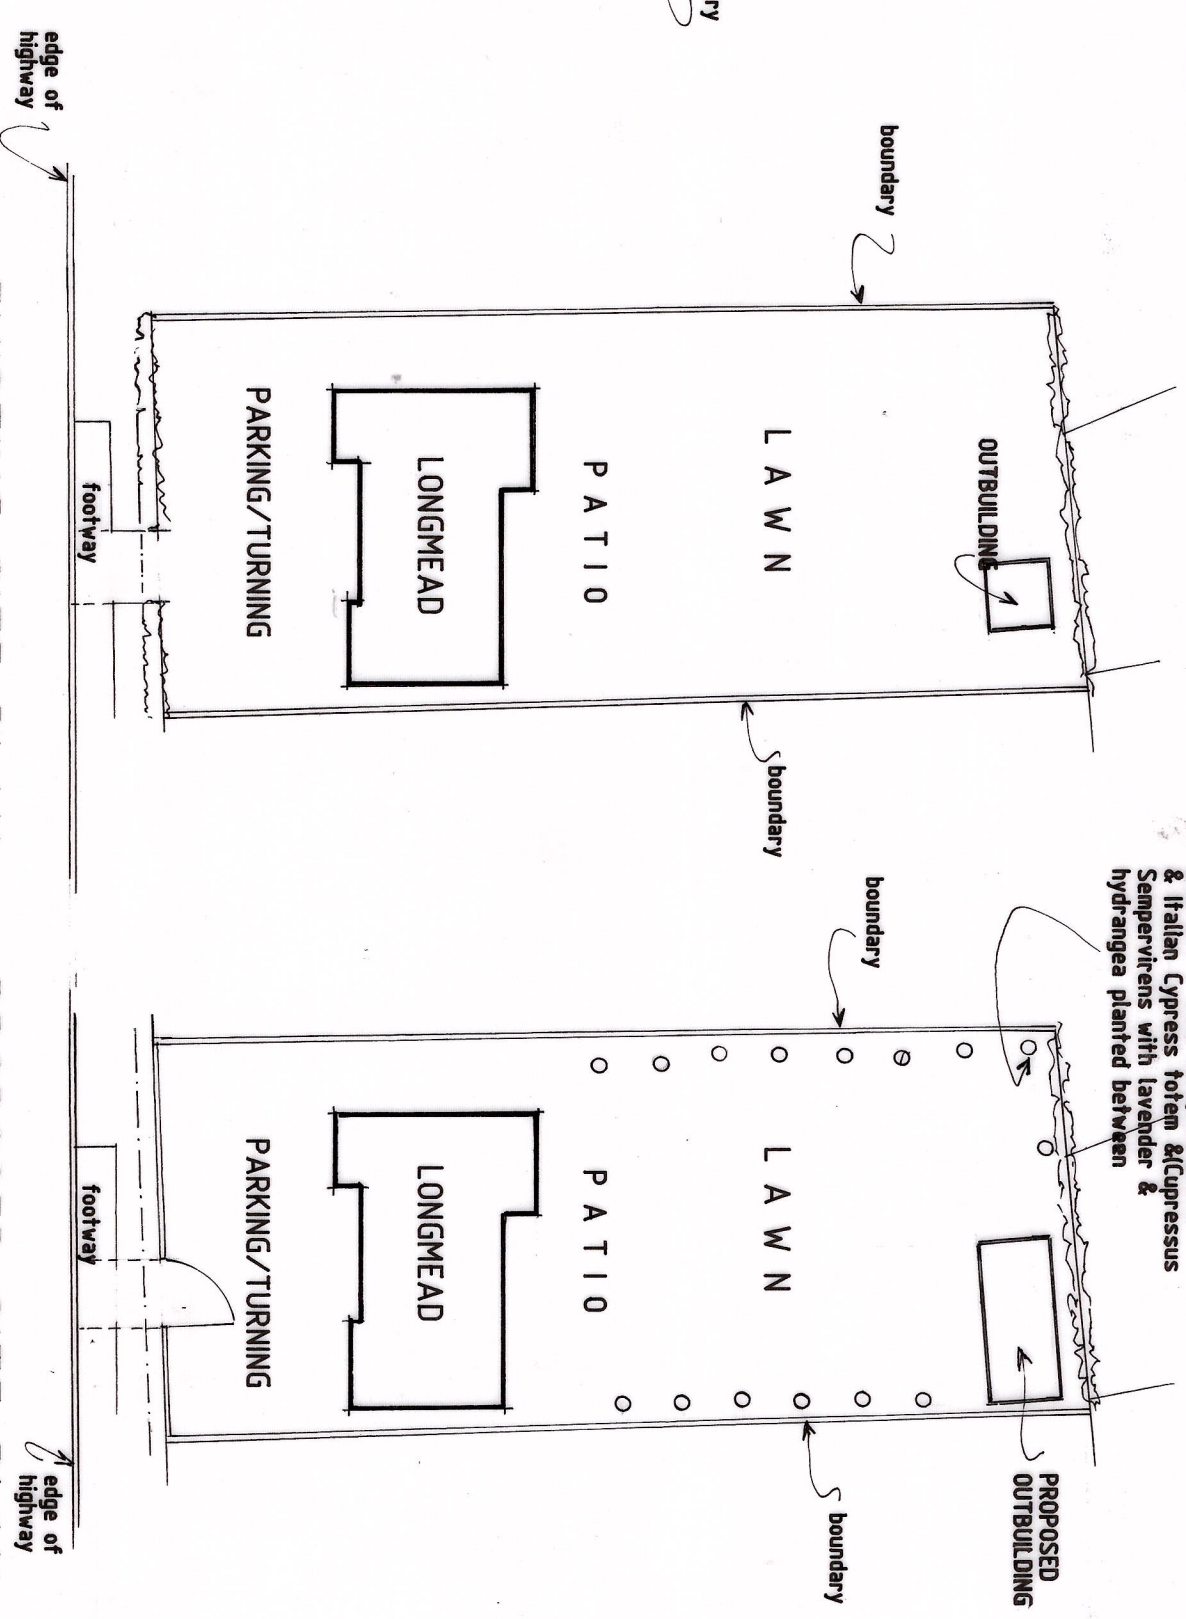

PROPOSED SITE PLAN

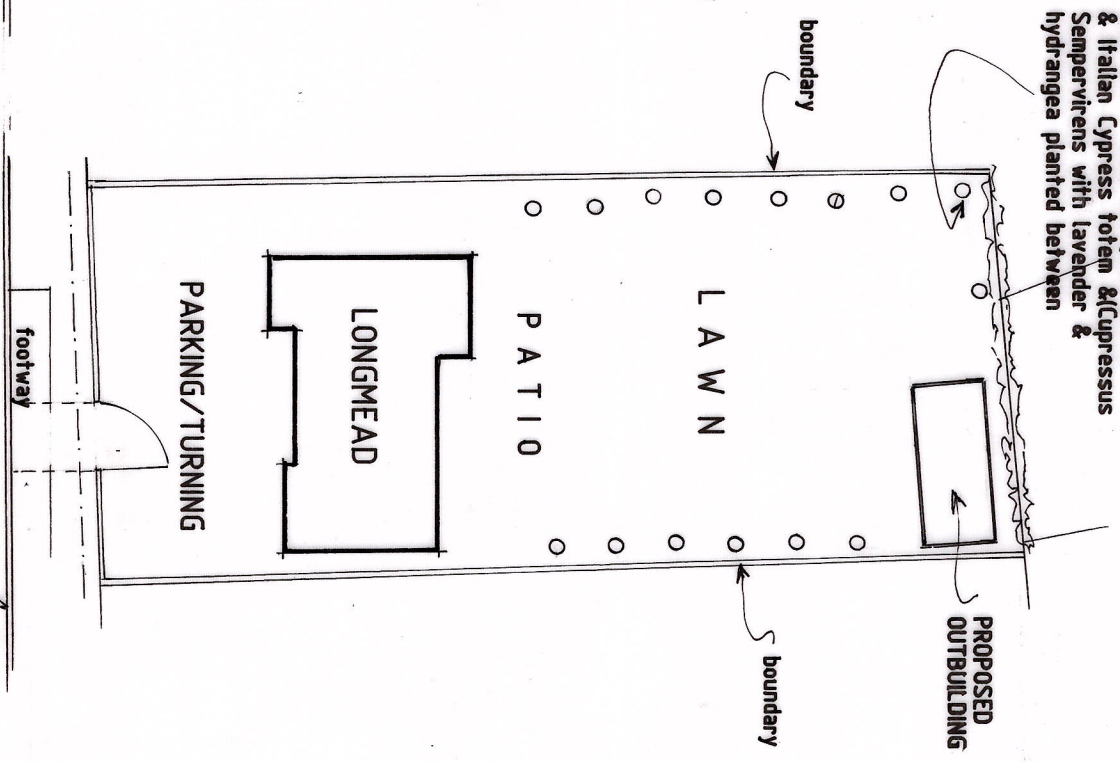

Revisions	
Ref	Description

K.W. DORRINGTON MCRAT MCABE

ARCHITECTURAL ASSOCIATES

Tel:(01633) 857566

RETROSPECTIVE SUBMISSION FOR

OUTBUILDING (TO REAR & AMENDED

FRONT WALL AT -

LONGHEAD, CHEPSTOW ROAD,

LANGSTONE, NEWPORT, NP18 2JP.

EXISTING & PROPOSED

date: JULY 2026

scale: SEE PLANS/ELEVATIONS - AT A1

drawing number: KD2074/1