


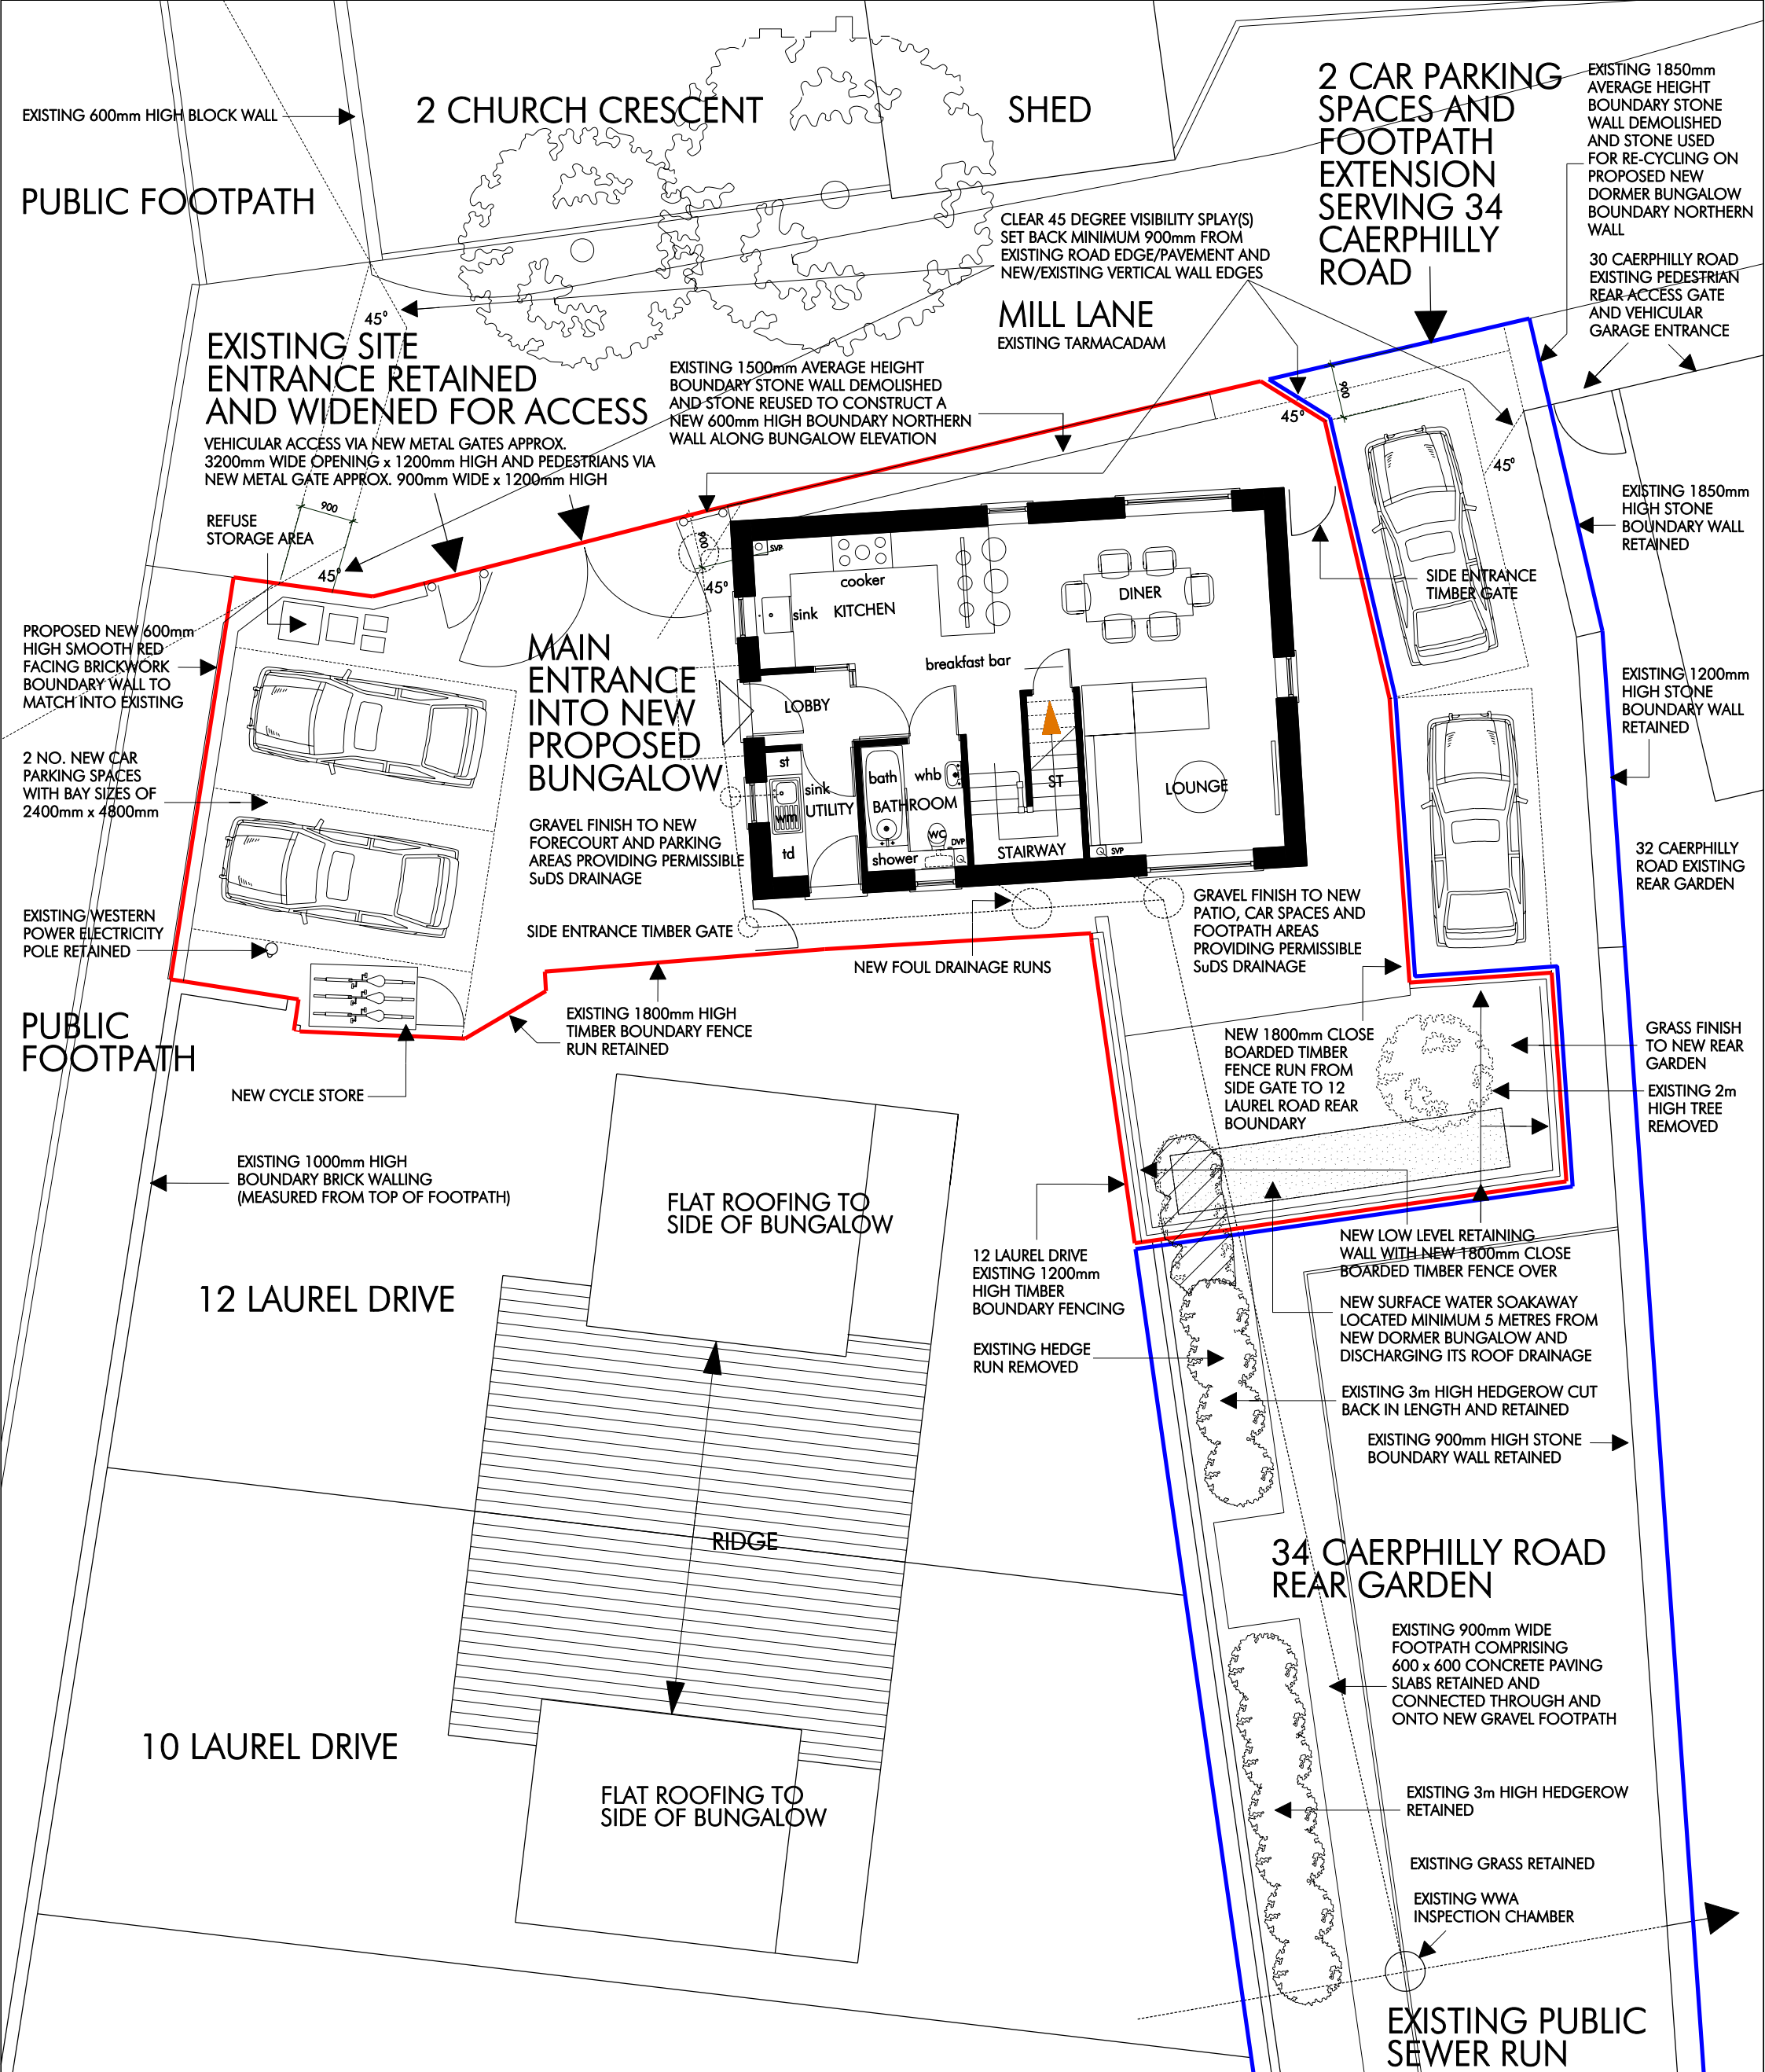

PROJECT 34 Caerphilly Road, Bassaleg, Newport				
CLIENT Mr & Mrs Pritchard				
DRAWING TITLE PROPOSED SITE PLAN				
DRAWN	DATE 02.25	SCALE 1:100 @ A3 1:50 @ A1	DRWG NO. 540-PA-04	REV

NOTES: All dimensions are in millimetres unless stated otherwise.
All discrepancies must be reported to the Client C2025