




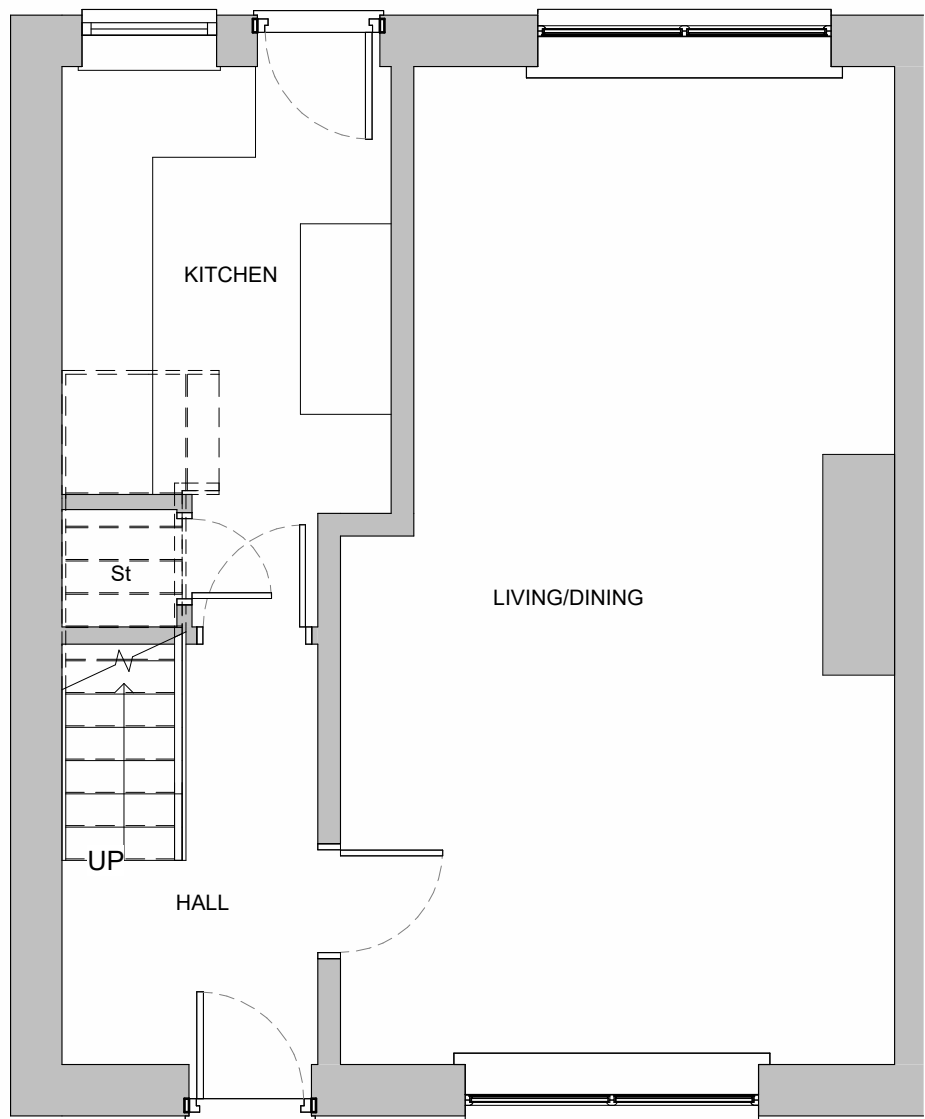


GROUND FLOOR
1 : 50

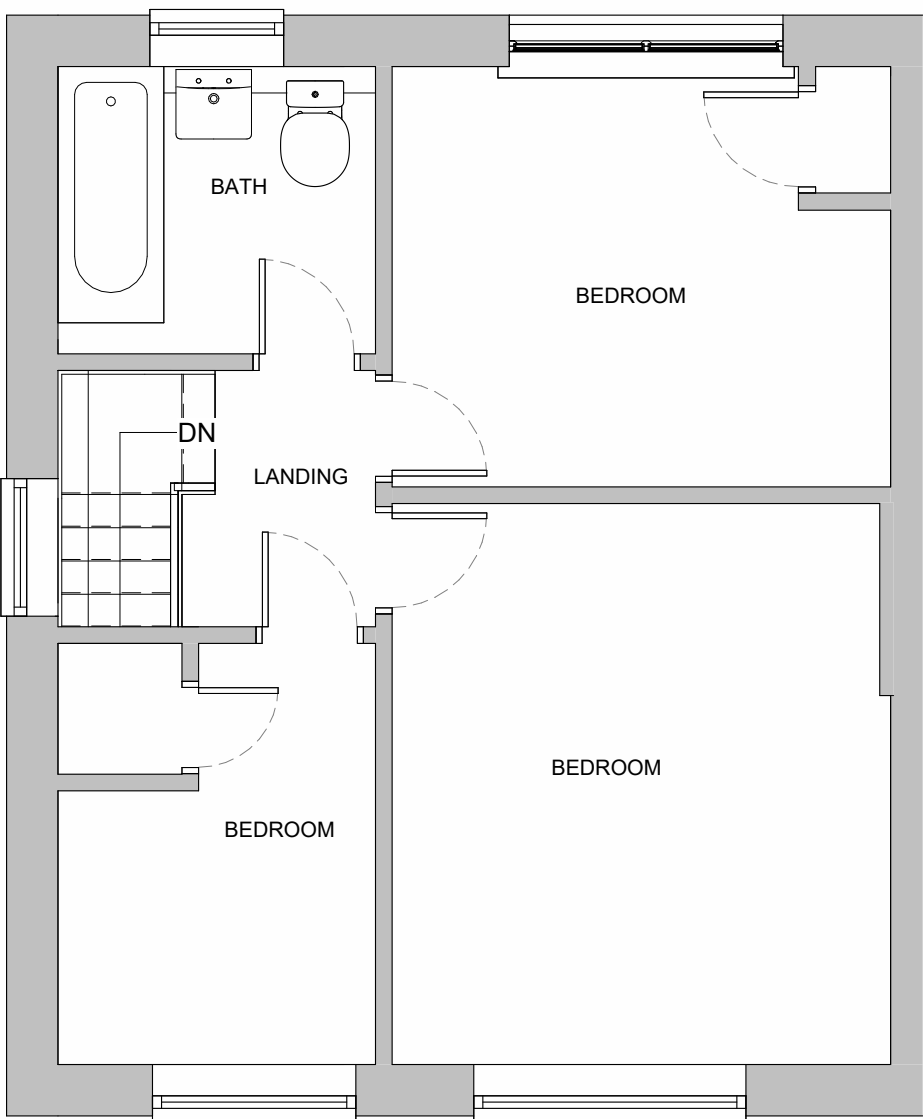


FIRST FLOOR
1 : 50

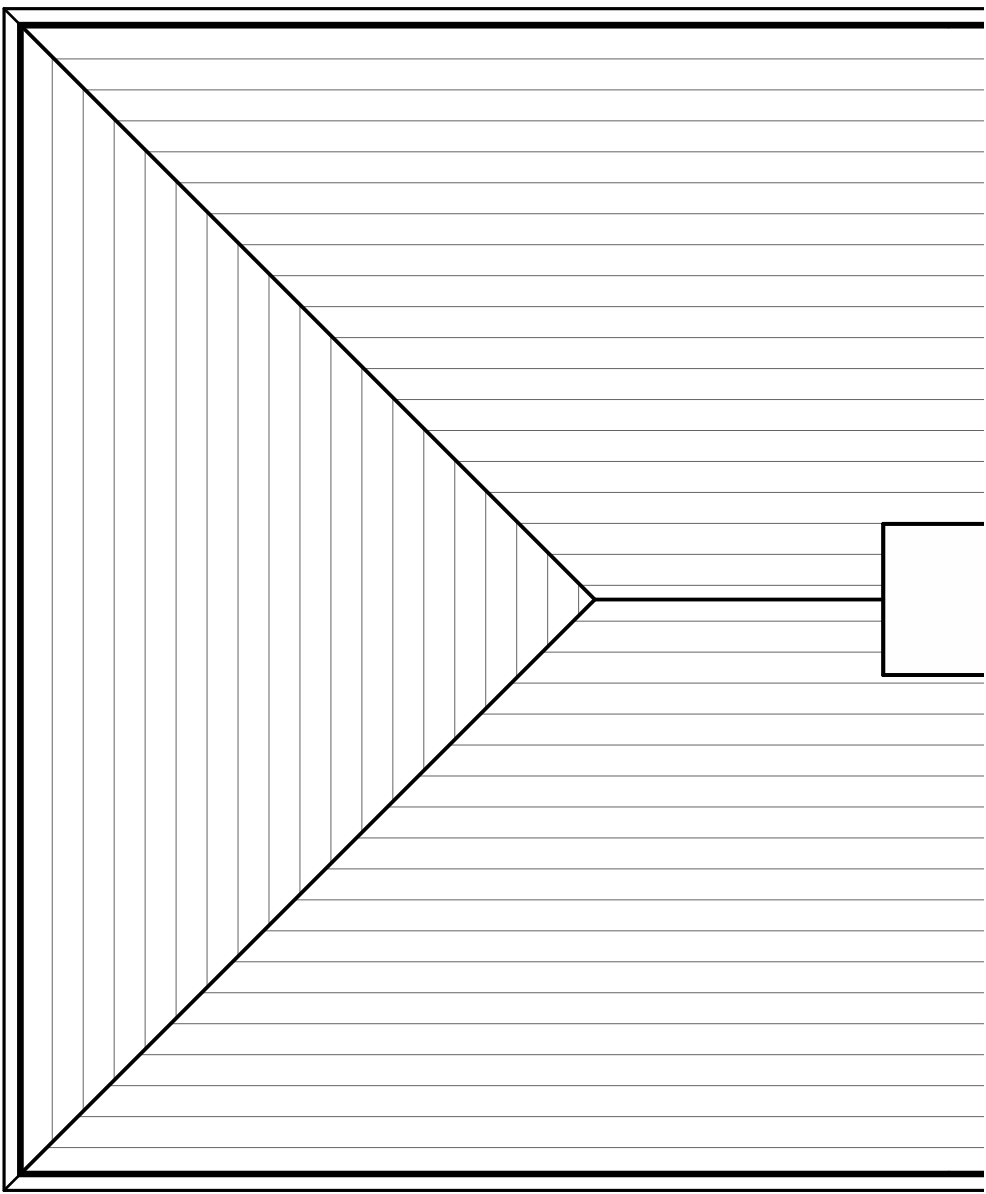

ROOF
1 : 50

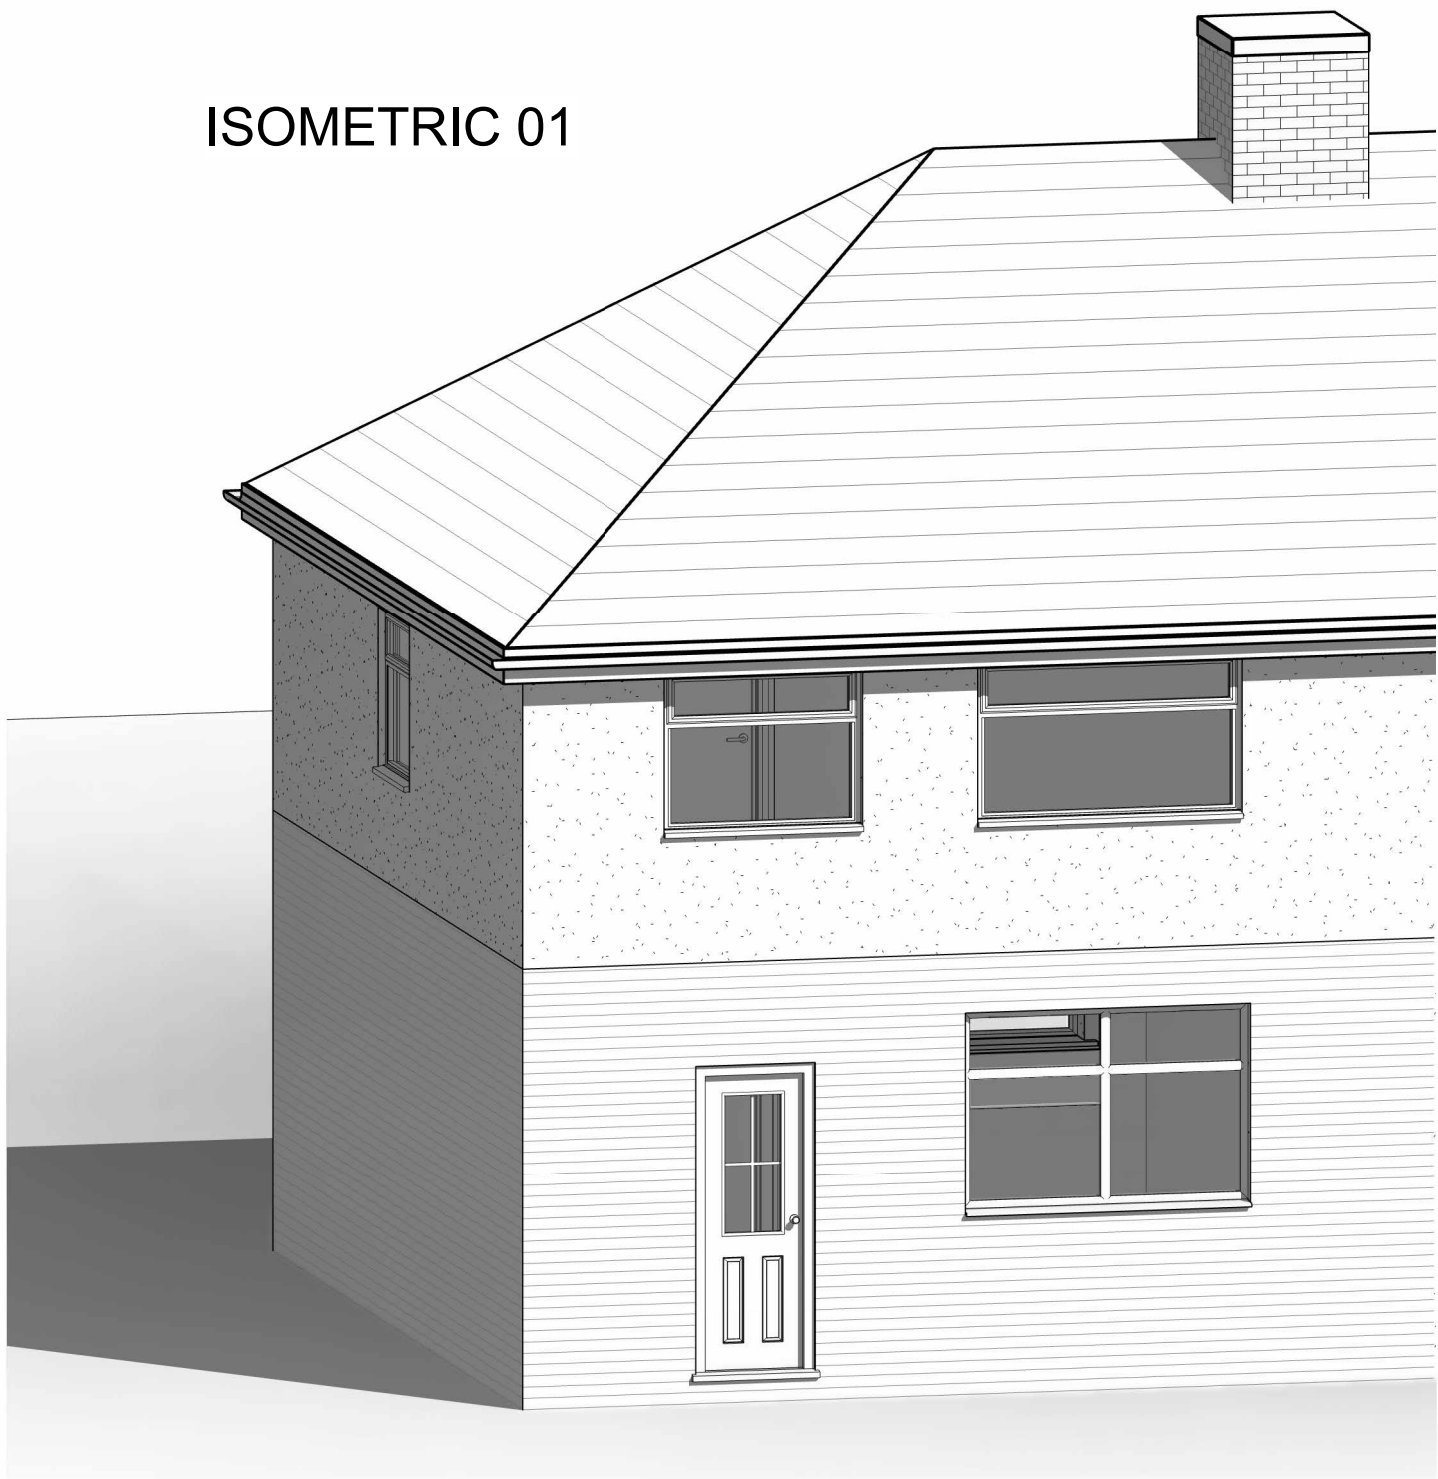

ISOMETRIC 01

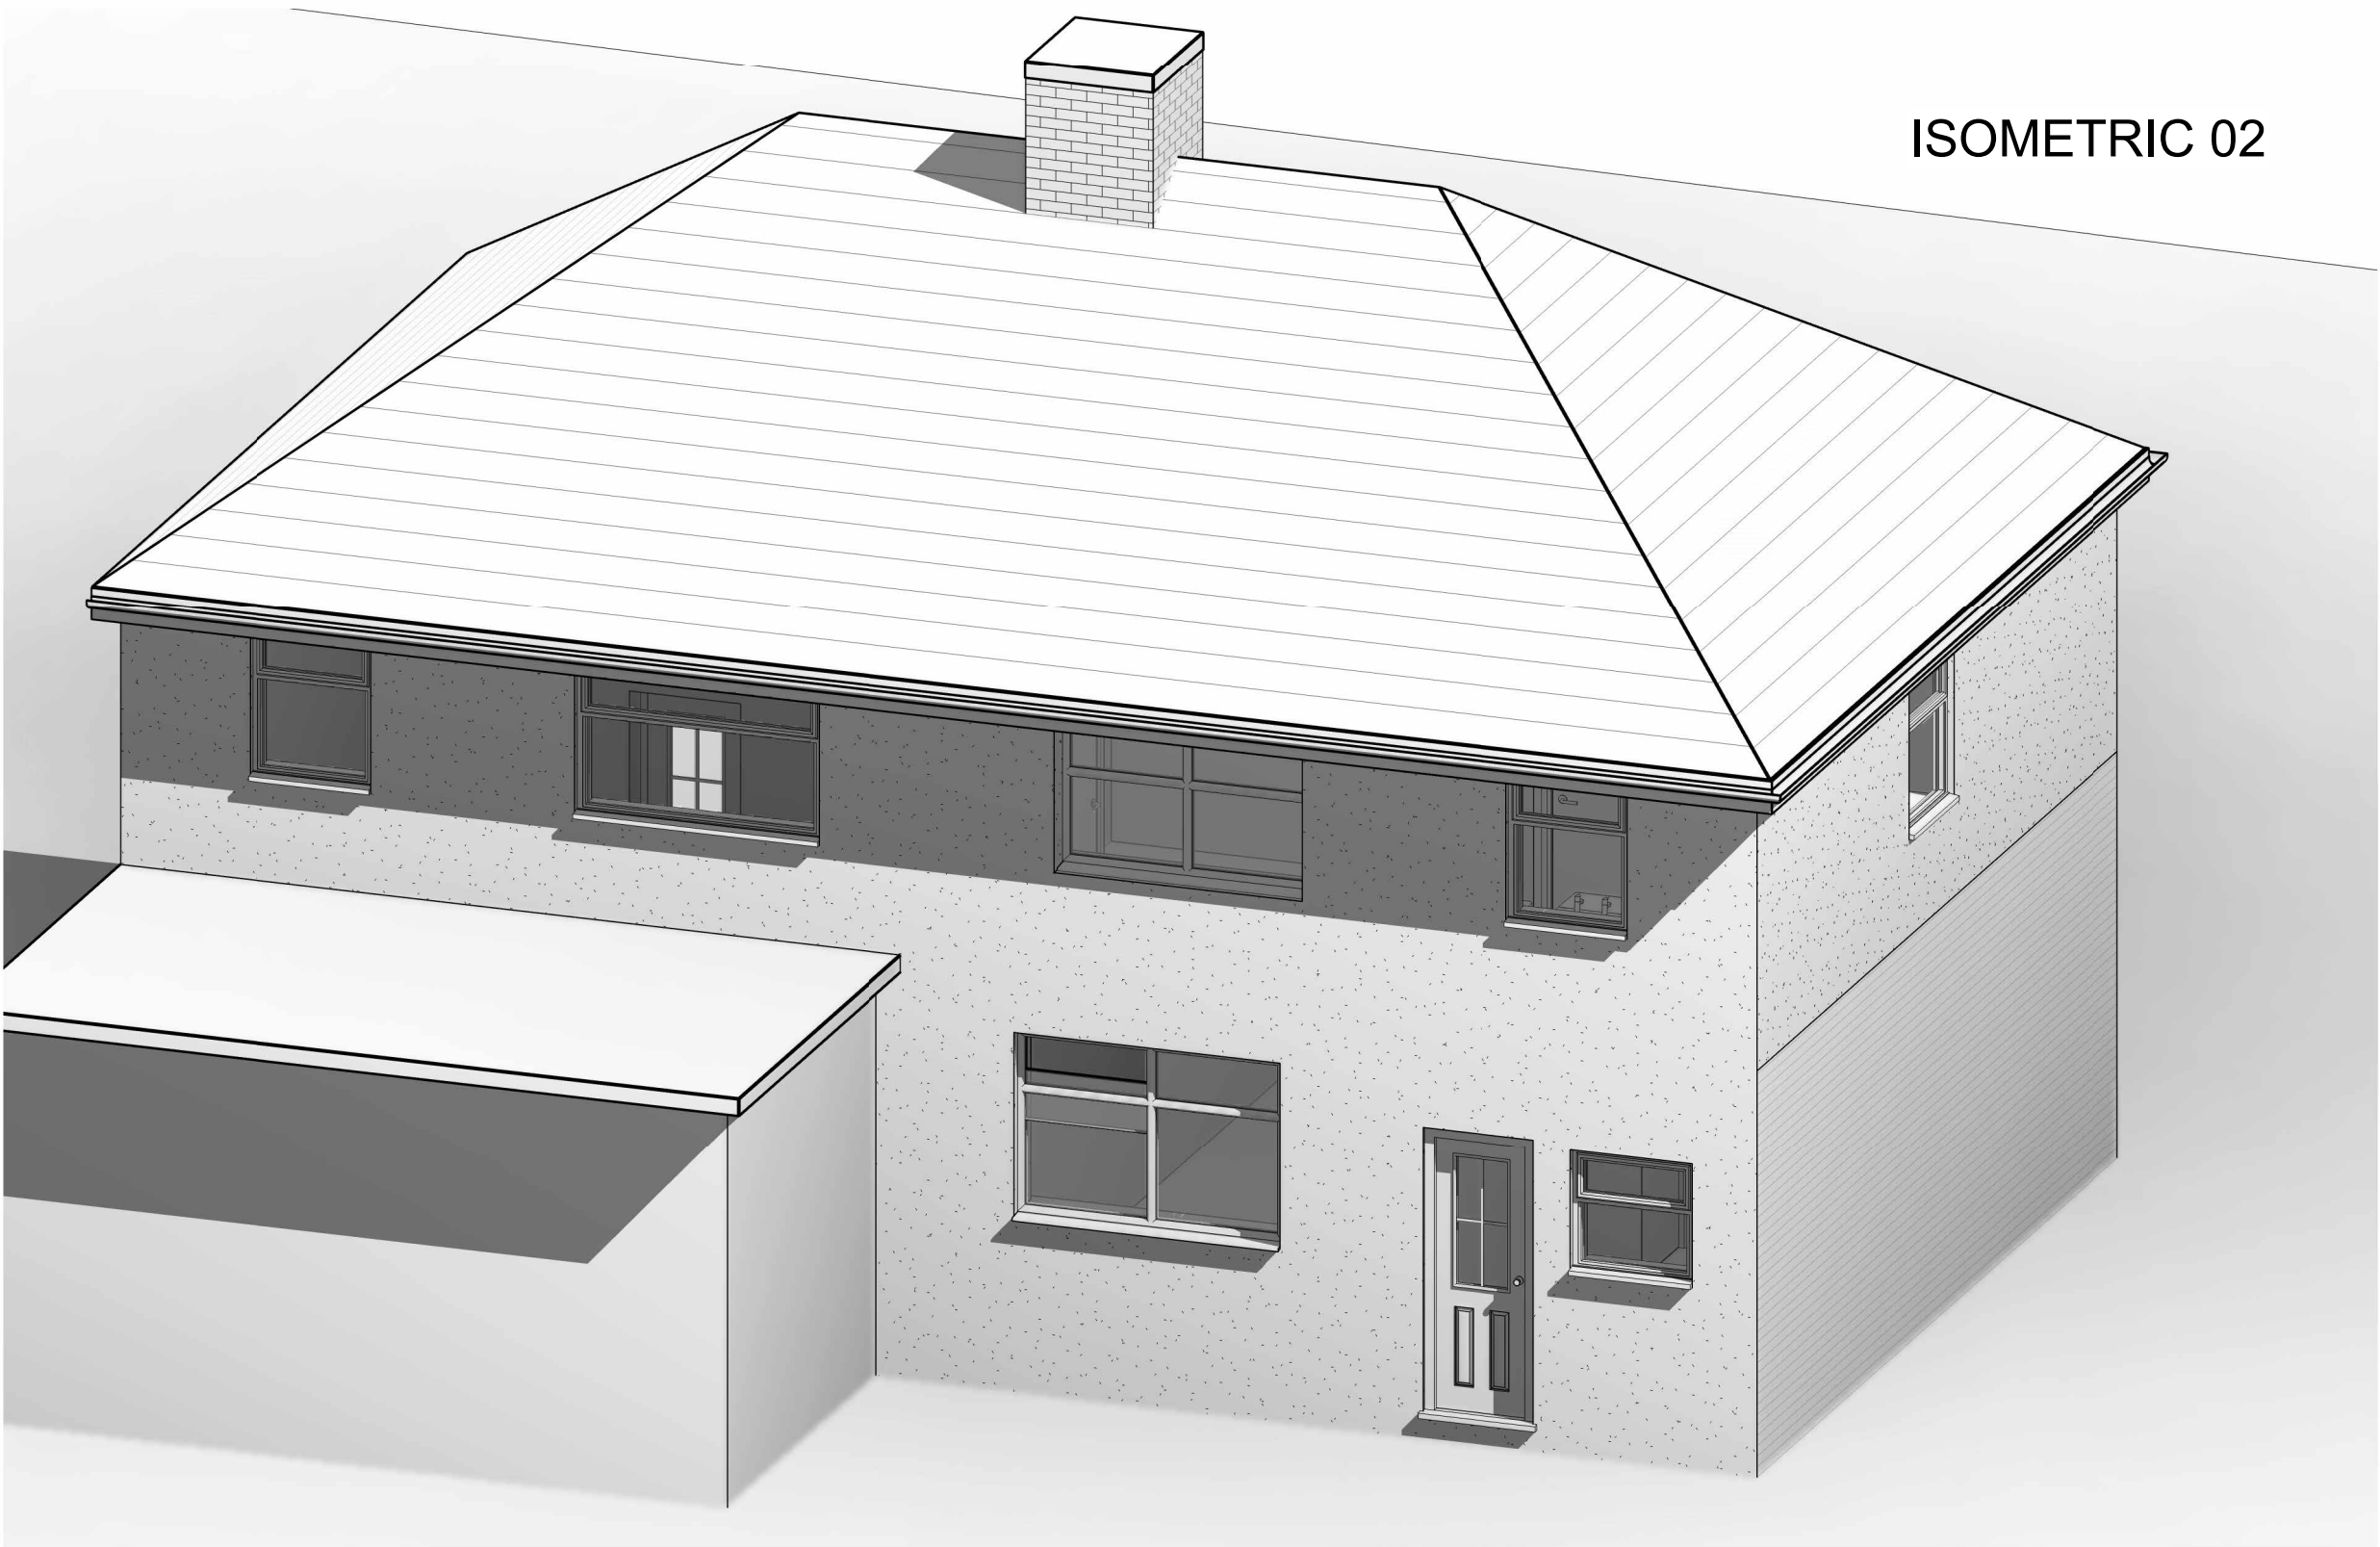

ISOMETRIC 02

This drawing is covered by copyright and must not be reproduced in any form without their express permission. This drawing should not be scaled for construction purposes, use figured dimensions only.

TAYLOR REES
44 PILLMAWR ROAD
NEWPORT
NP20 6WG
07398713623
treesarchitecture@gmail.com

By

Revision Date Description

CLIENT

MR & MRS MEATES

PROJECT

74 GRAIG PARK ROAD -
EXTENSION

DRAWING

FLOOR PLANS - EXISTING

SCALE @ A1

1 : 50

DATE

DEC 24

JOB NO.

324

DRAWING NO.

100

REVISION