



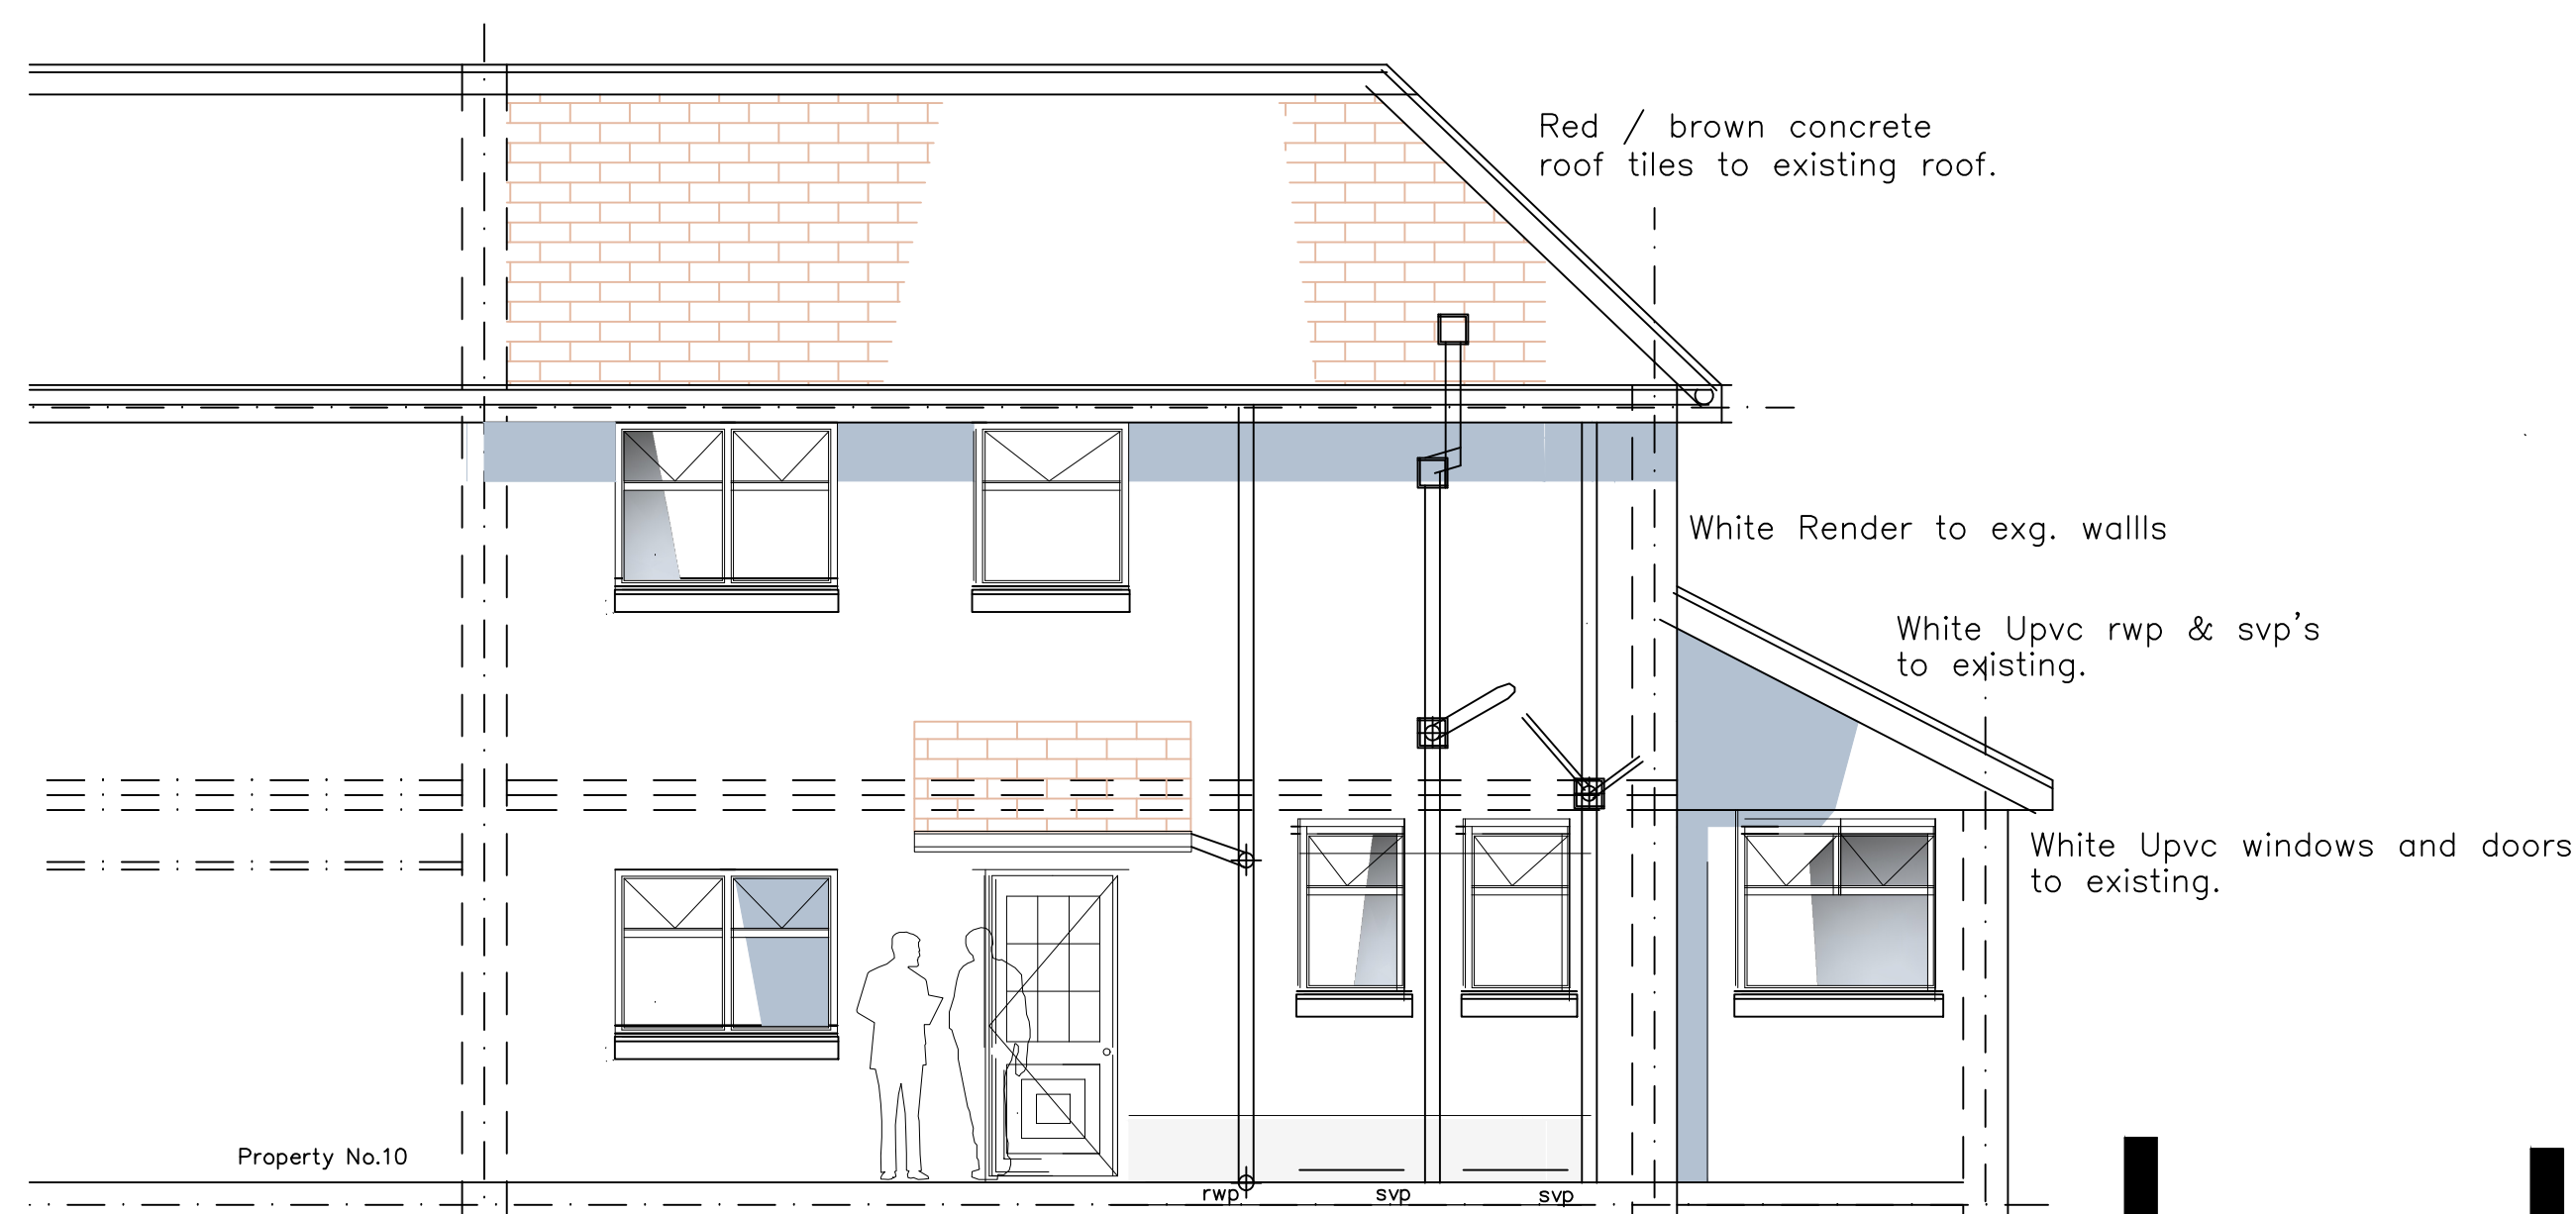


PROPOSED FRONT ELEVATION

(Scale 1:50)
(Front Elevation to remain as existing)

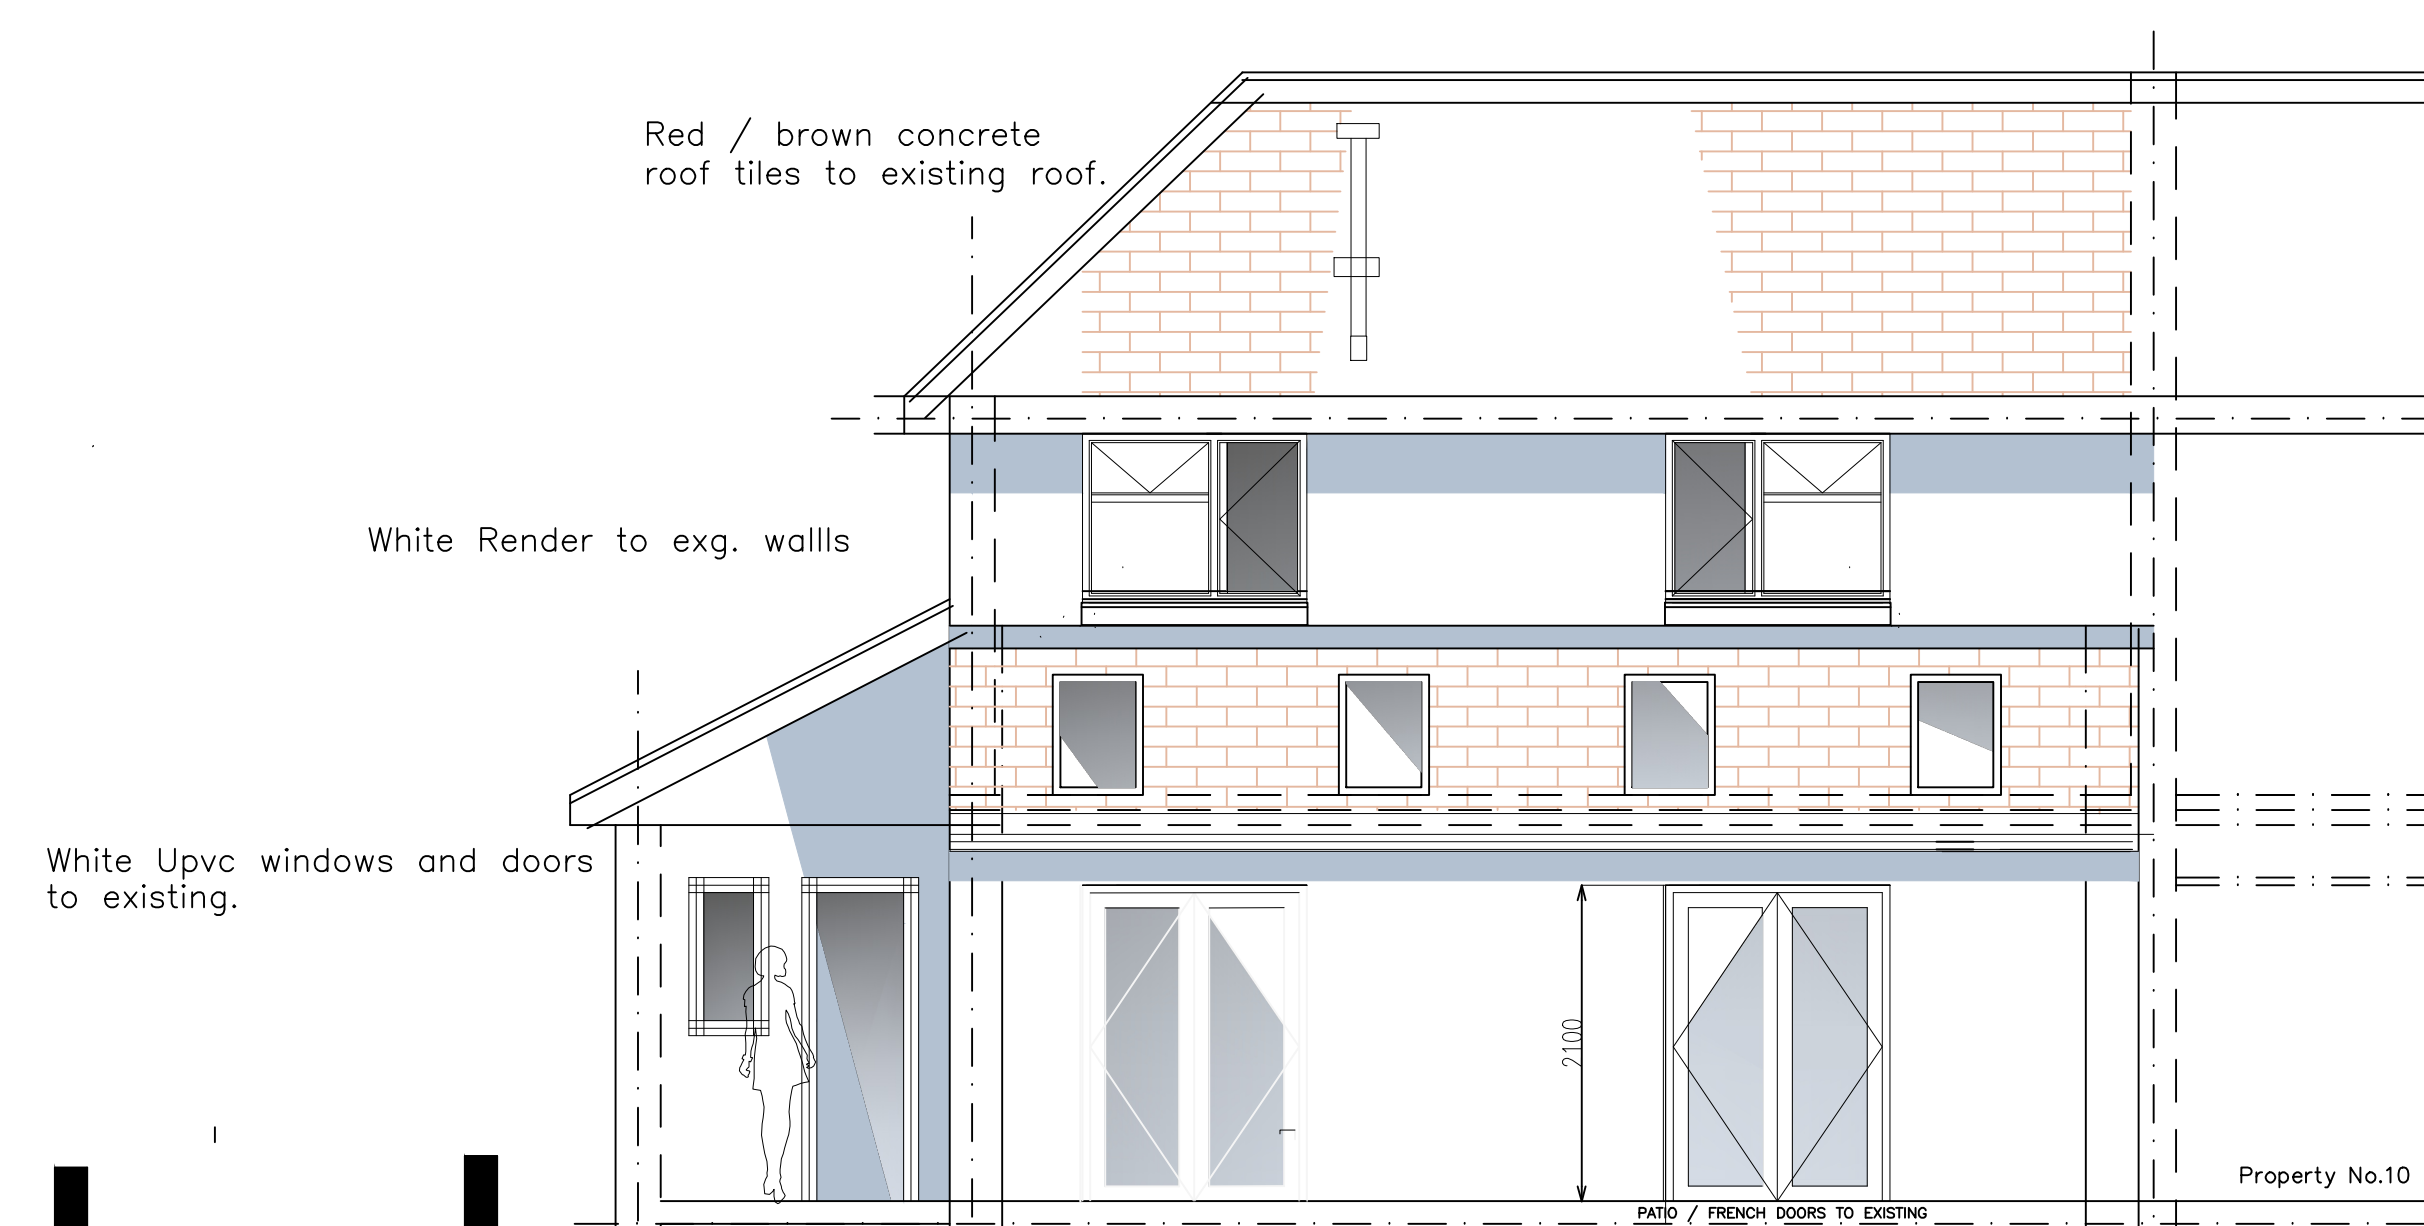

PROPOSED REAR ELEVATION

(Scale 1:50)

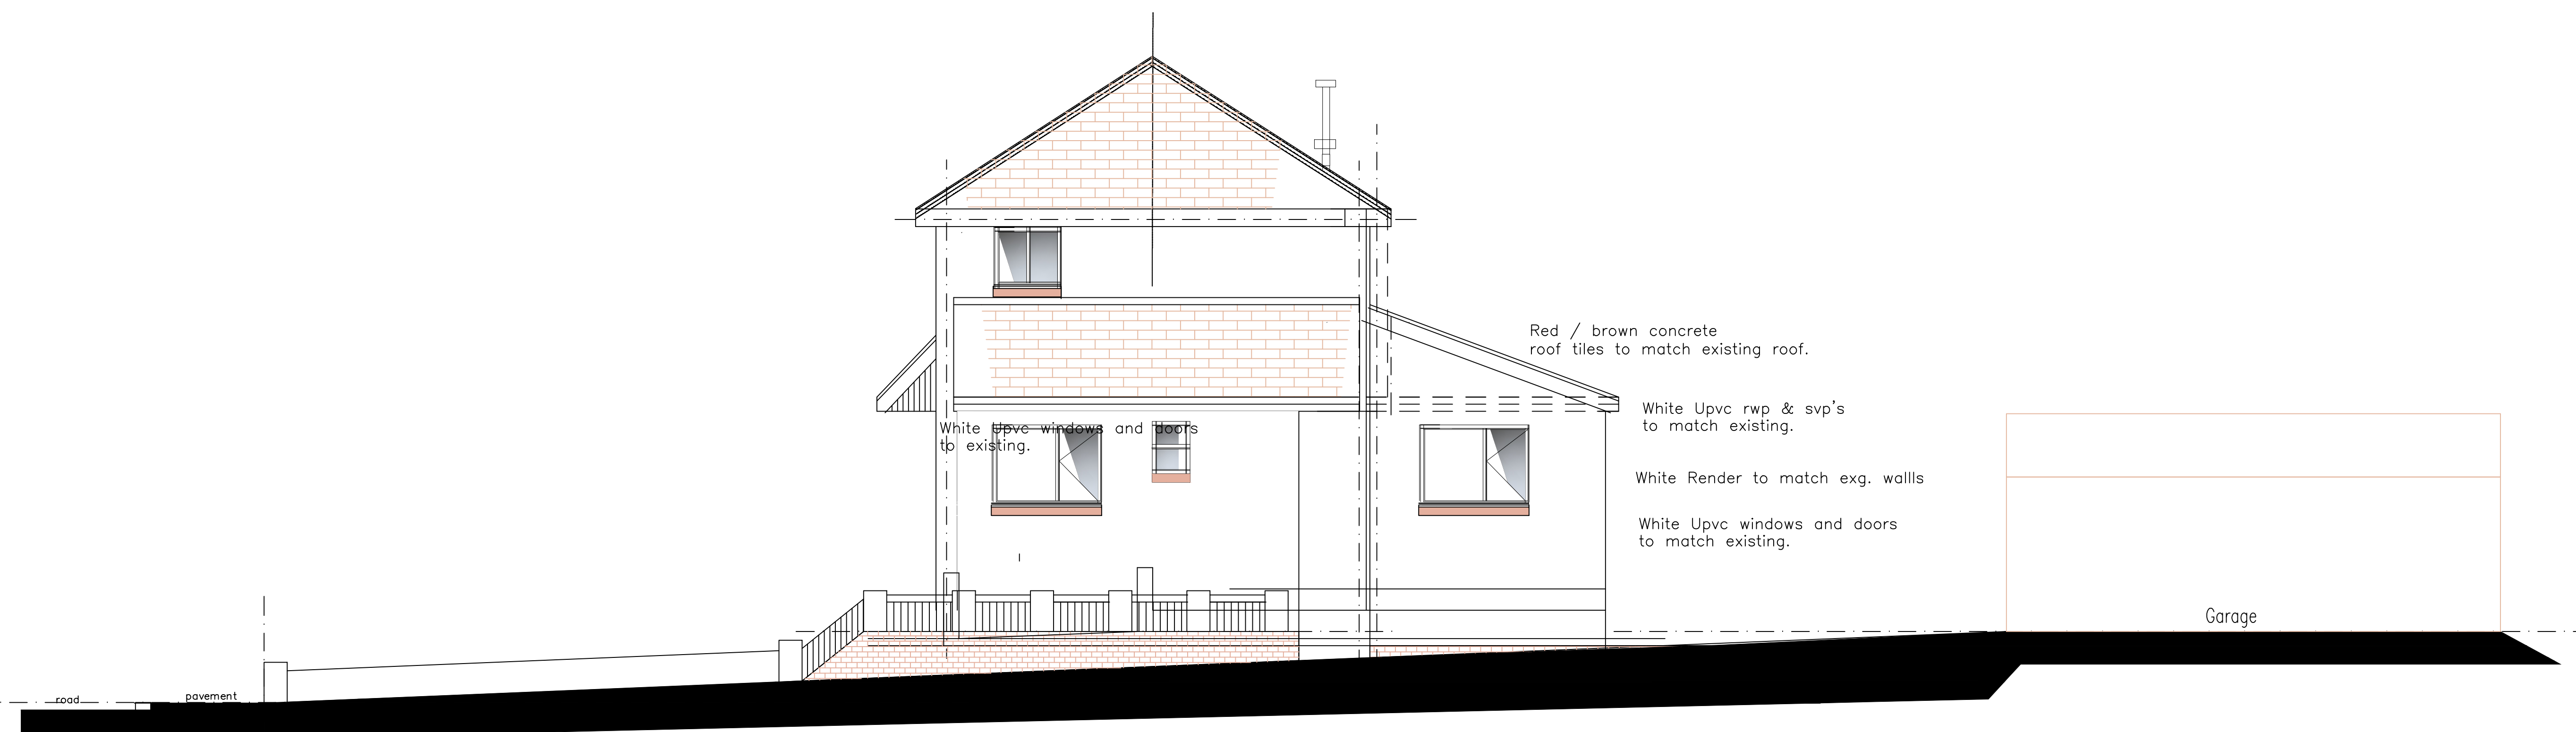

PROPOSED SIDE ELEVATION

(Scale 1:50)

PROPOSED
Rear single storey extension
9 Woodland Drive, Rogerstone.
Scale 1:1250, 1:50, 1:100 (002)