




FALCOLOK 250 SECURE CYCLE STORAGE
1no. secure, weather resistant and insurable cycle parking unit. 3980mm WIDE x 2495mm DEEP x 2250mm HIGH


1 no. 3980mm x2495mm x 2250mm high FalcoLok 250 secure cycle stores to accommodate min. 8 no. cycles in total.

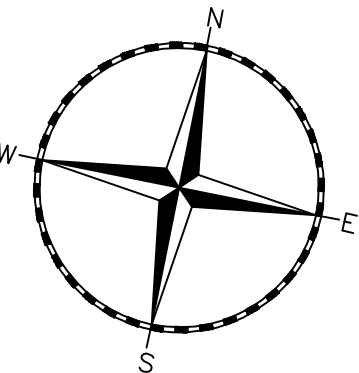


PROPOSED SITE PLAN INDICATING BICYCLE STORAGE LOCATION

Scale 1:100@A1
0 1000 5000mm

All dimensions indicated to be checked on site.

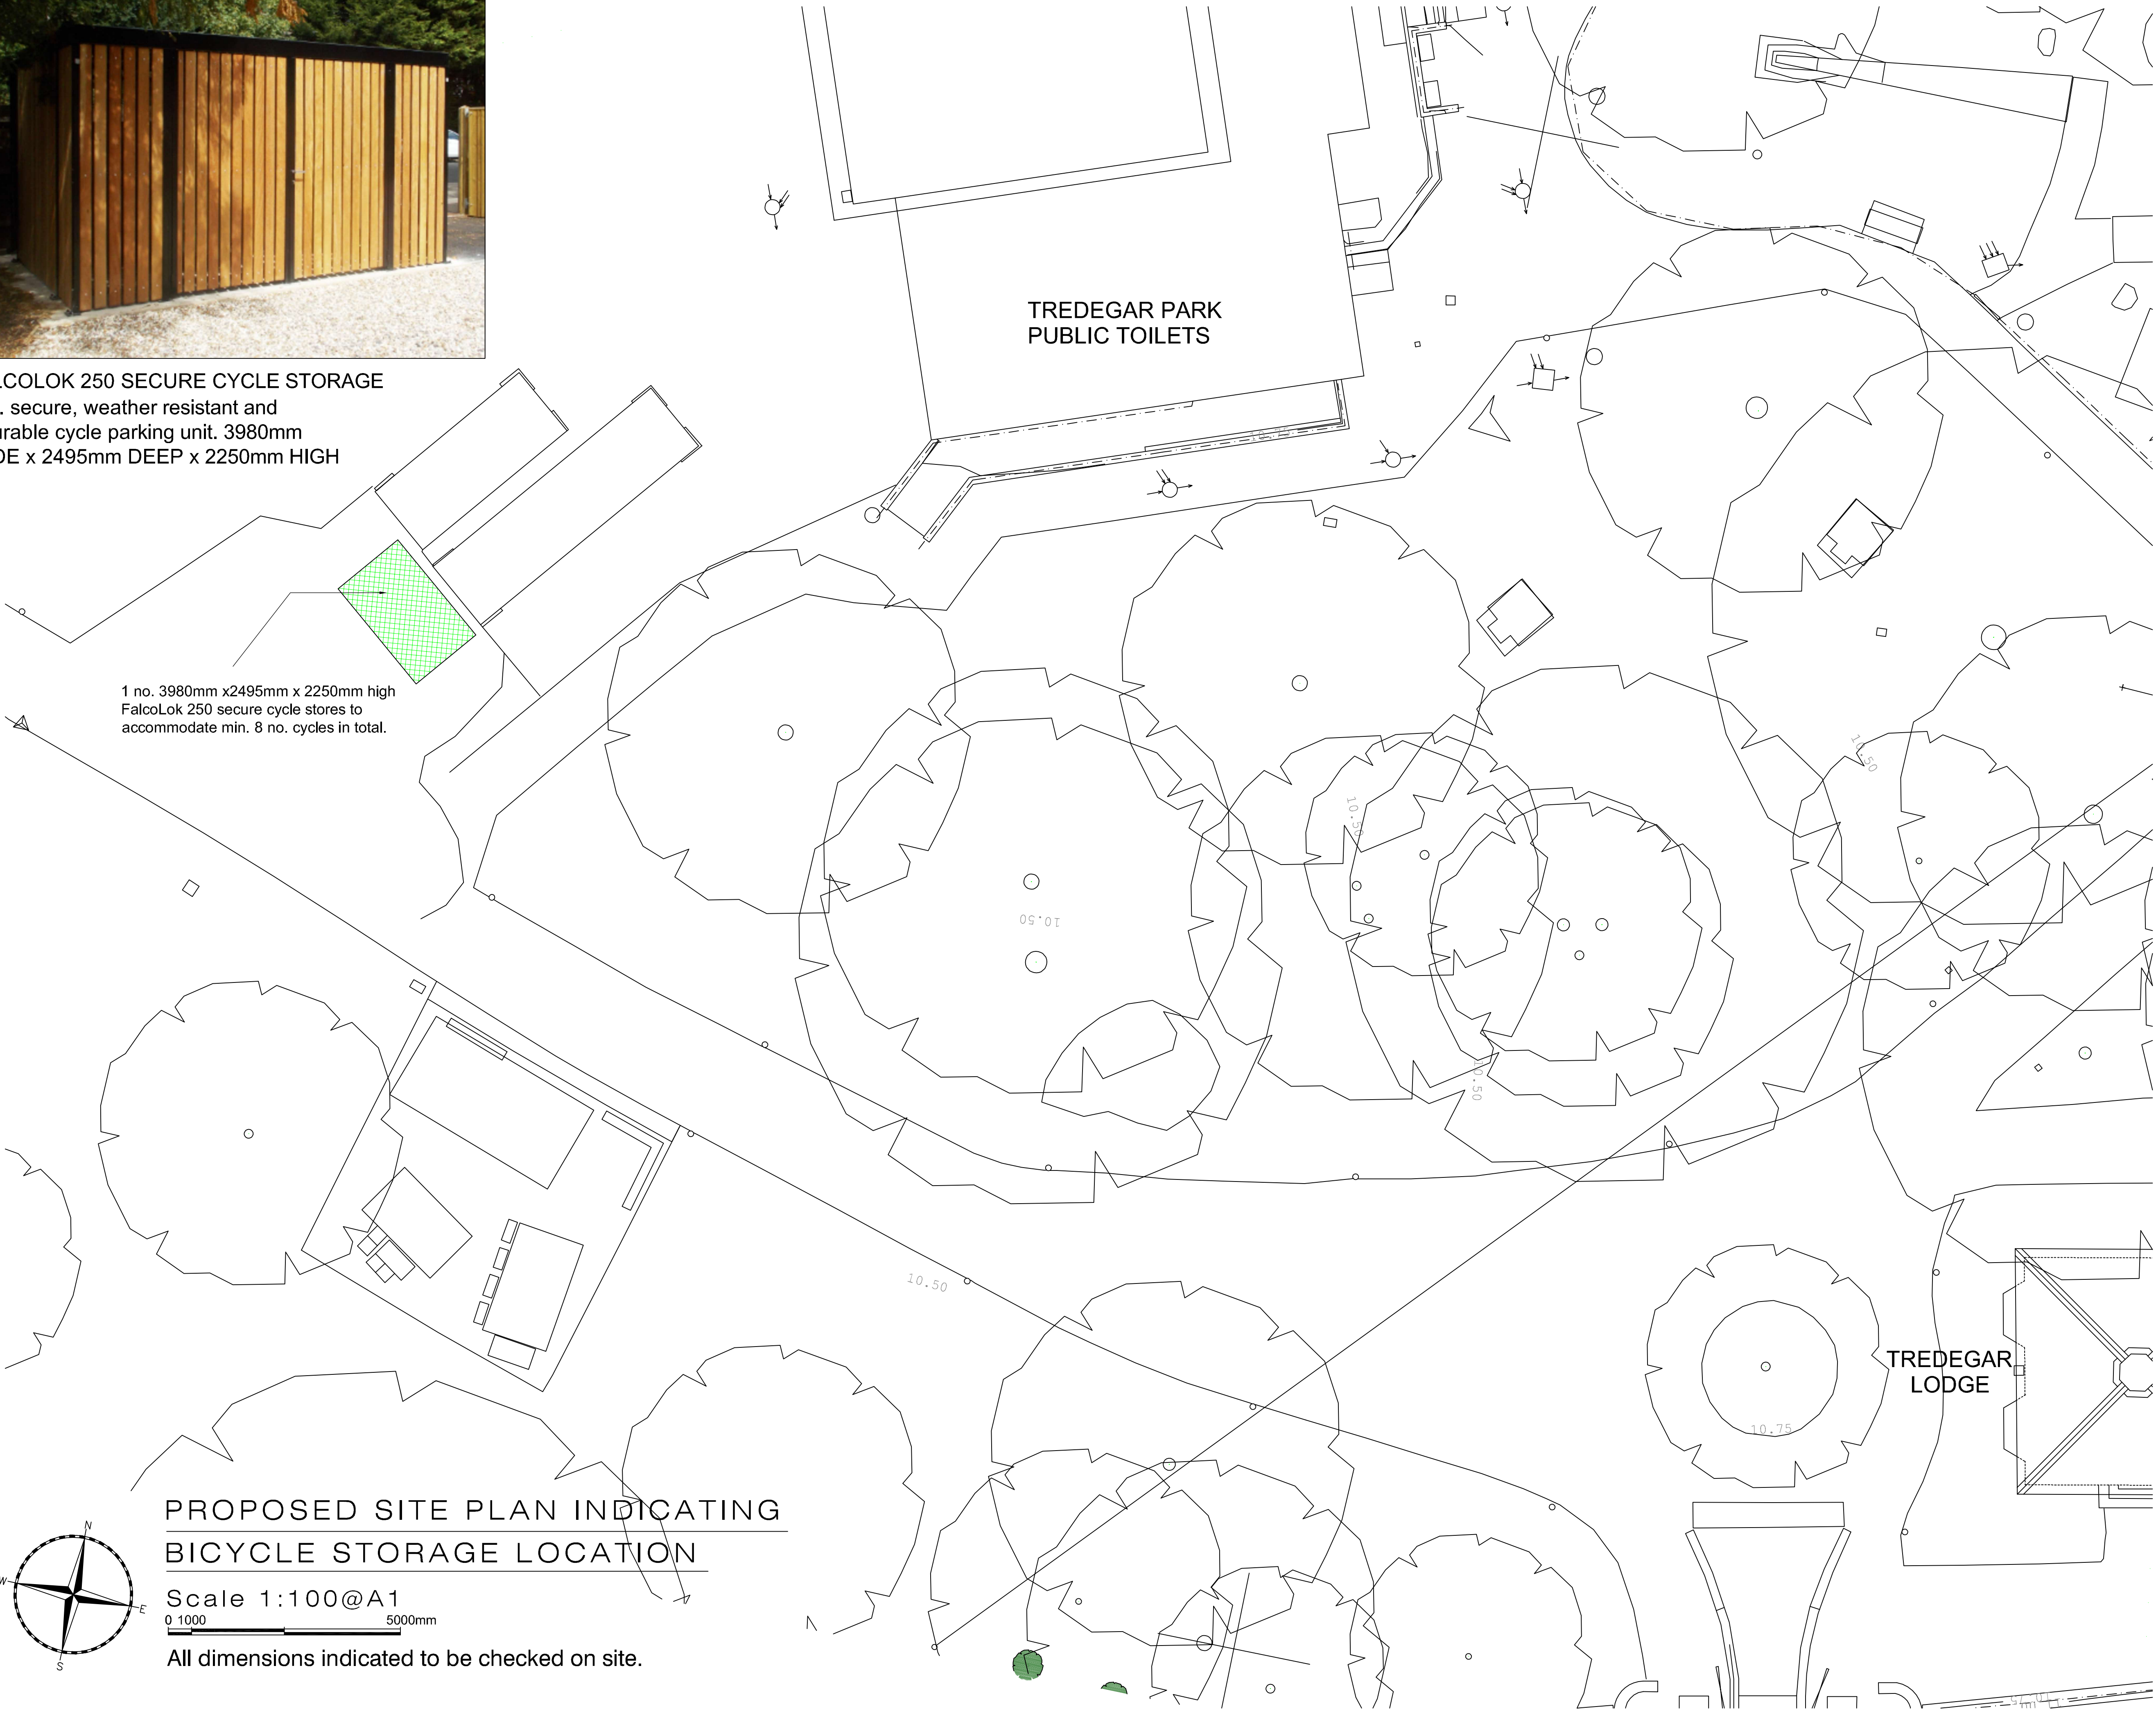

LOCATION PLAN NTS

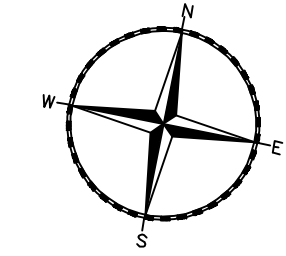

THE DRAWINGS RELATE TO THE PROPOSED WORKS AT TREDEGAR LODGE, TREDEGAR PARK, NEWPORT NP10 8TF

FOR STRUCTURAL DETAILS PLEASE REFER TO CLIENT APPOINTED STRUCTURAL ENGINEERS DESIGN AND FULL SPECIFICATION.

THE DRAWING HAS BEEN PRODUCED FOR CONSTRUCTION PURPOSES ONLY.

CONTRACTOR MUST ENSURE A FULL BUILDING CONTROL APPLICATION IS SUBMITTED PRIOR TO COMMENCEMENT OF ANY WORKS ON SITE.

ALL DEMOLITION WORKS SUBJECT TO STRUCTURAL ENGINEERS APPROVAL AND FULL DESIGN AND SPECIFICATION.

ALL PLANNING CONDITIONS TO BE APPROVED PRIOR TO COMMENCEMENT OF RELATED WORKS.

DRAINAGE DETAILS ARE INDICATIVE ONLY. CLIENT APPOINTED SPECIALIST TO PROVIDE DESIGN AND TO BE APPROVED BY BUILDING CONTROL AND LOCAL WATER AUTHORITY - PRIOR TO INSTALLATION.

CONTRACTOR TO CHECK ALL DIMENSIONS ON SITE, BEFORE COMMENCEMENT OF ANY WORKS, ANY ANOMALIES MUST BE REPORTED. DO NOT SCALE FROM DRAWINGS.

Rev B SF JL 19.01.2026
Cycle Storage amended to FalcoLok 250 secure cycle store to Clients requirements
Rev A SF JL 19.12.2025
2 no. 1990mm x1990mm x 1550mm high Falco Crea secure cycle stores to accommodate 8 no. cycles in total.

REV: BY: CHK: DATE:

DRAWING STATUS:

FOR CONSTRUCTION

CLIENT:

NEWPORT CITY COUNCIL

PROJECT:

LODGE REPAIRS, TREDEGAR PARK
NEWPORT

franks + toms
ARCHITECTS

DRAWING TITLE:
THE LODGE AND OUTBUILDING SITE PLAN
PROPOSED CYCLE STORAGE PROVISION

JOB NUMBER:	BY:	CHK:	DATE:
4372	RD	SF	17.12.2025
DRAWING NUMBER:	REV:	SCALE:	
4372-25-292	B	1:100	

Franks and Toms Architects Limited
Office 8 St Andrews Crescent, Cardiff, CF10 3DD.
T 02920 828252 E info@franksandtoms.com
www.franksandtoms.com