


50 COMMERCIAL STREET, NEWPORT

TOTAL ACCOMODATION


 I No. STUDIO

 3 No. 1 BEDROOM


AS PROPOSED

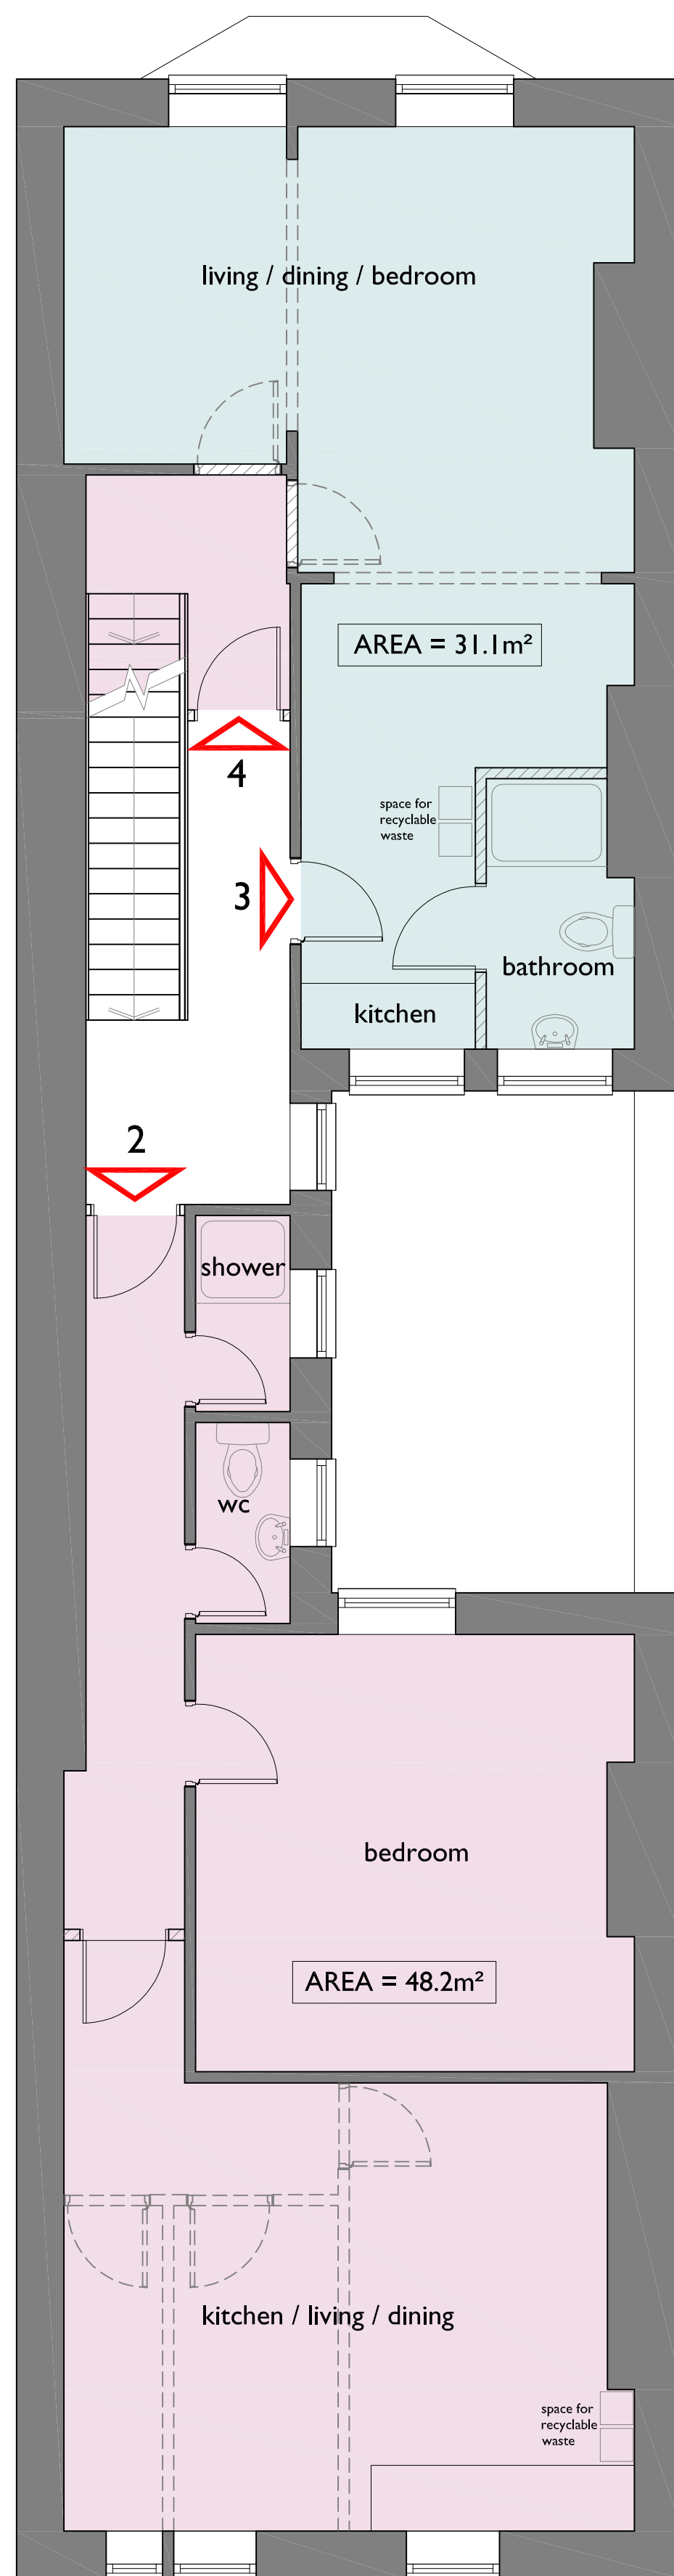

SECOND FLOOR

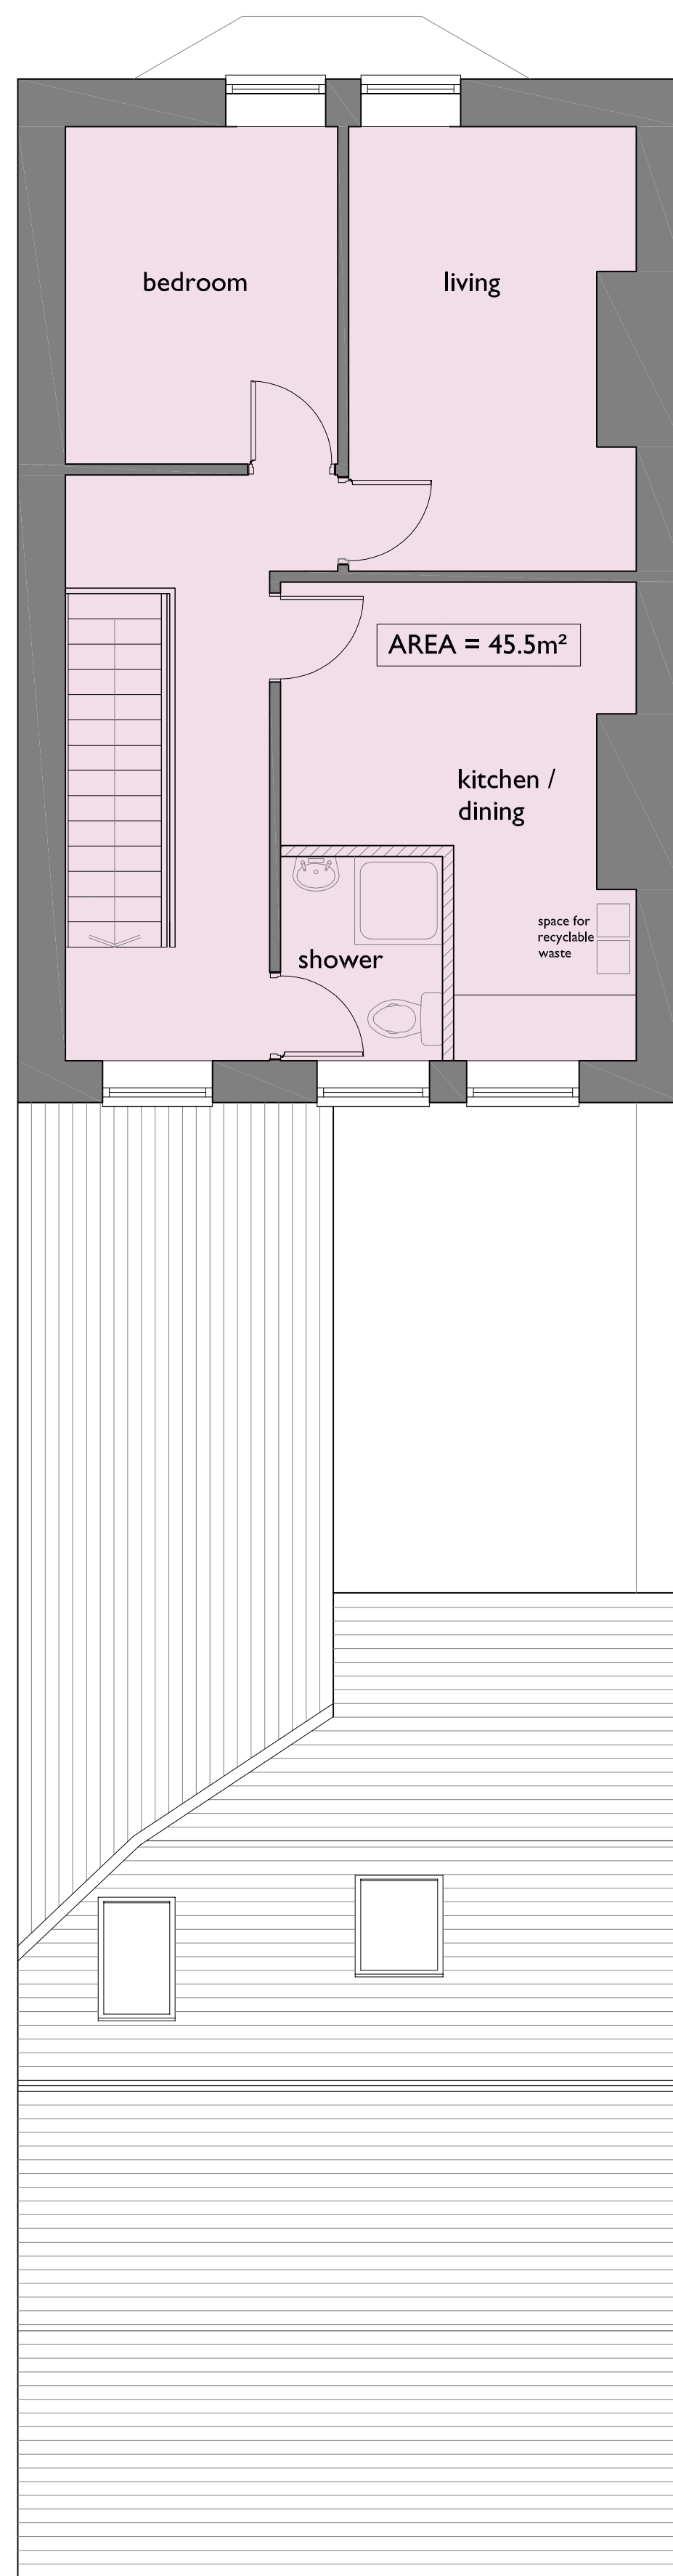


THIRD FLOOR

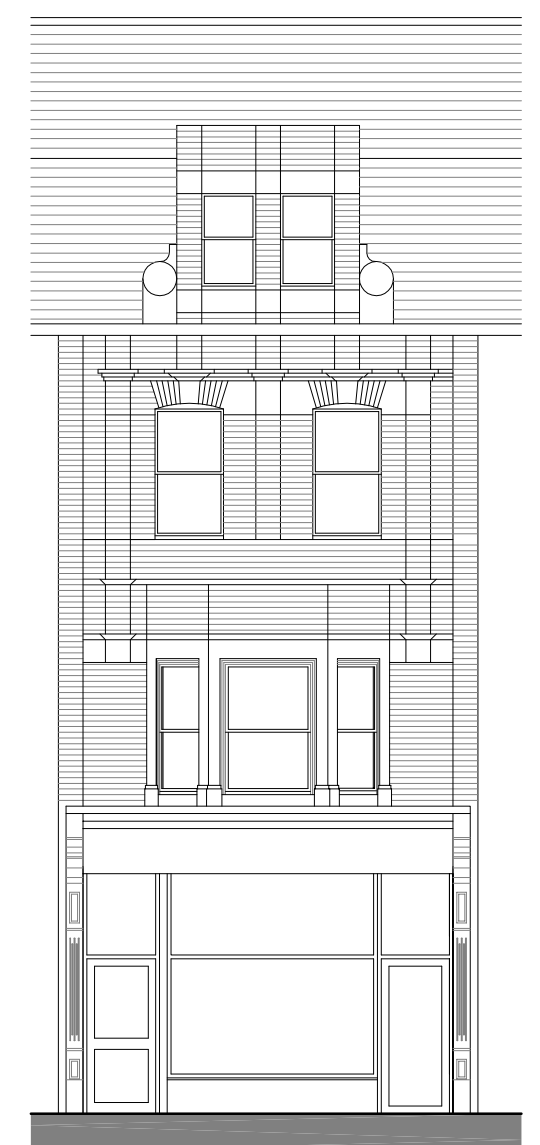

entrance to
living accomodation

shop
entrance

FRONT ELEVATION
PROPOSED
SCALE 1:100

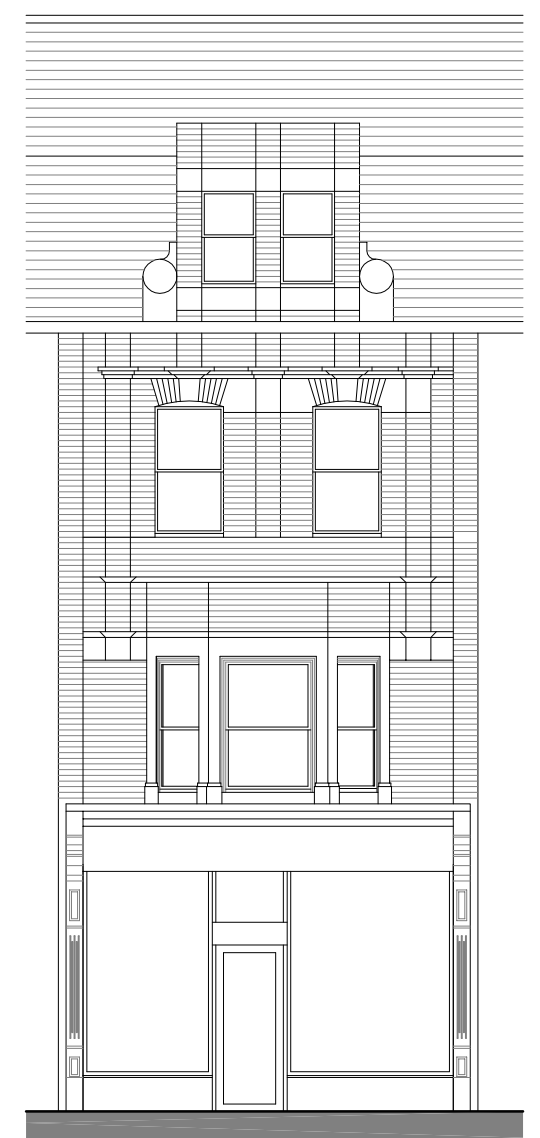

FRONT ELEVATION
EXISTING
SCALE 1:100

SCALE THIS DRAWING ONLY FOR
PLANNING PURPOSES CHECK ALL
DIMENSIONS ON SITE

This drawing is to establish design intent. The contractor is responsible for quantities, dimensions, verification of site conditions, compliance with contract documents for information that pertains to the fabrication processes or techniques of construction and for the co-ordination of work with all trades. All errors or omissions are to be reported to the designers.

Original drawing size A1

A	26090 I	Elevations scale added.	jmt	*
B				(Closed)

Client:	MR. M. ABDULLAH				
Project:	PROPOSED LIVING ACCOMODATION TO UPPER FLOORS AT 50 COMMERCIAL STREET, NEWPORT.				
Title:	SECOND AND THIRD FLOOR PLANS AS PROPOSED			Scale:	1:50,1:100 @ A1 1:100,1:200 @ A3
Status:	PLANNING	Drawn jmt	Date Jun 2026	Approved xxx	Checked xxx
Job No.	2026.598	Draw No.	PL04	Rev.	A



69 St Julians Road, Newport,
South Wales, NP19 7RU.

Tel: 07891 973844
Email: jason@ajtechdesign.co.uk