


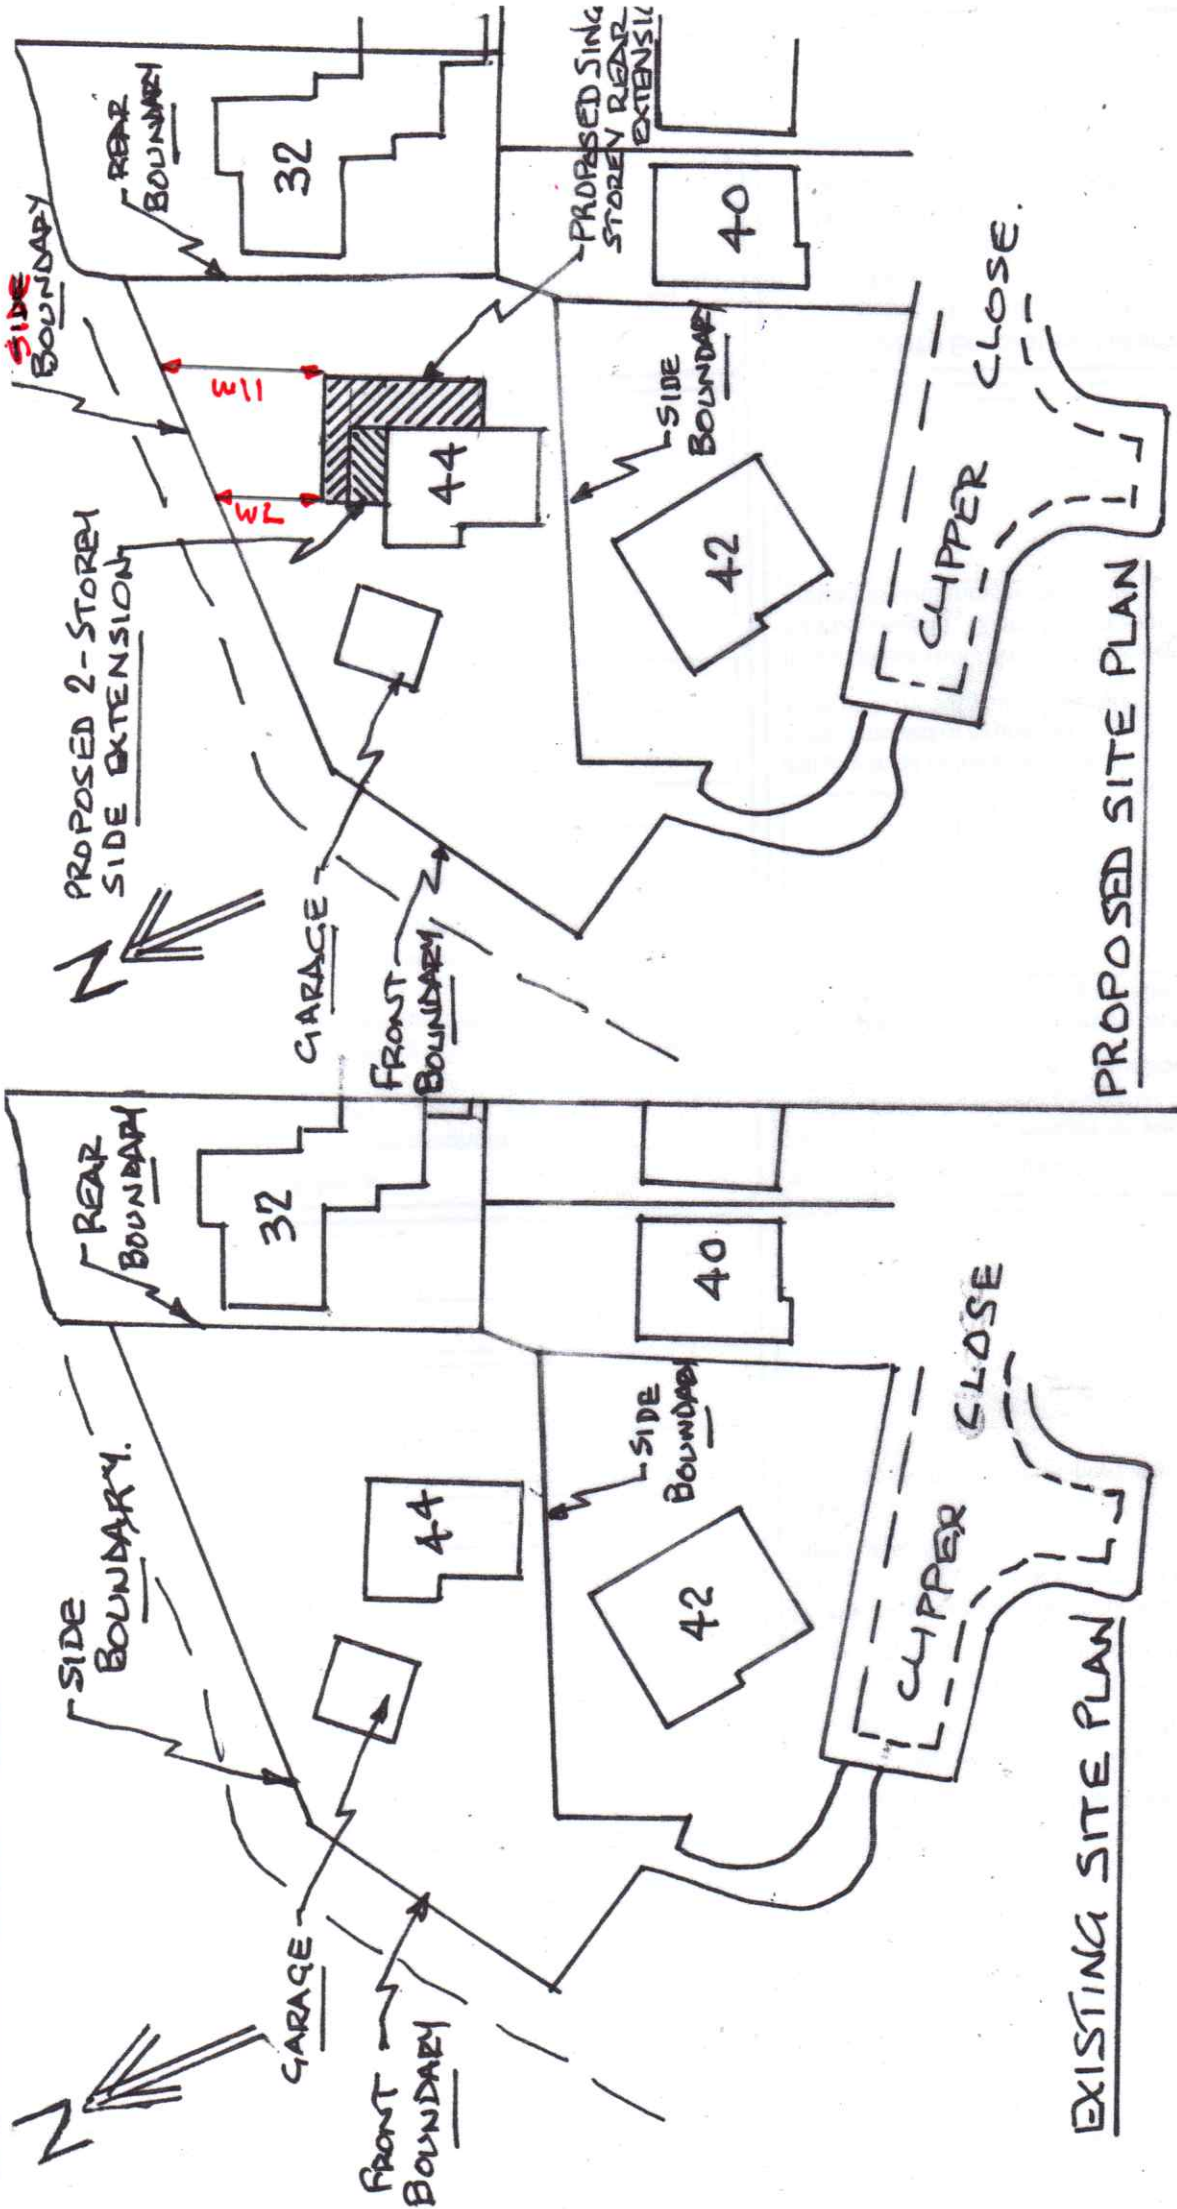

SITE PLANS FOR 44, CLIPPER CLOSE, NEWPORT,

S. WALES, NP19 7LL.

SCALE 1:500

DRG. REF. 6