




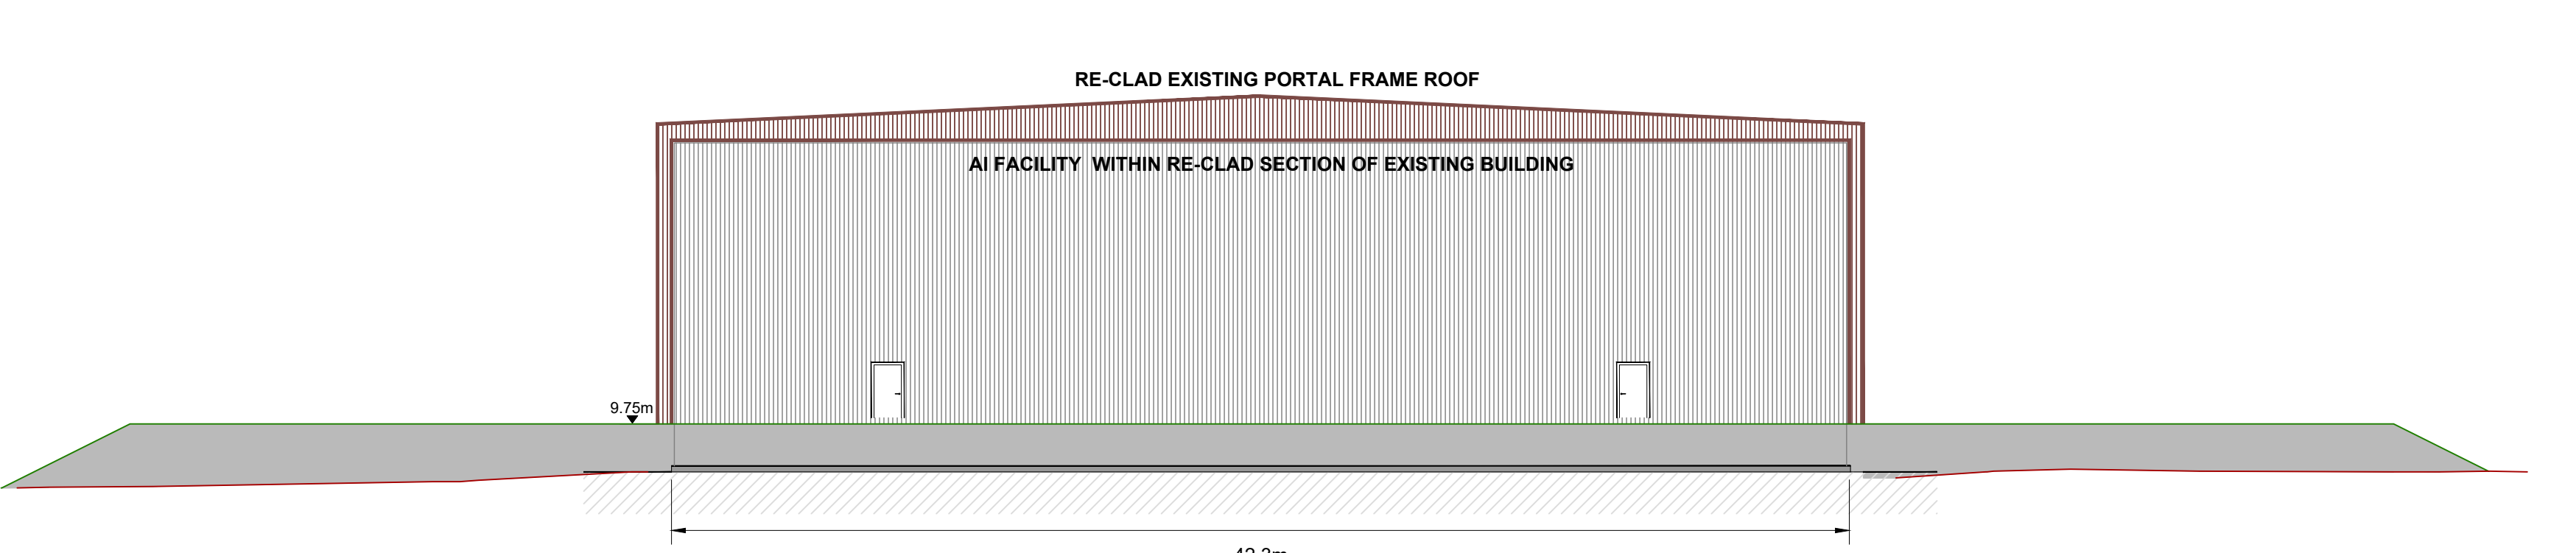


Building Elevation - North
Scale 1:200

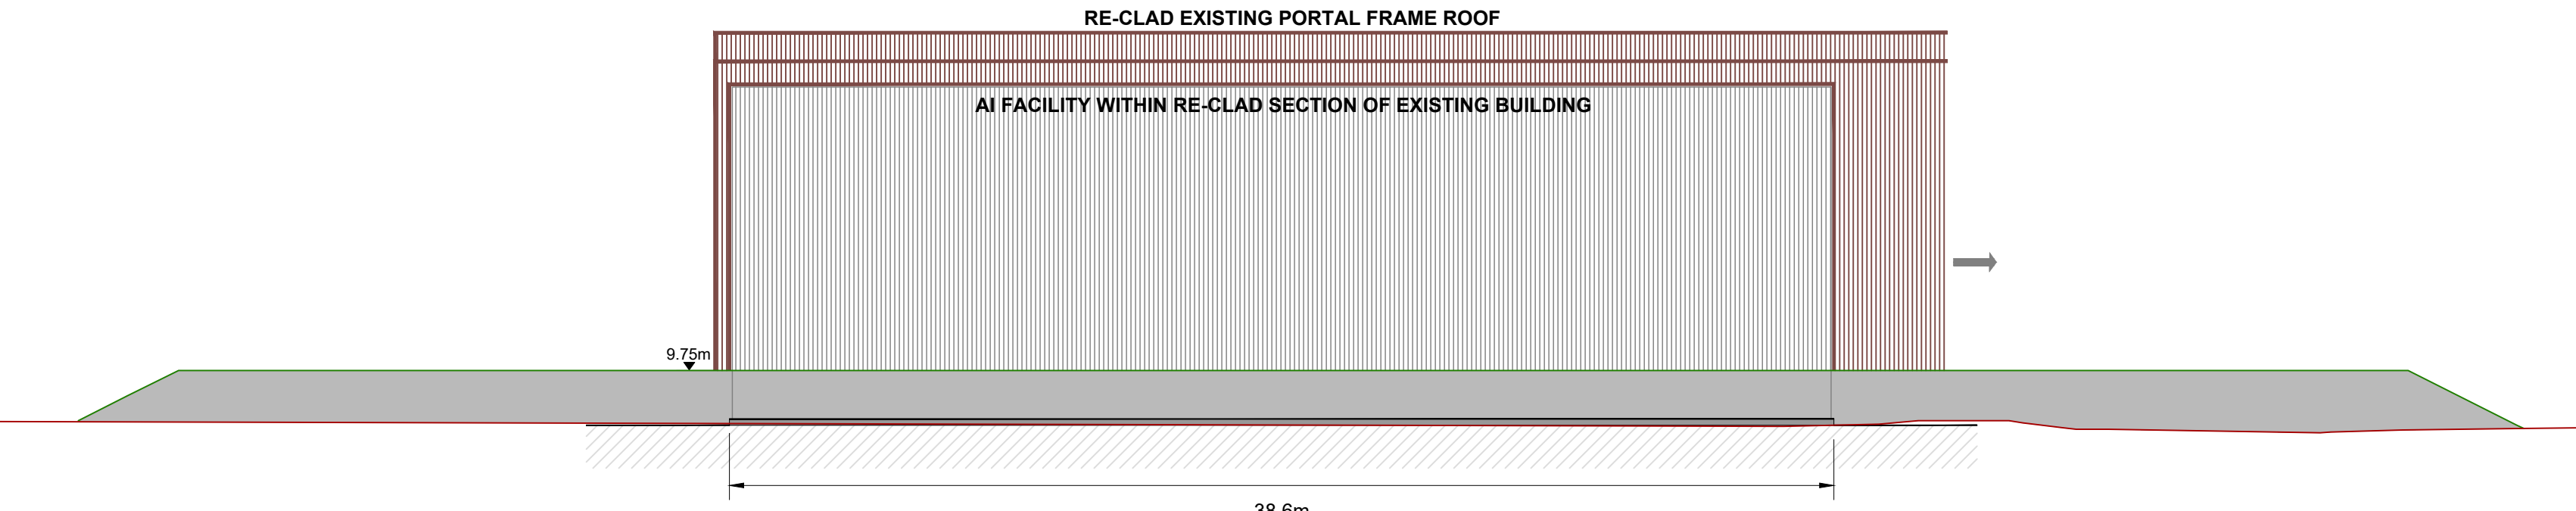


Building Elevation - East
Scale 1:200

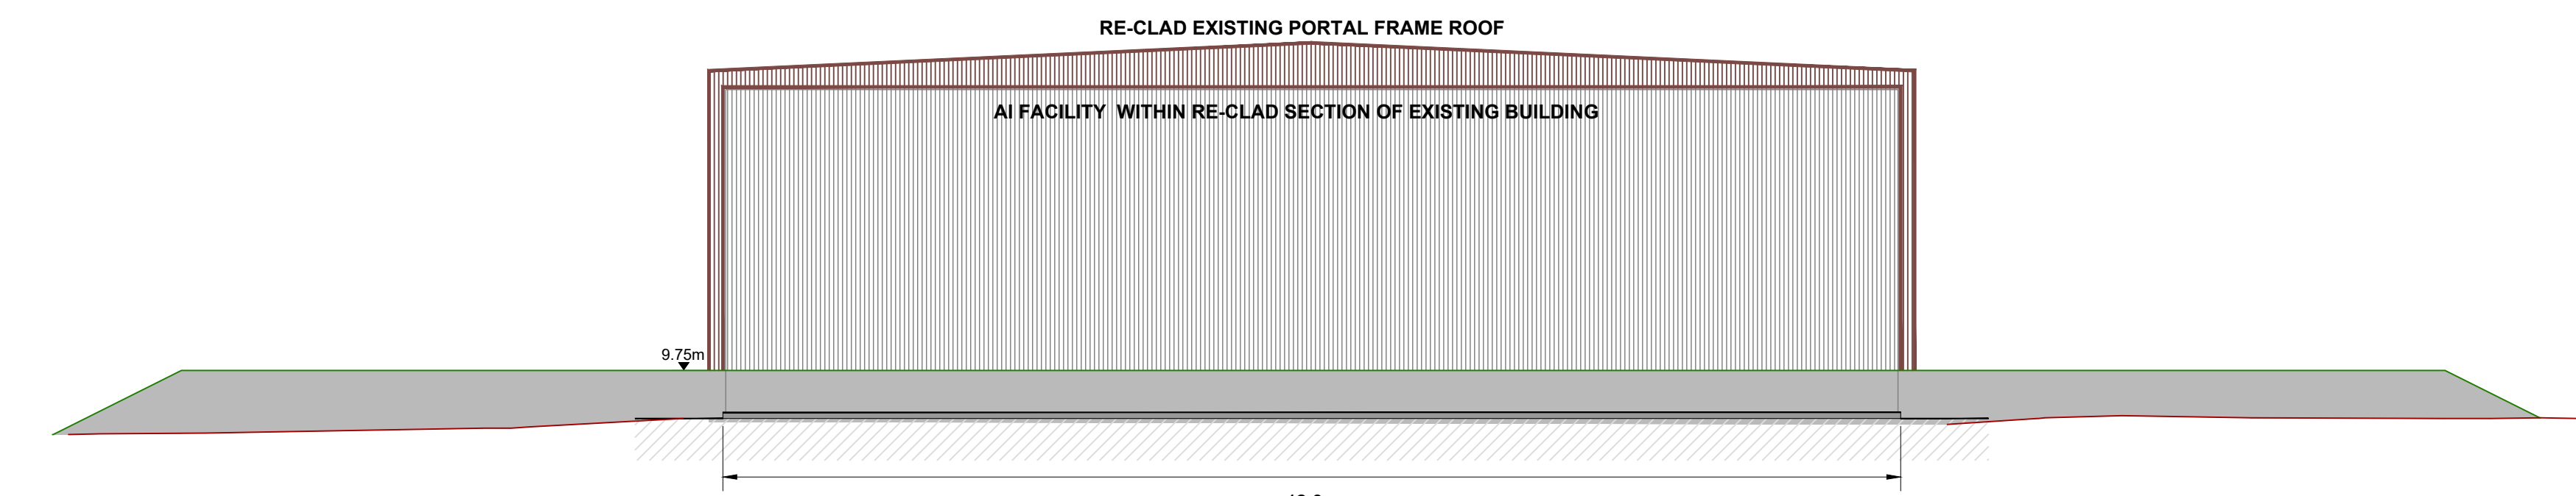

Building Elevation - South
Scale 1:200

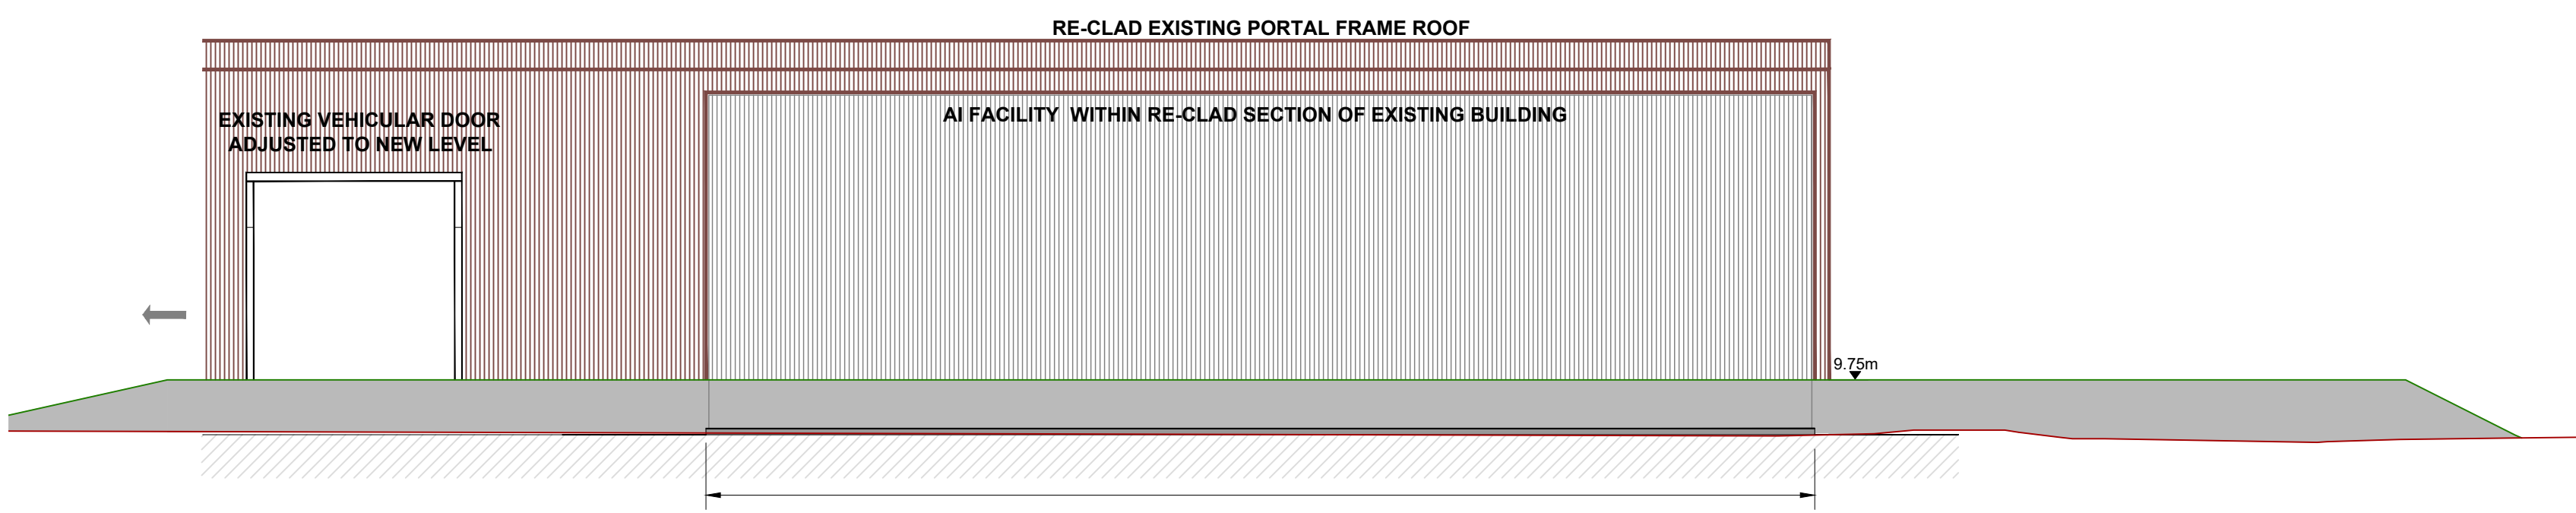

Building Elevation - West
Scale 1:200

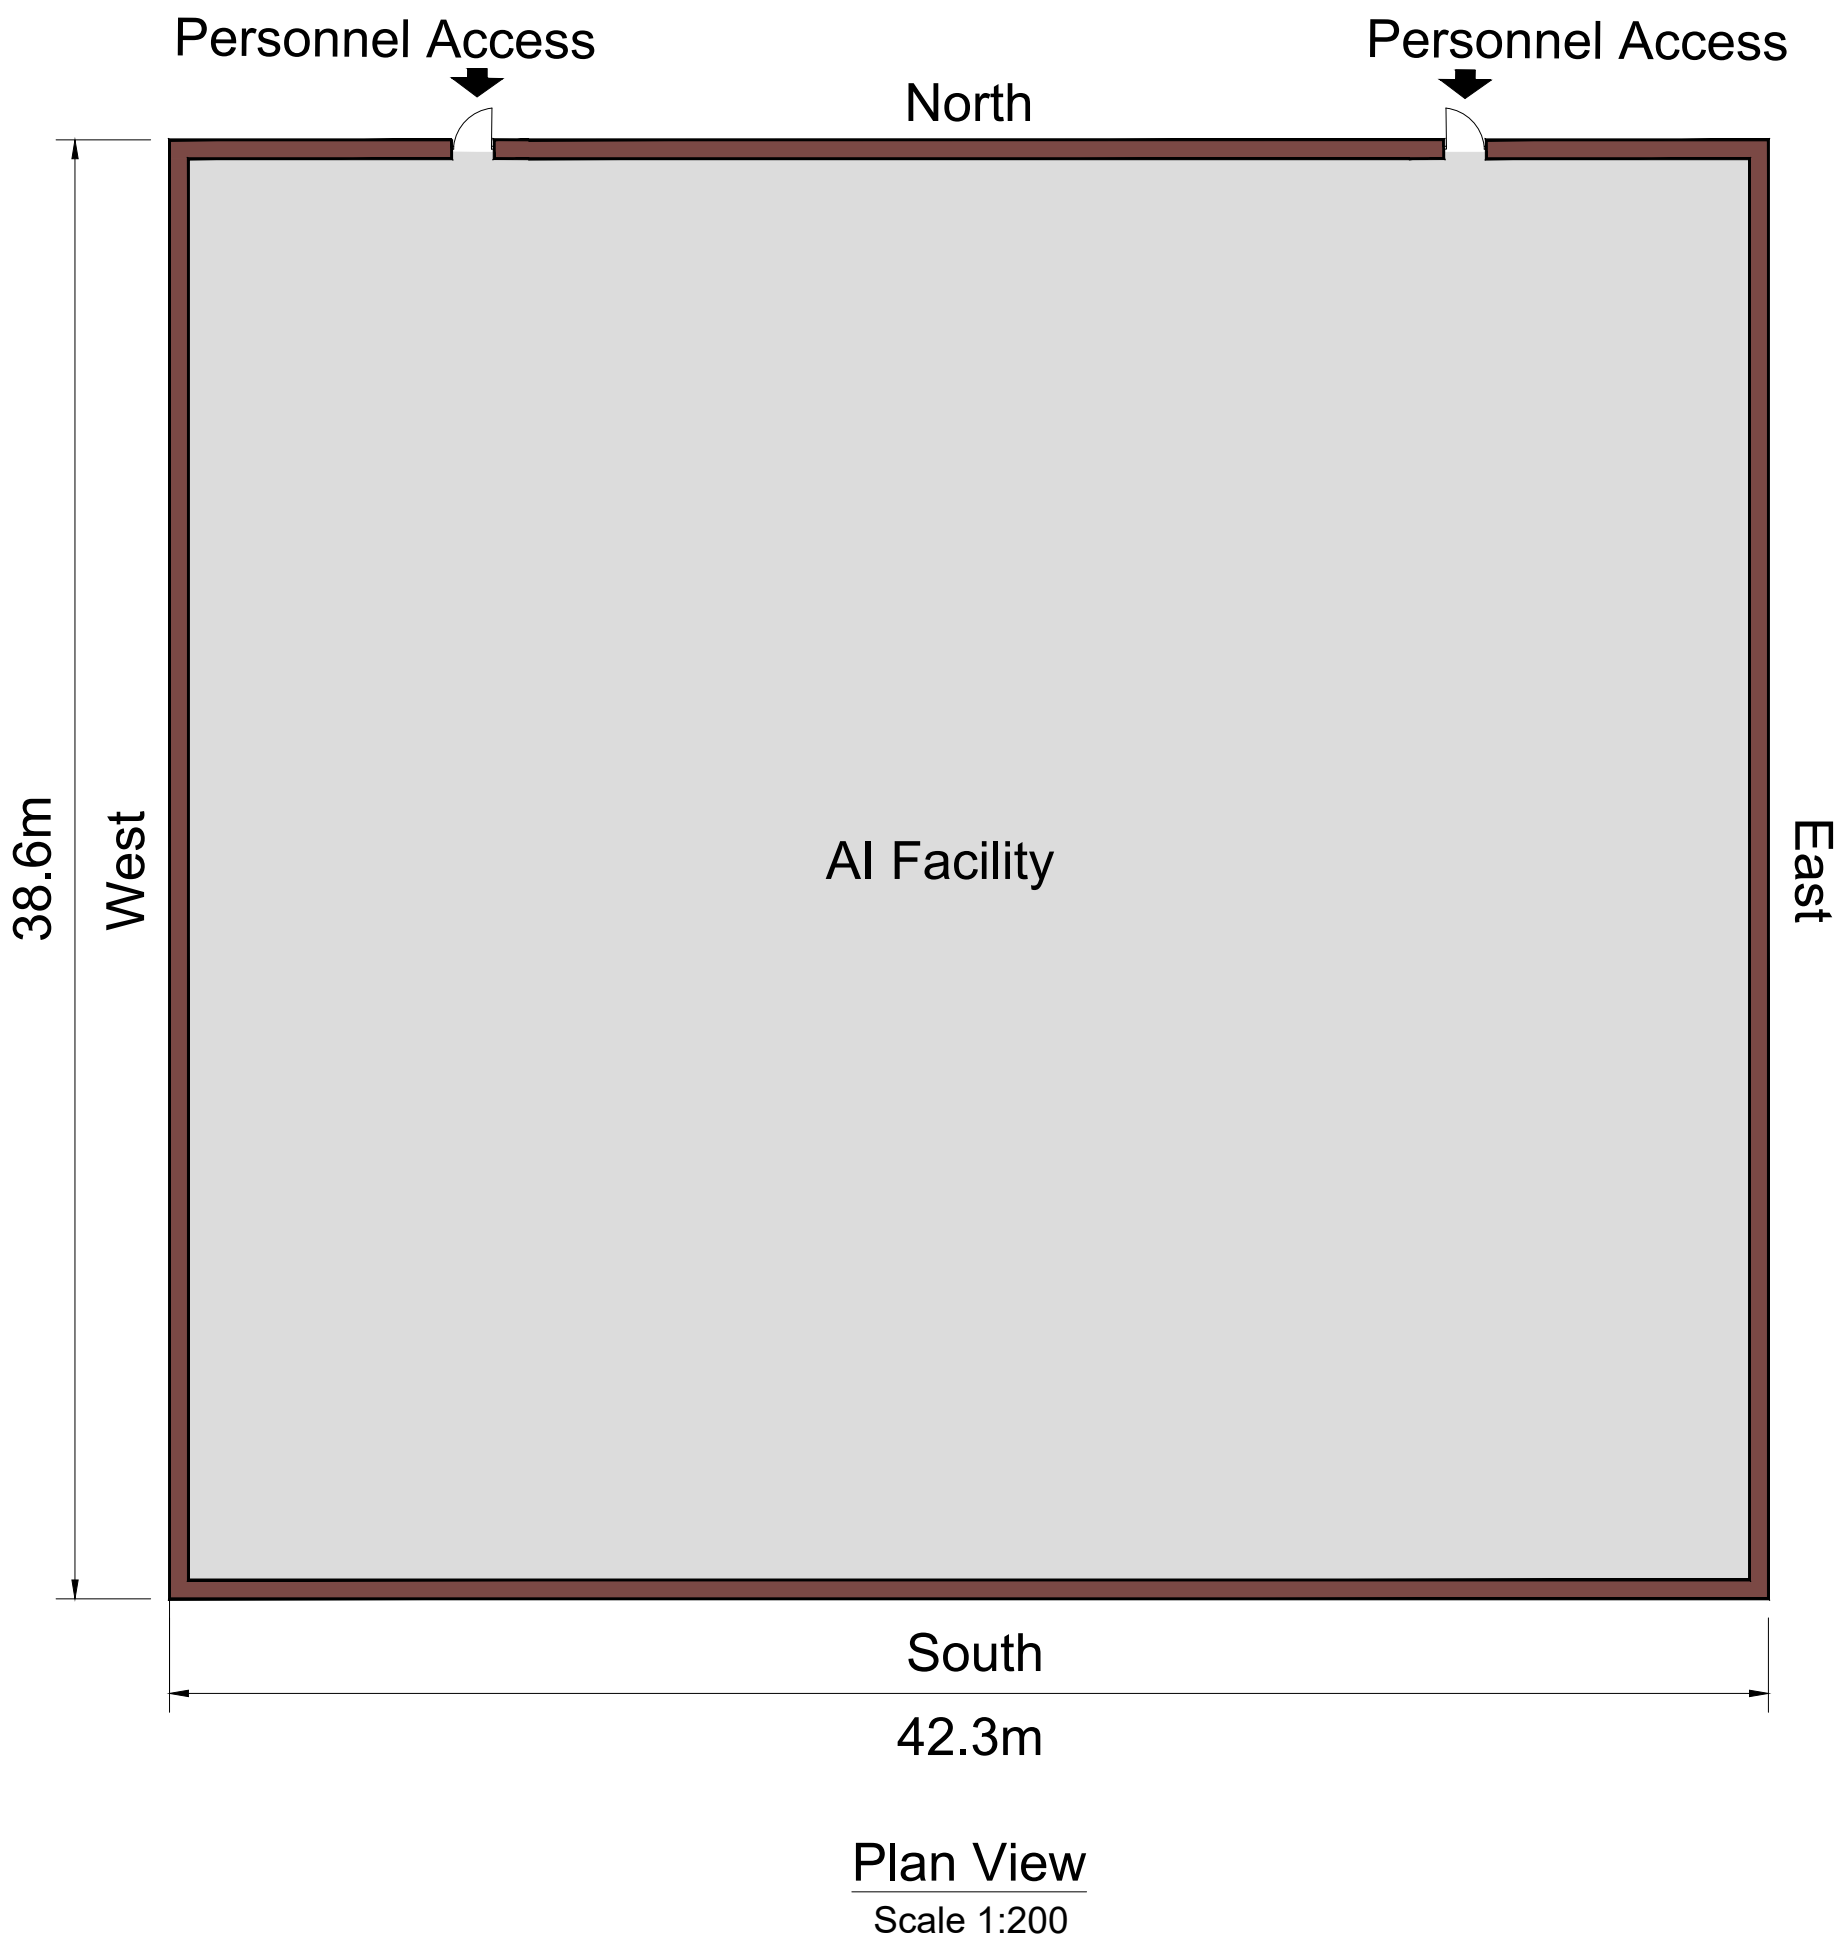

- Notes
1. This drawing is to be read in conjunction with all other relevant site information available.
 2. Do not scale from this drawing. The Engineer shall be notified immediately, in writing, should any errors or discrepancies be found prior to the commencement or continuation of any works.
 3. Existing building floor level estimated to be circa 8.00m AOD based on preliminary survey information
 4. Building cladding colour 'British Standards BS4800 04-C-39 Copperbeech'.

B	Elevations updated with bund levels	LG	DES	DES	10.04.2026
A	Updated Title	LE	PD	PD	25.11.2025
Rev	Modification	By	Chk	App	Date



Egniol Consulting Limited
Unit 7 Llys Onnen, Ffordd y Llyn,
Parc Menai, Bangor,
LL57 4DF
Telephone: 01248 355996
Email: info@egniol.com

Carbon3.ai

Newport AI Facility

AI Facility Floor Plan
and Elevations

Drawn by	Checked by	Approved by
LE	PD	PD
Date	Date	Date
11/11/2025	11/11/2025	13/11/2025
Status	Scale @ A1	
PLANNING		1:200
Drawing Number	Revision	
10544-ECL-XX-XX-DR-C-0004	B	