



Notes  
1- All work is to be carried out the requirements, to the satisfaction of the Local Authorities. These drawings are for planing purposes only.  
2- Responsibility is not accepted for errors made by others in scaling from this drawing. All construction information should be cross checked on the site.  
3- All discrepancies and change of design requests by authorities should be reported to surveyor immediatelly.  
4- All drawings to be read in conjunction with the project specification with all works carried out in accordance with the latest British Standards and codes of practice. Planning drawings are not to be used for the purpose of building & installation regulations.  
5-It is assumed that all works will be carried out by a competent contractor working, where appropriate, to an approved method statement.  
6-It is contractor's responsibility to notify the Building Control and get approval before any work commences.  
7- It is contractors responsibility to determine if any wall is load-bearing.  
8-Dimensions are based on information provided and existing records.  
9-All dimensions are in millimeters.  
10-The copyright of this drawing belongs to Se & Se Consultancy Ltd.


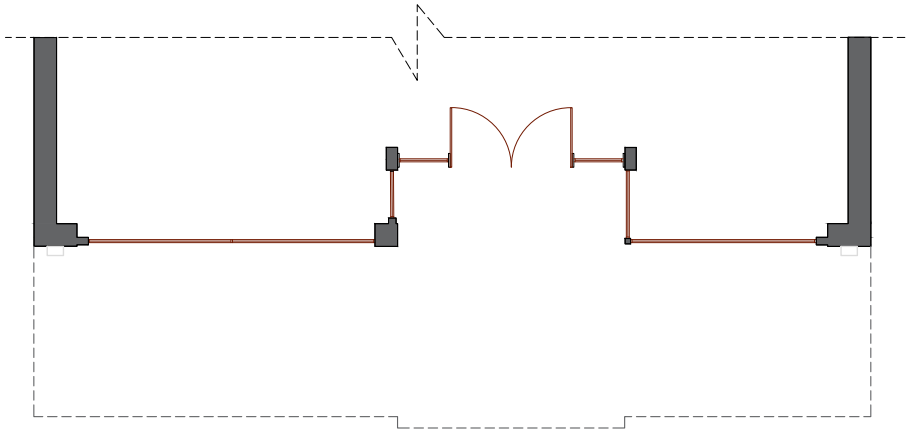


Pre-Existing Front Elevation

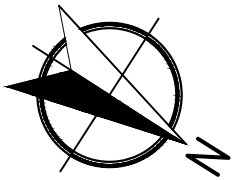

|                                                      |                                       |           |                    |   |
|------------------------------------------------------|---------------------------------------|-----------|--------------------|---|
| Address<br>165 Commercial Street, Newport, NP20 1JN. |                                       | Rev<br>V3 | Date<br>06/10/2025 | <br>Architecture - Town Planning<br>Premises Licensing<br>E: info@seandse.co.uk<br>T: 020 4579 53 00<br>M: +44 (0) 7404 765500<br>W: www.seandse.co.uk |
| Sheet<br>1/7                                         | Name<br>Pre-Existing Front Elevation. |           | Drawn By<br>MDF    |   |
| Reference<br>165CS-0610-PEFE                         |                                       |           | Checked By<br>SS   |   |

Notes  
1- All work is to be carried out the requirements, to the satisfaction of the Local Authorities. These drawings are for planing purposes only.  
2- Responsibility is not accepted for errors made by others in scaling from this drawing. All construction information should be cross checked on the site.  
3- All discrepancies and change of design requests by authorities should be reported to surveyor immediatelly.  
4- All drawings to be read in conjunction with the project specification with all works carried out in accordance with the latest British Standards and codes of practice. Planning drawings are not to be used for the purpose of building & installation regulations.  
5-It is assumed that all works will be carried out by a competent contractor working, where appropriate, to an approved method statement.  
6-It is contractor's responsibility to notify the Building Control and get approval before any work commences.  
7- It is contractors responsibility to determine if any wall is load-bearing.  
8-Dimensions are based on information provided and existing records.  
9-All dimensions are in millimeters.  
10-The copyright of this drawing belongs to Se & Se Consultancy Ltd.

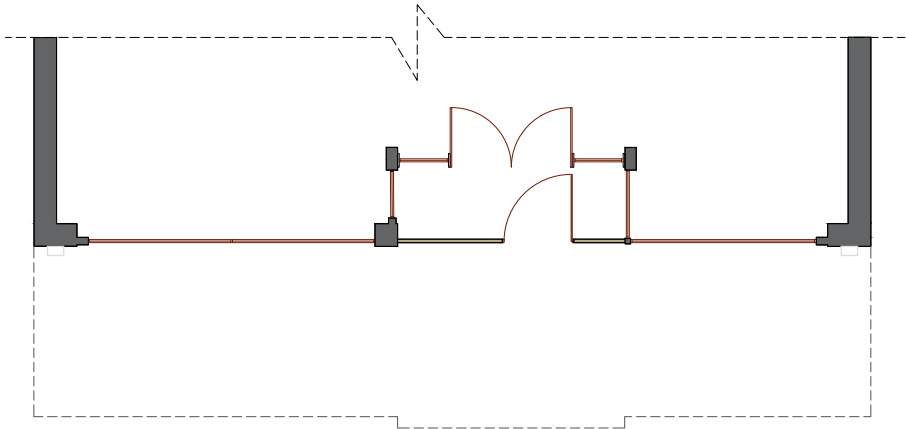
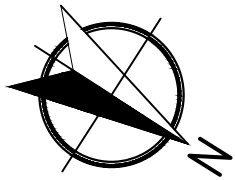


Existing Front Elevation




|                                                      |                                   |           |                    |   |
|------------------------------------------------------|-----------------------------------|-----------|--------------------|---|
| Address<br>165 Commercial Street, Newport, NP20 1JN. |                                   | Rev<br>V3 | Date<br>06/10/2025 | <br>Architecture - Town Planning<br>Premises Licensing<br>E: info@seandse.co.uk<br>T: 020 4579 53 00<br>M: +44 (0) 7404 765500<br>W: www.seandse.co.uk |
| Sheet<br>2/7                                         | Name<br>Existing Front Elevation. |           | Drawn By<br>MDF    |   |
| Reference<br>165CS-0610-EFE                          |                                   |           | Checked By<br>SS   |   |

Notes  
1- All work is to be carried out the requirements, to the satisfaction of the Local Authorities. These drawings are for planing purposes only.  
2- Responsibility is not accepted for errors made by others in scaling from this drawing. All construction information should be cross checked on the site.  
3- All discrepancies and change of design requests by authorities should be reported to surveyor immediately.  
4- All drawings to be read in conjunction with the project specification with all works carried out in accordance with the latest British Standards and codes of practice. Planning drawings are not to be used for the purpose of building & installation regulations.  
5-It is assumed that all works will be carried out by a competent contractor working, where appropriate, to an approved method statement.  
6-It is contractor's responsibility to notify the Building Control and get approval before any work commences.  
7- It is contractors responsibility to determine if any wall is load-bearing.  
8-Dimensions are based on information provided and existing records.  
9-All dimensions are in millimeters.  
10-The copyright of this drawing belongs to Se & Se Consultancy Ltd.

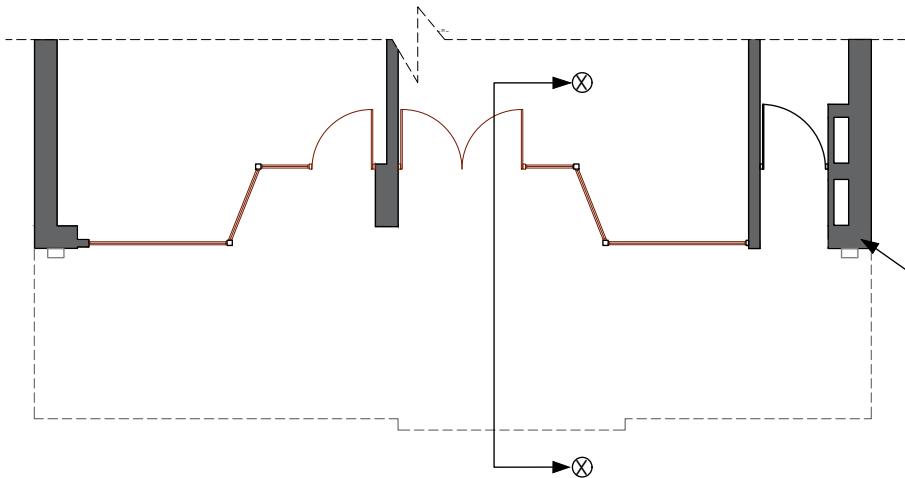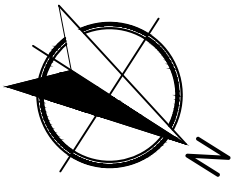

Planning Application (Ref. 21/0311)  
Approved for ground floor alterations.

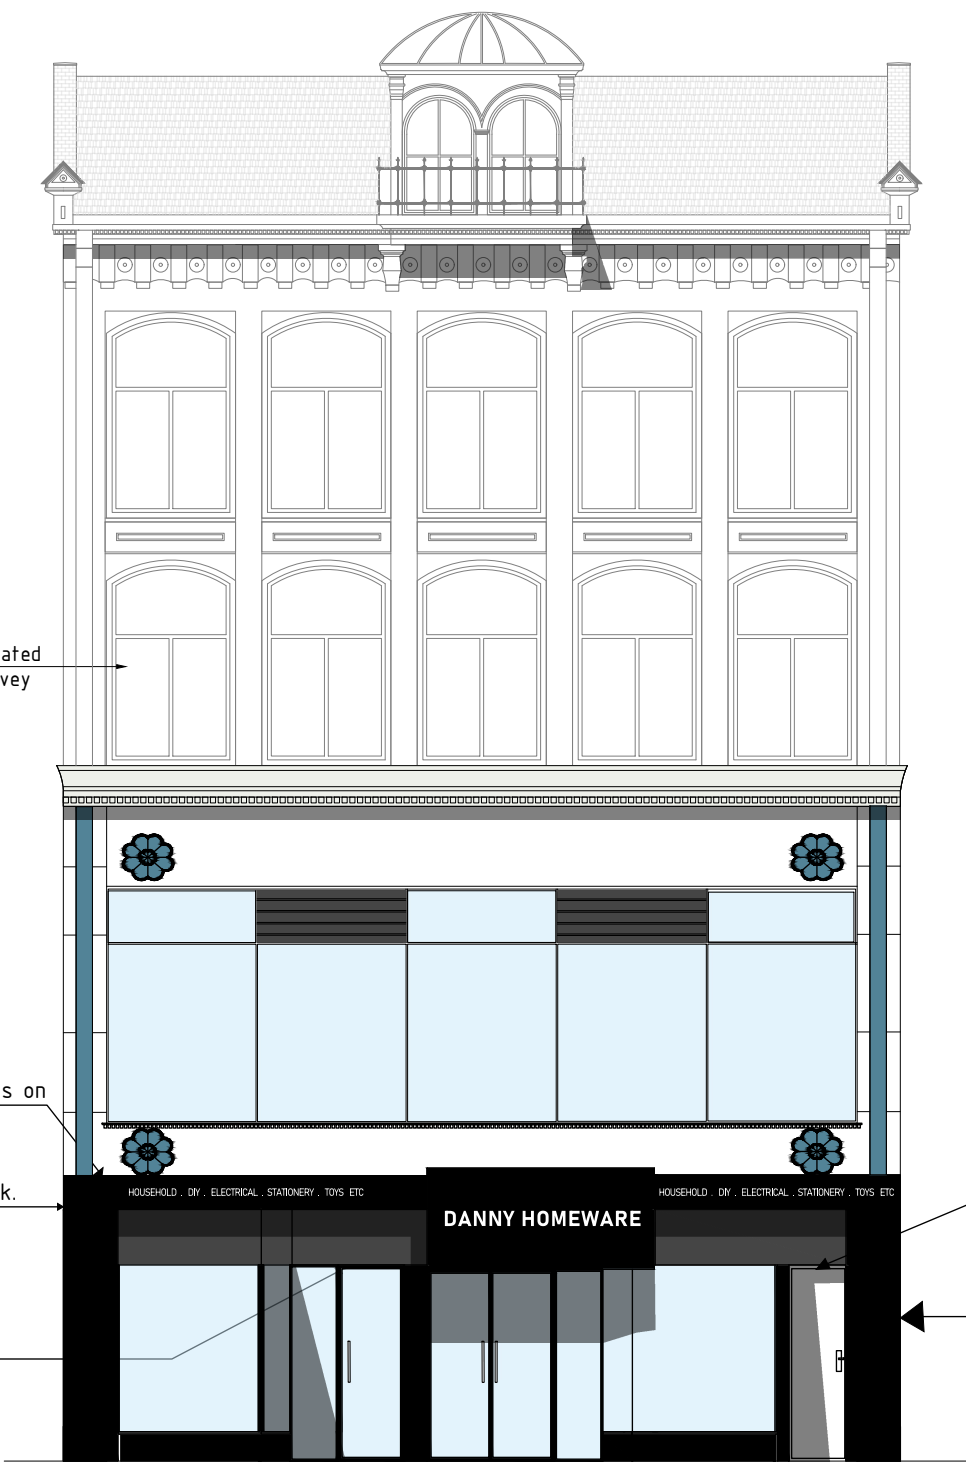

Planning Application (Ref. 21/0311)  
Approved for ground floor alterations.

Planning Application For Alterations  
to Shopfront In Progress



Proposed Front Elevation.

1:100 @A3




|                                                      |                                   |           |                    |   |
|------------------------------------------------------|-----------------------------------|-----------|--------------------|---|
| Address<br>165 Commercial Street, Newport, NP20 1JN. |                                   | Rev<br>V3 | Date<br>06/10/2025 | <br>Architecture - Town Planning<br>Premises Licensing<br>E: info@seandse.co.uk<br>T: 020 4579 53 00<br>M: +44 (0) 7404 765500<br>W: www.seandse.co.uk |
| Sheet<br>3/7                                         | Name<br>Proposed Front Elevation. |           | Drawn By<br>MDF    |   |
| Reference<br>165CS-0610-PFE                          |                                   |           | Checked By<br>SS   |   |


- Notes
- 1- All work is to be carried out the requirements, to the satisfaction of the Local Authorities. These drawings are for planing purposes only.
  - 2- Responsibility is not accepted for errors made by others in scaling from this drawing. All construction information should be cross checked on the site.
  - 3- All discrepancies and change of design requests by authorities should be reported to surveyor immediately.
  - 4- All drawings to be read in conjunction with the project specification with all works carried out in accordance with the latest British Standards and codes of practice. Planning drawings are not to be used for the purpose of building & installation regulations.
  - 5-It is assumed that all works will be carried out by a competent contractor working, where appropriate, to an approved method statement.
  - 6-It is contractor's responsibility to notify the Building Control and get approval before any work commences.
  - 7- It is contractors responsibility to determine if any wall is load-bearing.
  - 8-Dimensions are based on information provided and existing records.
  - 9-All dimensions are in millimeters.
  - 10-The copyright of this drawing belongs to Se & Se Consultancy Ltd.

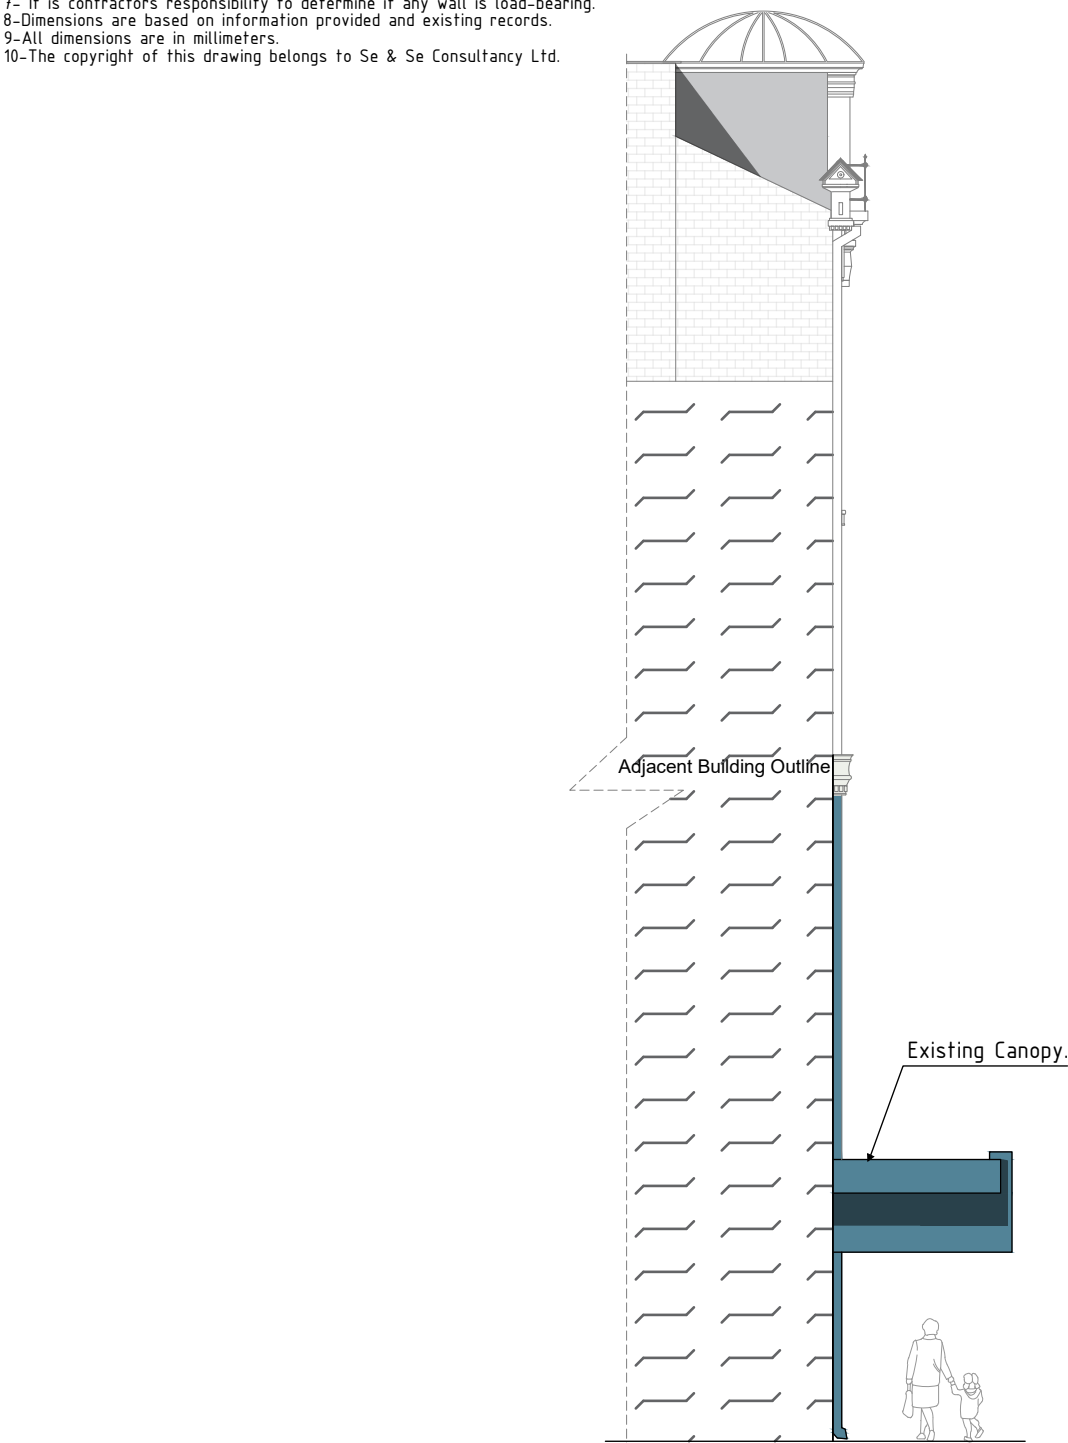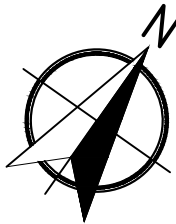

Pre-existing Left Side Elevation.

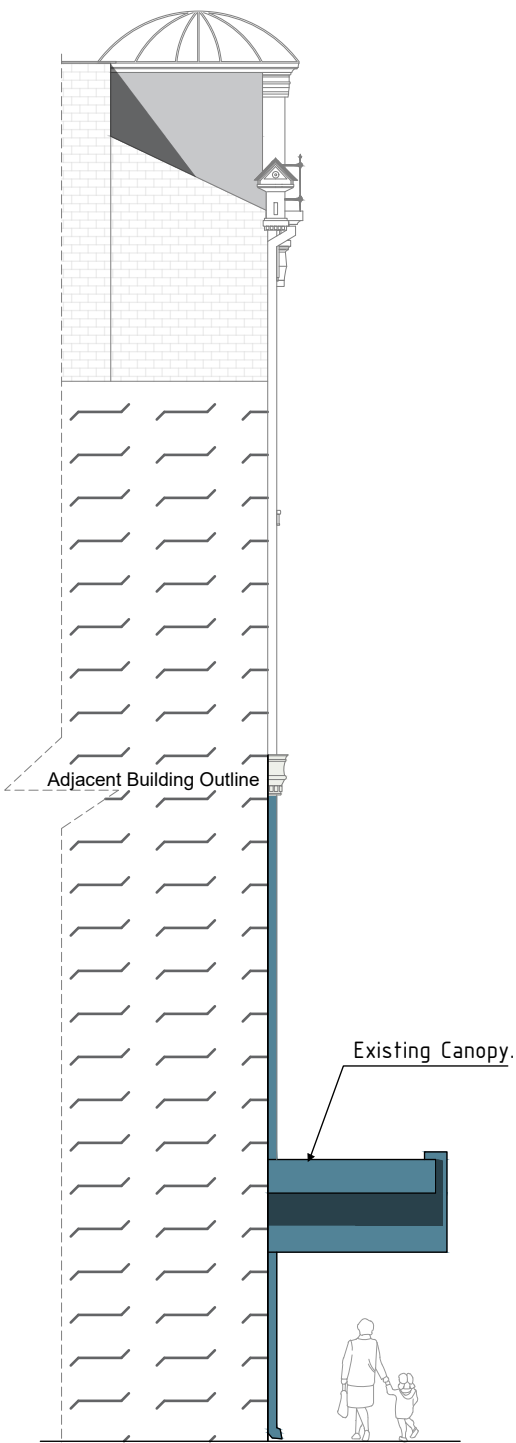

Existing As-built Left Side Elevation.


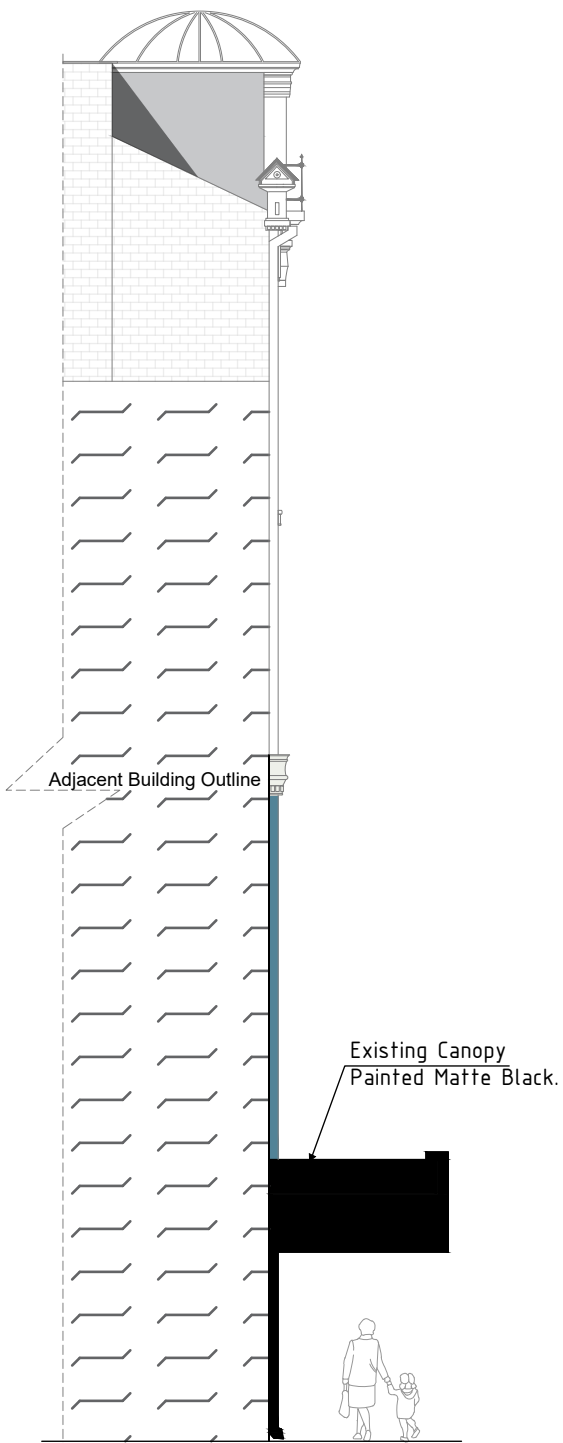


Proposed Left Side Elevation




|           |                                           |                                                                                |                      |            |     |   |
|-----------|-------------------------------------------|--------------------------------------------------------------------------------|----------------------|------------|-----|---|
| Address   | 165 Commercial Street, Newport, NP20 1JN. |                                                                                | Drawn By             | Date       | Rev | <br>Architecture - Town Planning<br>Premises Licensing<br>E: info@seandse.co.uk<br>T: 020 4579 53 00<br>M: +44 (0) 7404765500<br>W: www.seandse.co.uk |
| Sheet     | 4/7                                       | Name<br><br>Pre-Existing, Existing As-built & Proposed<br>Left Side Elevation. | MDF                  | 06/10/2025 | V3  |   |
| Reference | 165CS-0610-PE/E/PLSE.                     |                                                                                | Checked By<br><br>SS |            |     |   |


Notes  
1- All work is to be carried out the requirements, to the satisfaction of the Local Authorities. These drawings are for planing purposes only.  
2- Responsibility is not accepted for errors made by others in scaling from this drawing. All construction information should be cross checked on the site.  
3- All discrepancies and change of design requests by authorities should be reported to surveyor immediatelly.  
4- All drawings to be read in conjunction with the project specification with all works carried out in accordance with the latest British Standards and codes of practice. Planning drawings are not to be used for the purpose of building & installation regulations.  
5-It is assumed that all works will be carried out by a competent contractor working, where appropriate, to an approved method statement.  
6-It is contractor's responsibility to notify the Building Control and get approval before any work commences.  
7- It is contractors responsibility to determine if any wall is load-bearing.  
8-Dimensions are based on information provided and existing records.  
9-All dimensions are in millimeters.  
10-The copyright of this drawing belongs to Se & Se Consultancy Ltd.

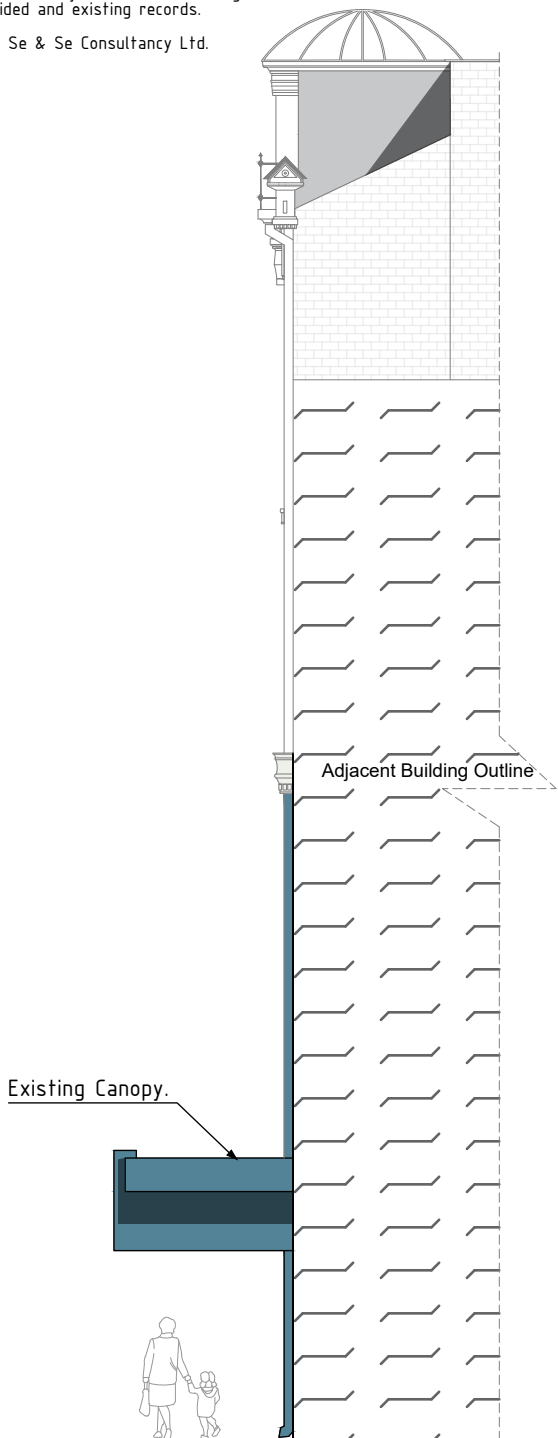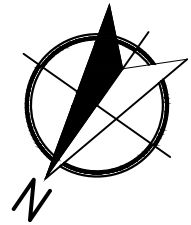

Pre-existing Right Side Elevation

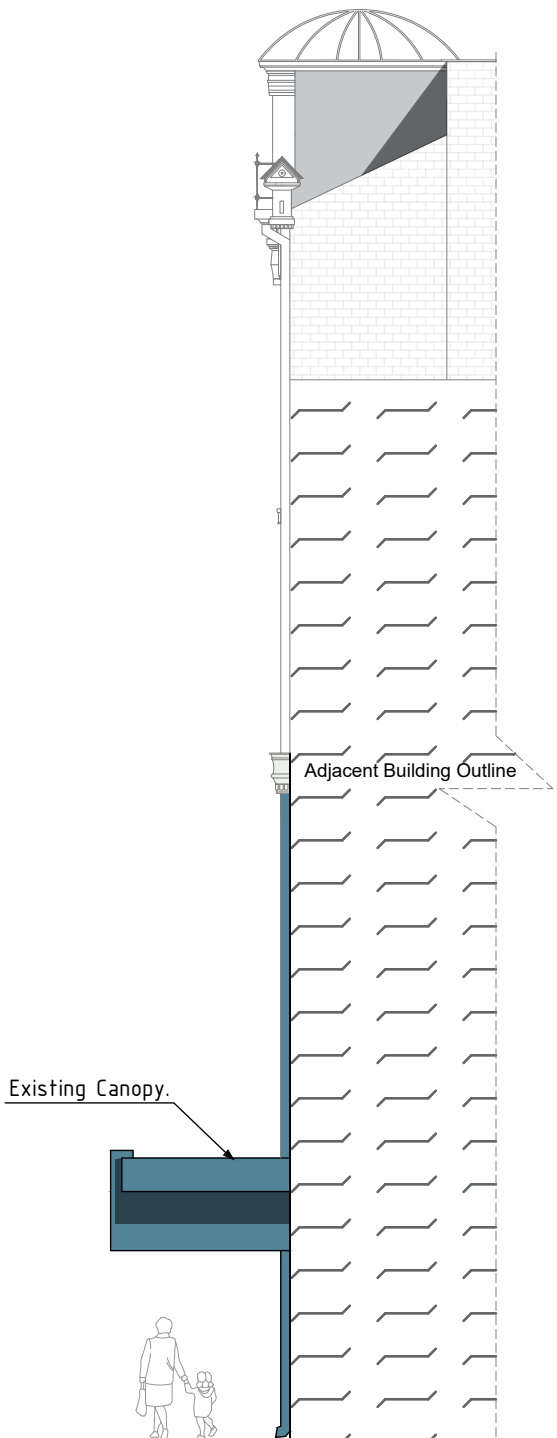

Existing As-built Right Side Elevation


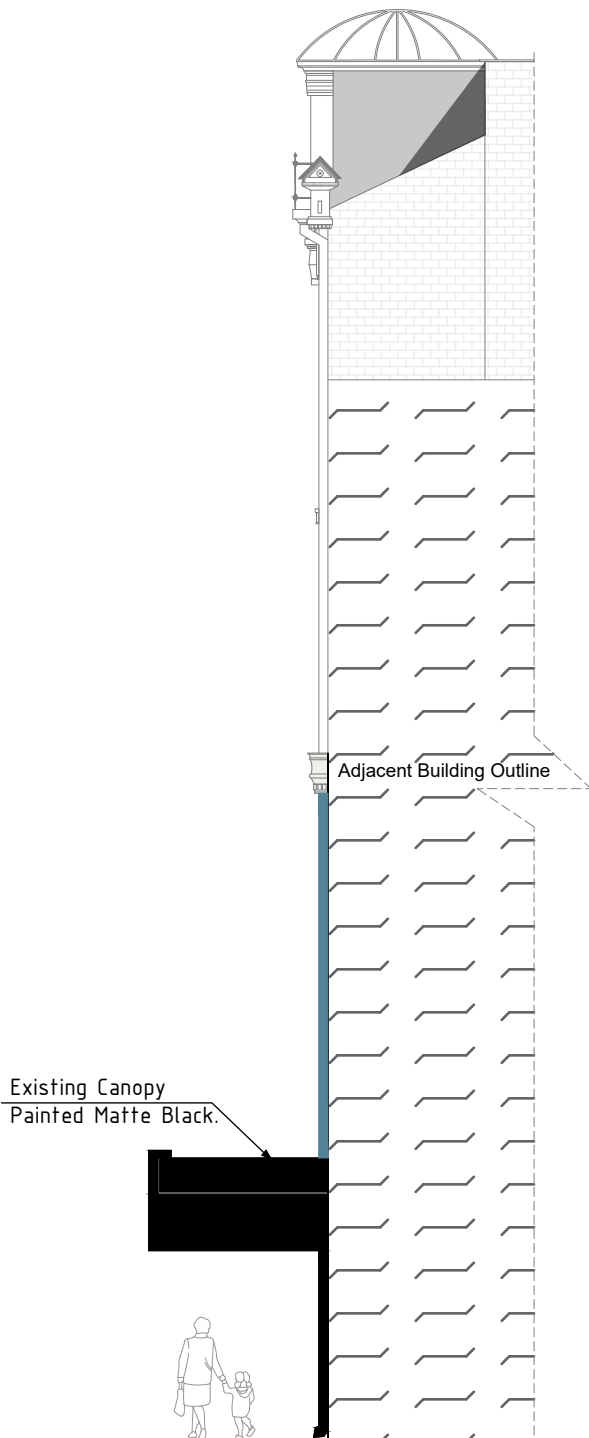


Proposed Right Side Elevation




|           |                                           |                                                                     |            |            |     |   |
|-----------|-------------------------------------------|---------------------------------------------------------------------|------------|------------|-----|---|
| Address   | 165 Commercial Street, Newport, NP20 1JN. |                                                                     | Drawn By   | Date       | Rev | <br>Architecture - Town Planning<br>Premises Licensing<br>E: info@seandse.co.uk<br>T: 020 4579 53 00<br>M: +44 (0) 7404765500<br>W: www.seandse.co.uk |
| Sheet     | 5/7                                       | Name                                                                | MDF        | 06/10/2025 | V3  |   |
| Reference | 165CS-0610-PE/E/PRSE                      | Pre-Existing, Existing As-built & Proposed<br>Right Side Elevation. | Checked By |            |     |   |
|           |                                           |                                                                     |            |            |     |   |

Notes  
1- All work is to be carried out the requirements, to the satisfaction of the Local Authorities. These drawings are for planing purposes only.  
2- Responsibility is not accepted for errors made by others in scaling from this drawing. All construction information should be cross checked on the site.  
3- All discrepancies and change of design requests by authorities should be reported to surveyor immediately.  
4- All drawings to be read in conjunction with the project specification with all works carried out in accordance with the latest British Standards and codes of practice. Planning drawings are not to be used for the purpose of building & installation regulations.  
5-It is assumed that all works will be carried out by a competent contractor working, where appropriate, to an approved method statement.  
6-It is contractor's responsibility to notify the Building Control and get approval before any work commences.  
7- It is contractors responsibility to determine if any wall is load-bearing.  
8-Dimensions are based on information provided and existing records.  
9-All dimensions are in millimeters.  
10-The copyright of this drawing belongs to Se & Se Consultancy Ltd.

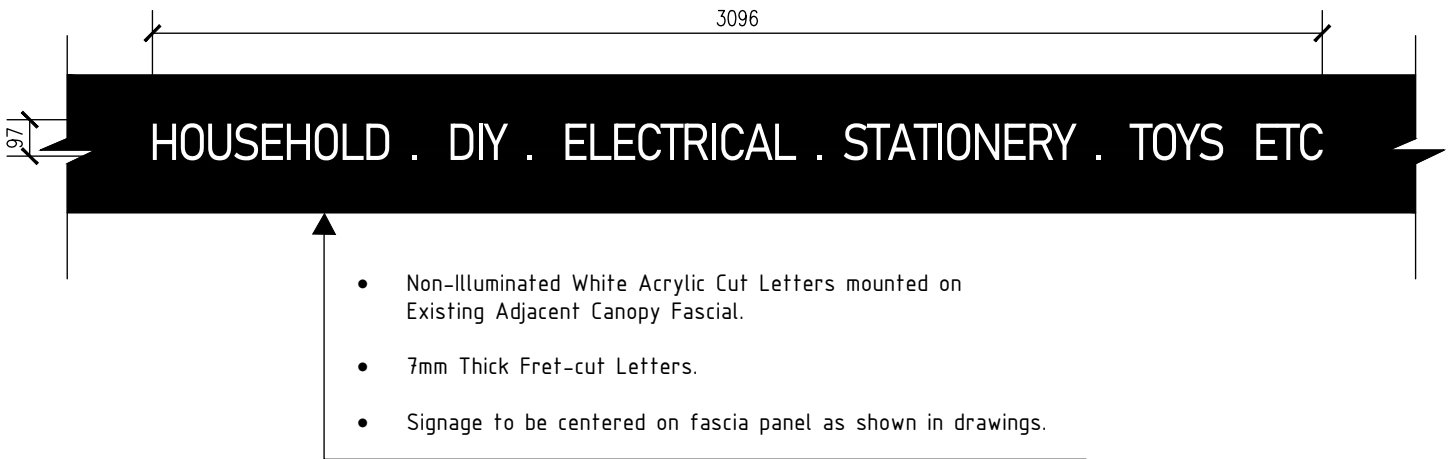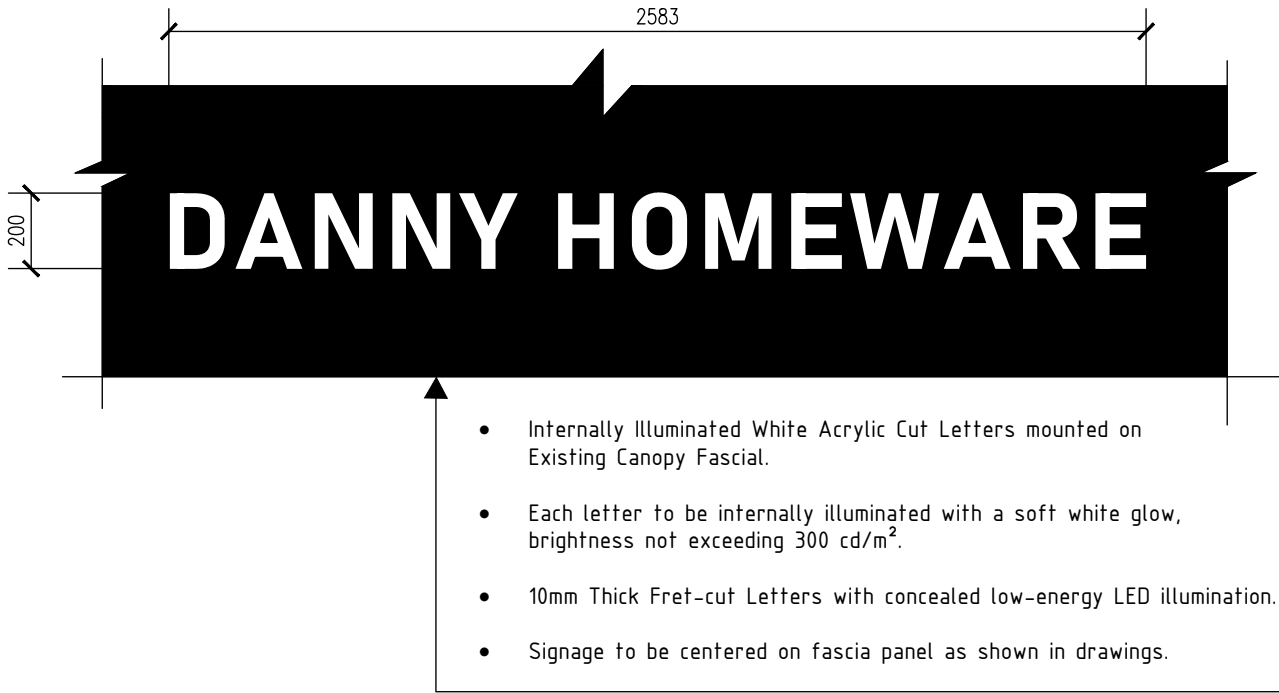


1:20 @A4

 

|                                                      |                                      |           |                    |   |
|------------------------------------------------------|--------------------------------------|-----------|--------------------|---|
| Address<br>165 Commercial Street, Newport, NP20 1JN. |                                      | Rev<br>V3 |                    | <br>Architecture – Town Planning<br>Premises Licensing<br>E: info@seandse.co.uk<br>T: 020 4579 53 00<br>M: +44 (0) 7404765500<br>W: www.seandse.co.uk |
| Sheet<br>6/7                                         | Name<br><br>Facia Signage Elevation. |           | Date<br>06/10/2025 |   |
| Reference<br>165CS-0610-FSE                          |                                      |           | Drawn By<br>MDF    |   |

Notes  
1- All work is to be carried out the requirements, to the satisfaction of the Local Authorities. These drawings are for planing purposes only.  
2- Responsibility is not accepted for errors made by others in scaling from this drawing. All construction information should be cross checked on the site.  
3- All discrepancies and change of design requests by authorities should be reported to surveyor immediately.  
4- All drawings to be read in conjunction with the project specification with all works carried out in accordance with the latest British Standards and codes of practice. Planning drawings are not to be used for the purpose of building & installation regulations.  
5-It is assumed that all works will be carried out by a competent contractor working, where appropriate, to an approved method statement.  
6-It is contractor's responsibility to notify the Building Control and get approval before any work commences.  
7- It is contractors responsibility to determine if any wall is load-bearing.  
8-Dimensions are based on information provided and existing records.  
9-All dimensions are in millimeters.  
10-The copyright of this drawing belongs to Se & Se Consultancy Ltd.

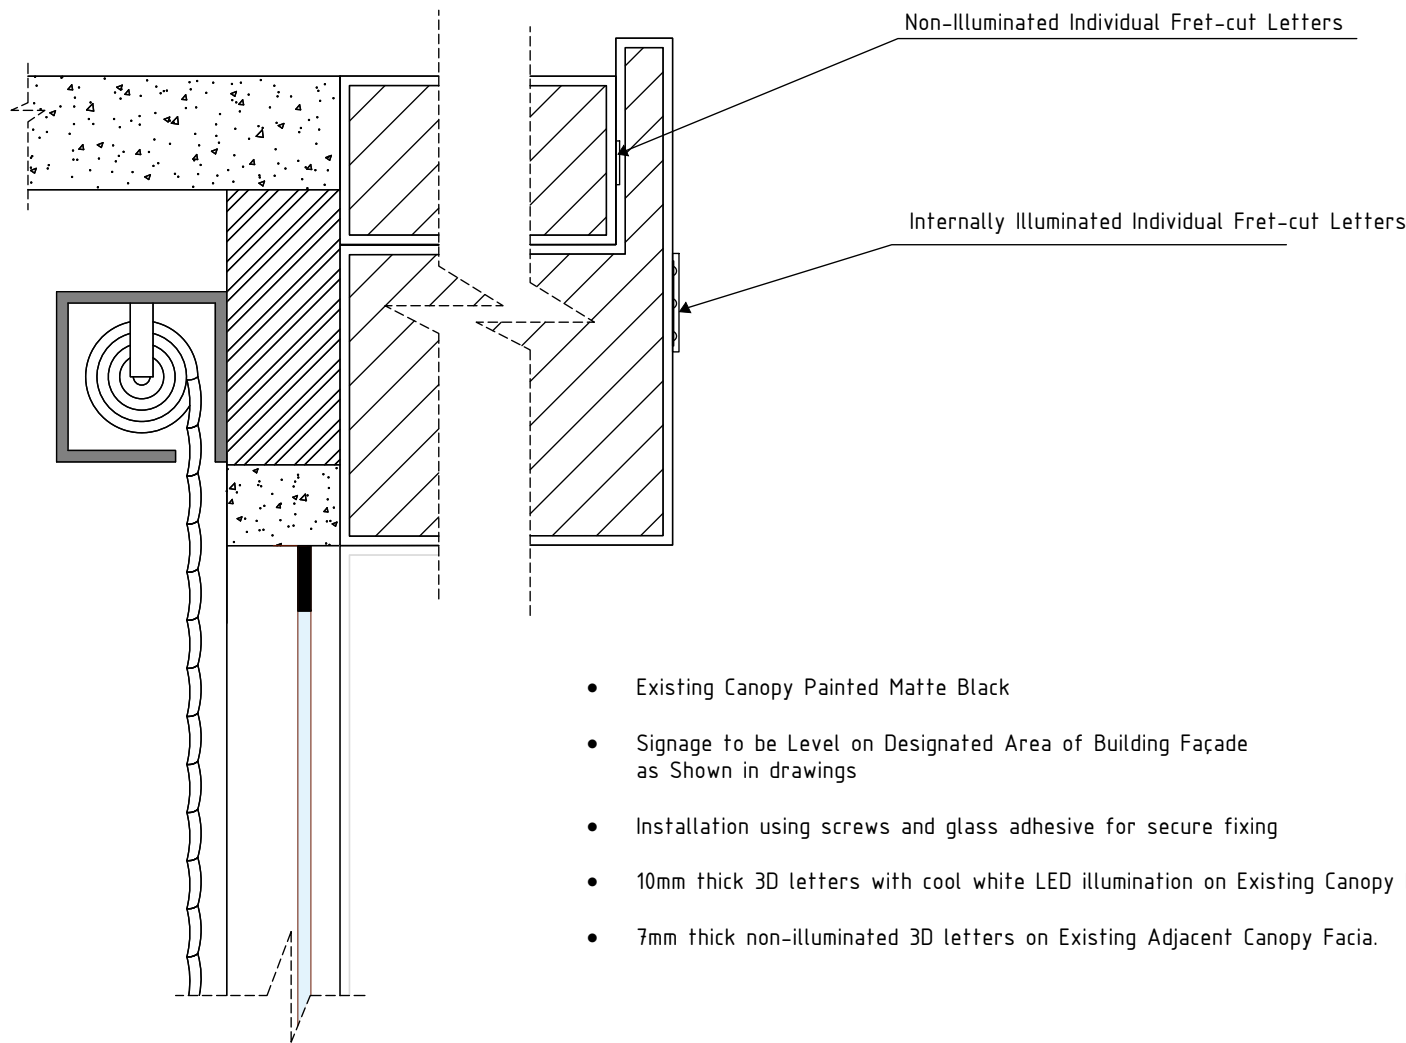

Proposed Fascia Section Through@1:10  
(X-X)



|                                                      |                                                           |                    |   |                  |
|------------------------------------------------------|-----------------------------------------------------------|--------------------|---|------------------|
| Address<br>165 Commercial Street, Newport, NP20 1JN. |                                                           | Rev<br>V3          | <br>Architecture - Town Planning<br>Premises Licensing<br>E: info@seandse.co.uk<br>T: 020 4579 53 00<br>M: +44 (0) 7404765500<br>W: www.seandse.co.uk |                  |
| Sheet<br>7/7                                         | Name<br><br>Proposed Fascia Section Through@1:10<br>(X-X) | Date<br>06/10/2025 |   |                  |
| Reference<br><br>165CS-0610-FSE                      |                                                           | Drawn By<br>MDF    |   | Checked By<br>SS |
|                                                      |                                                           |                    |   |                  |