




12 FARNABY CLOSE, NEWPORT

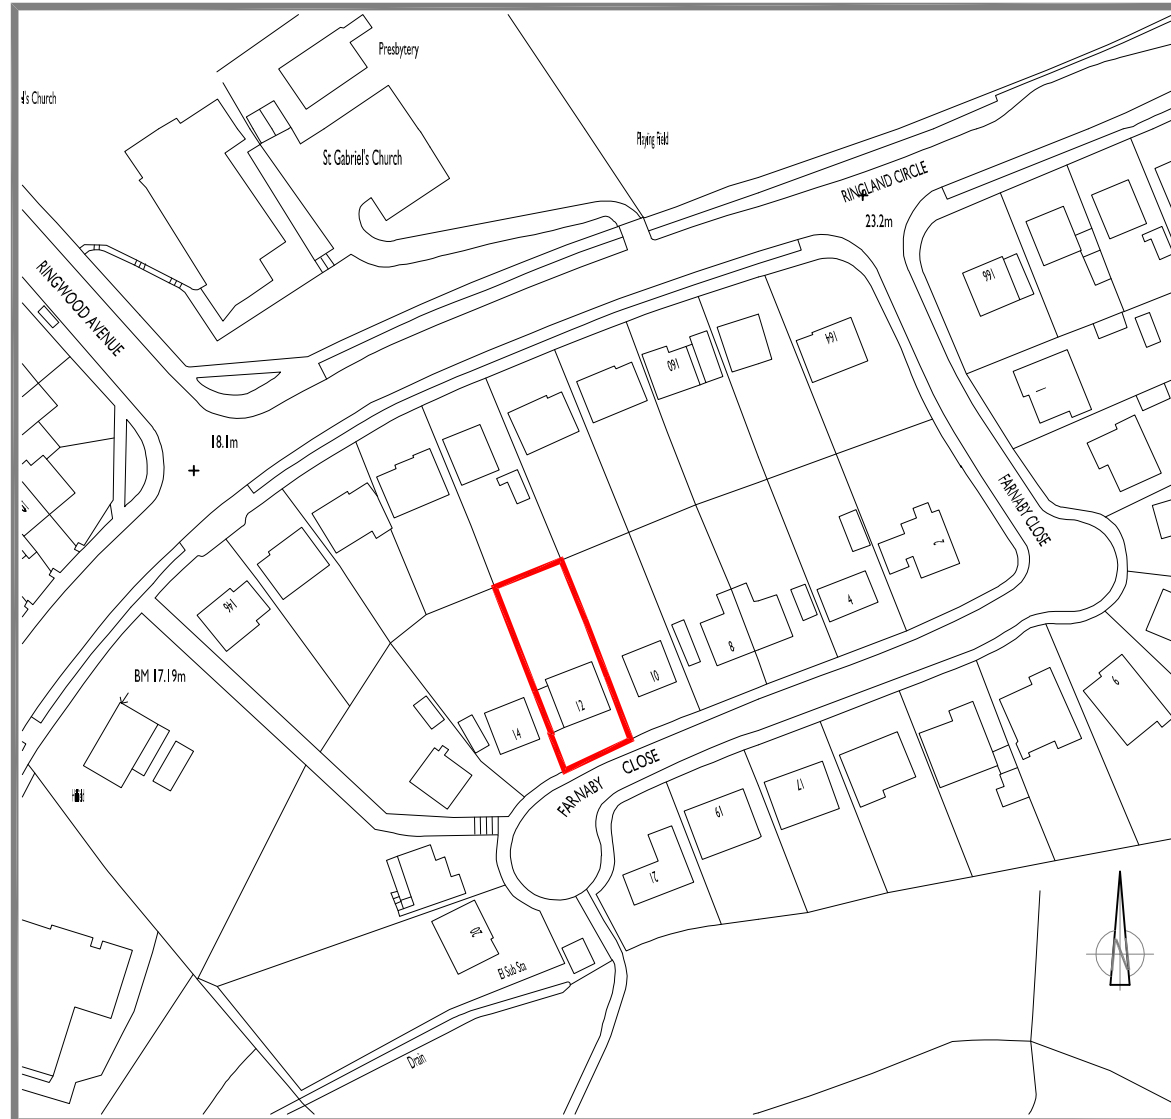

SITE LOCATION PLAN
SCALE 1:1250

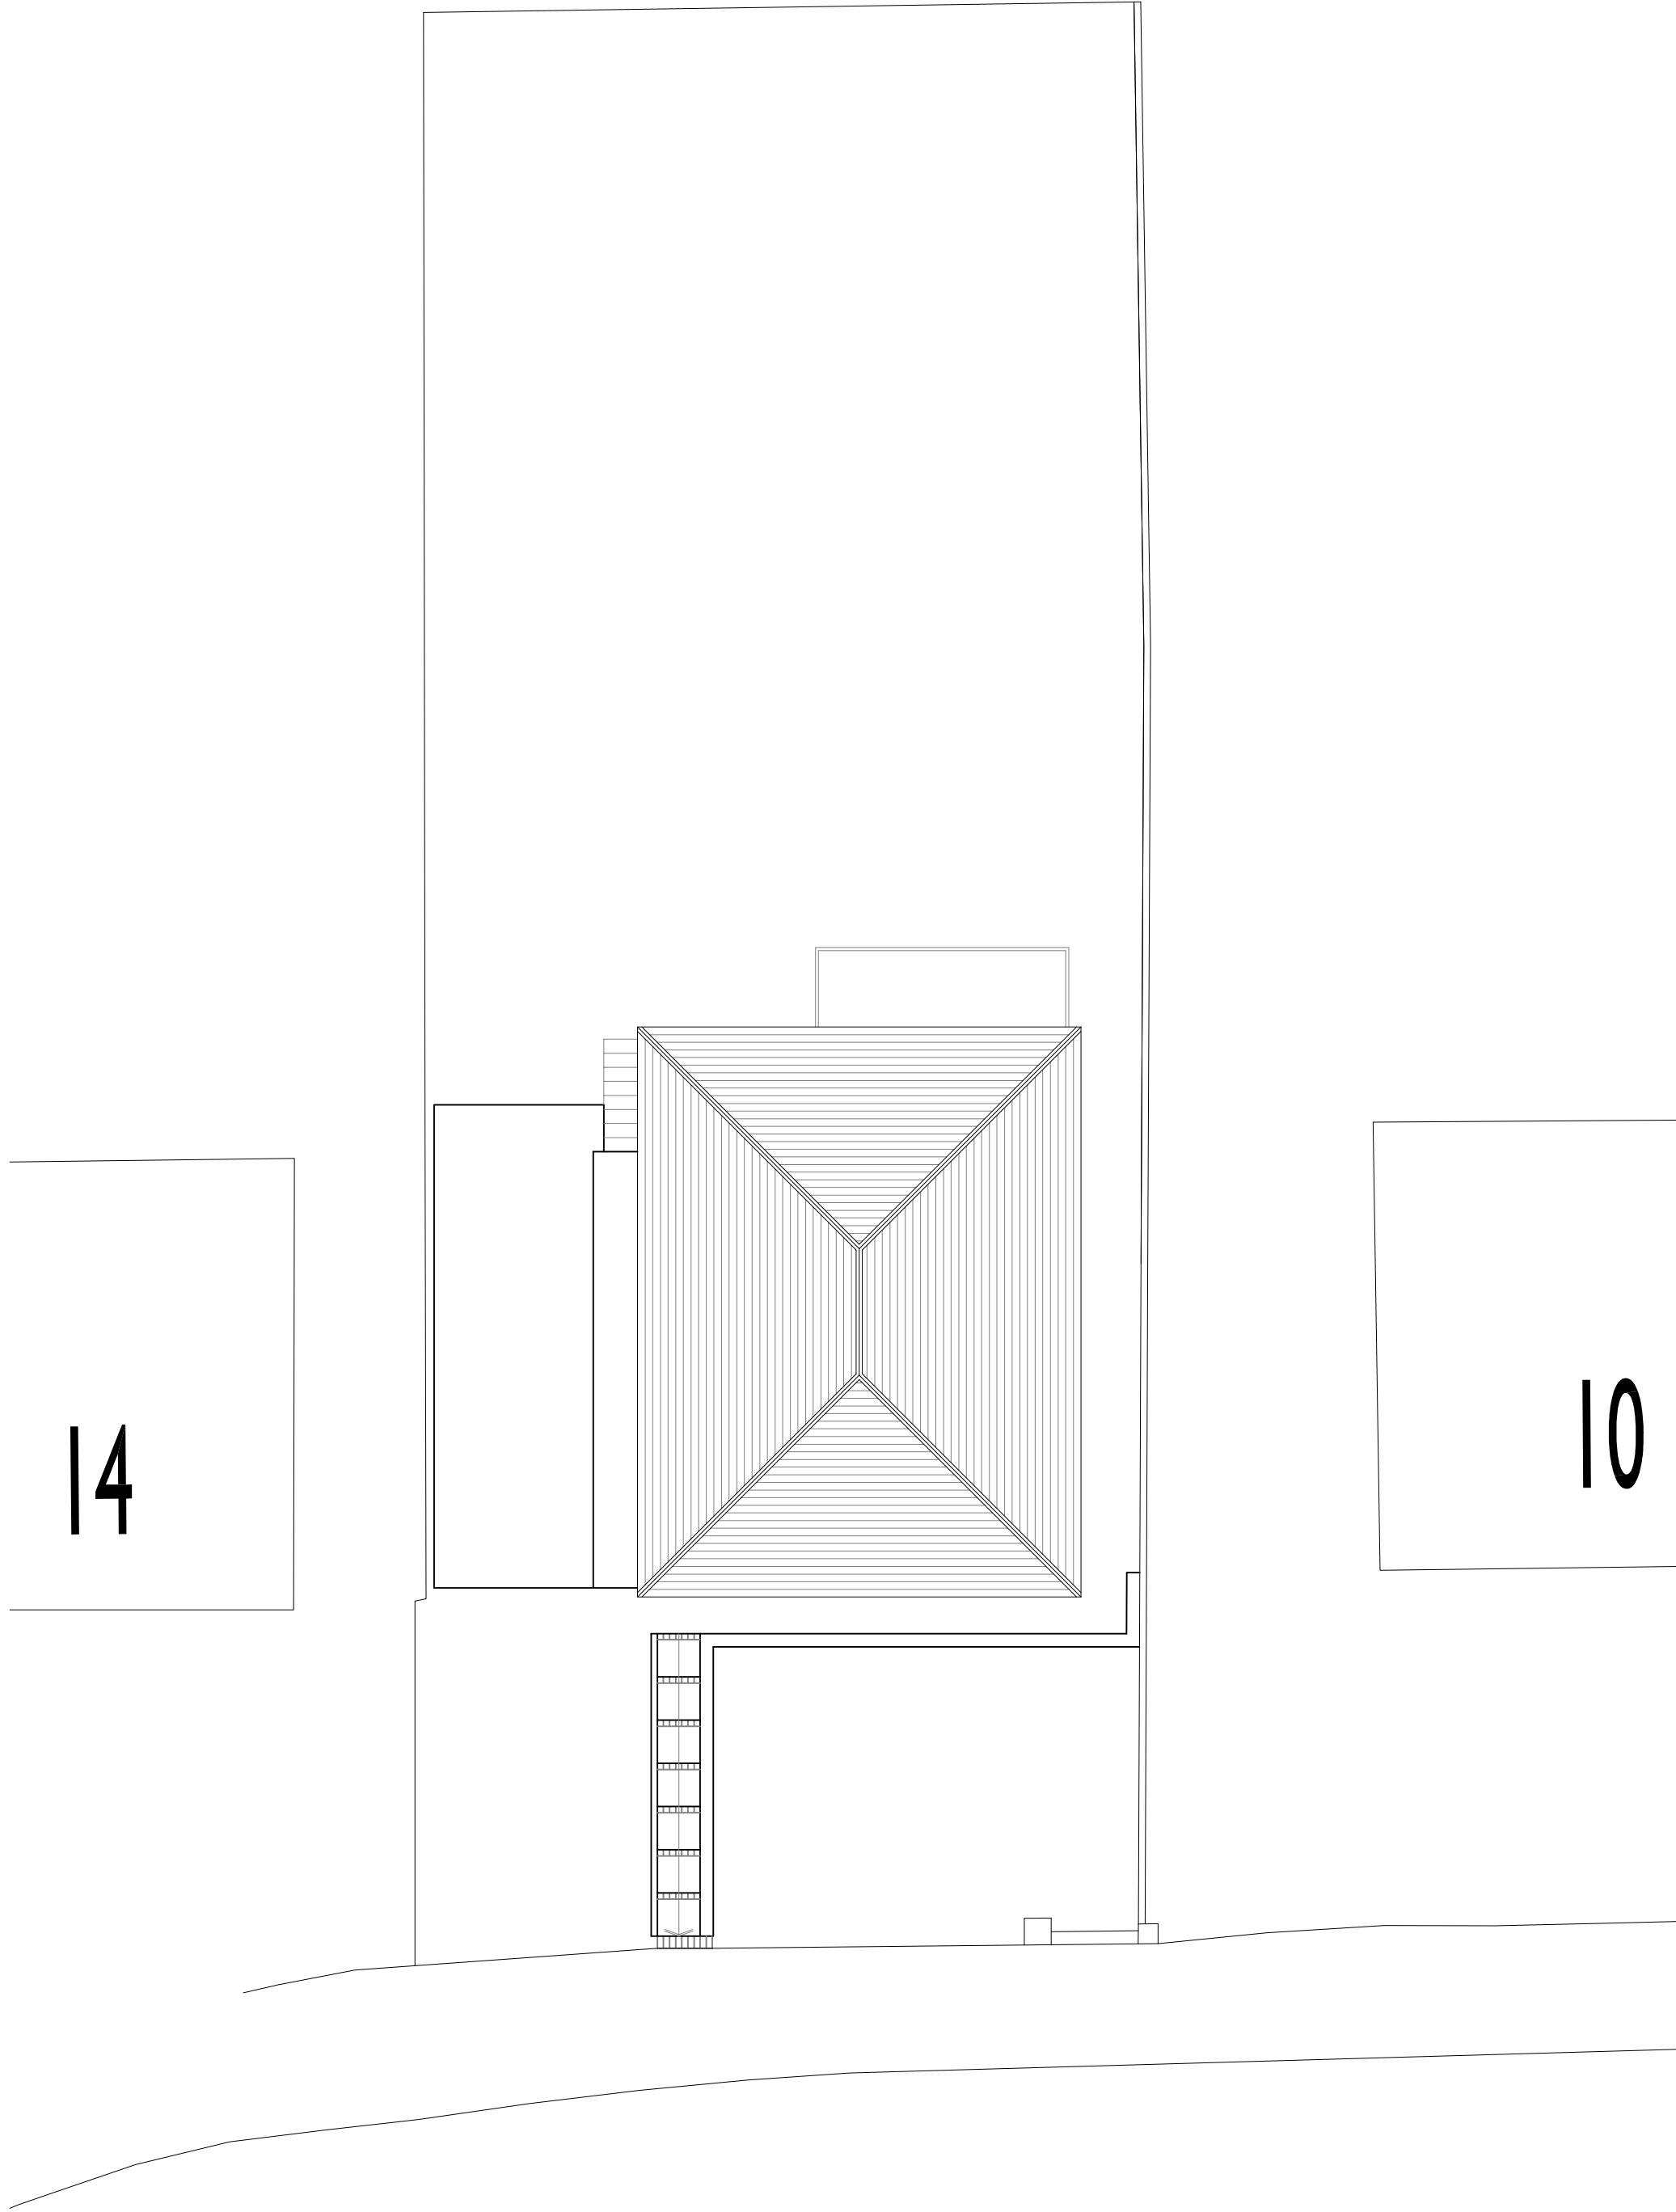

SITE PLAN - AS EXISTING

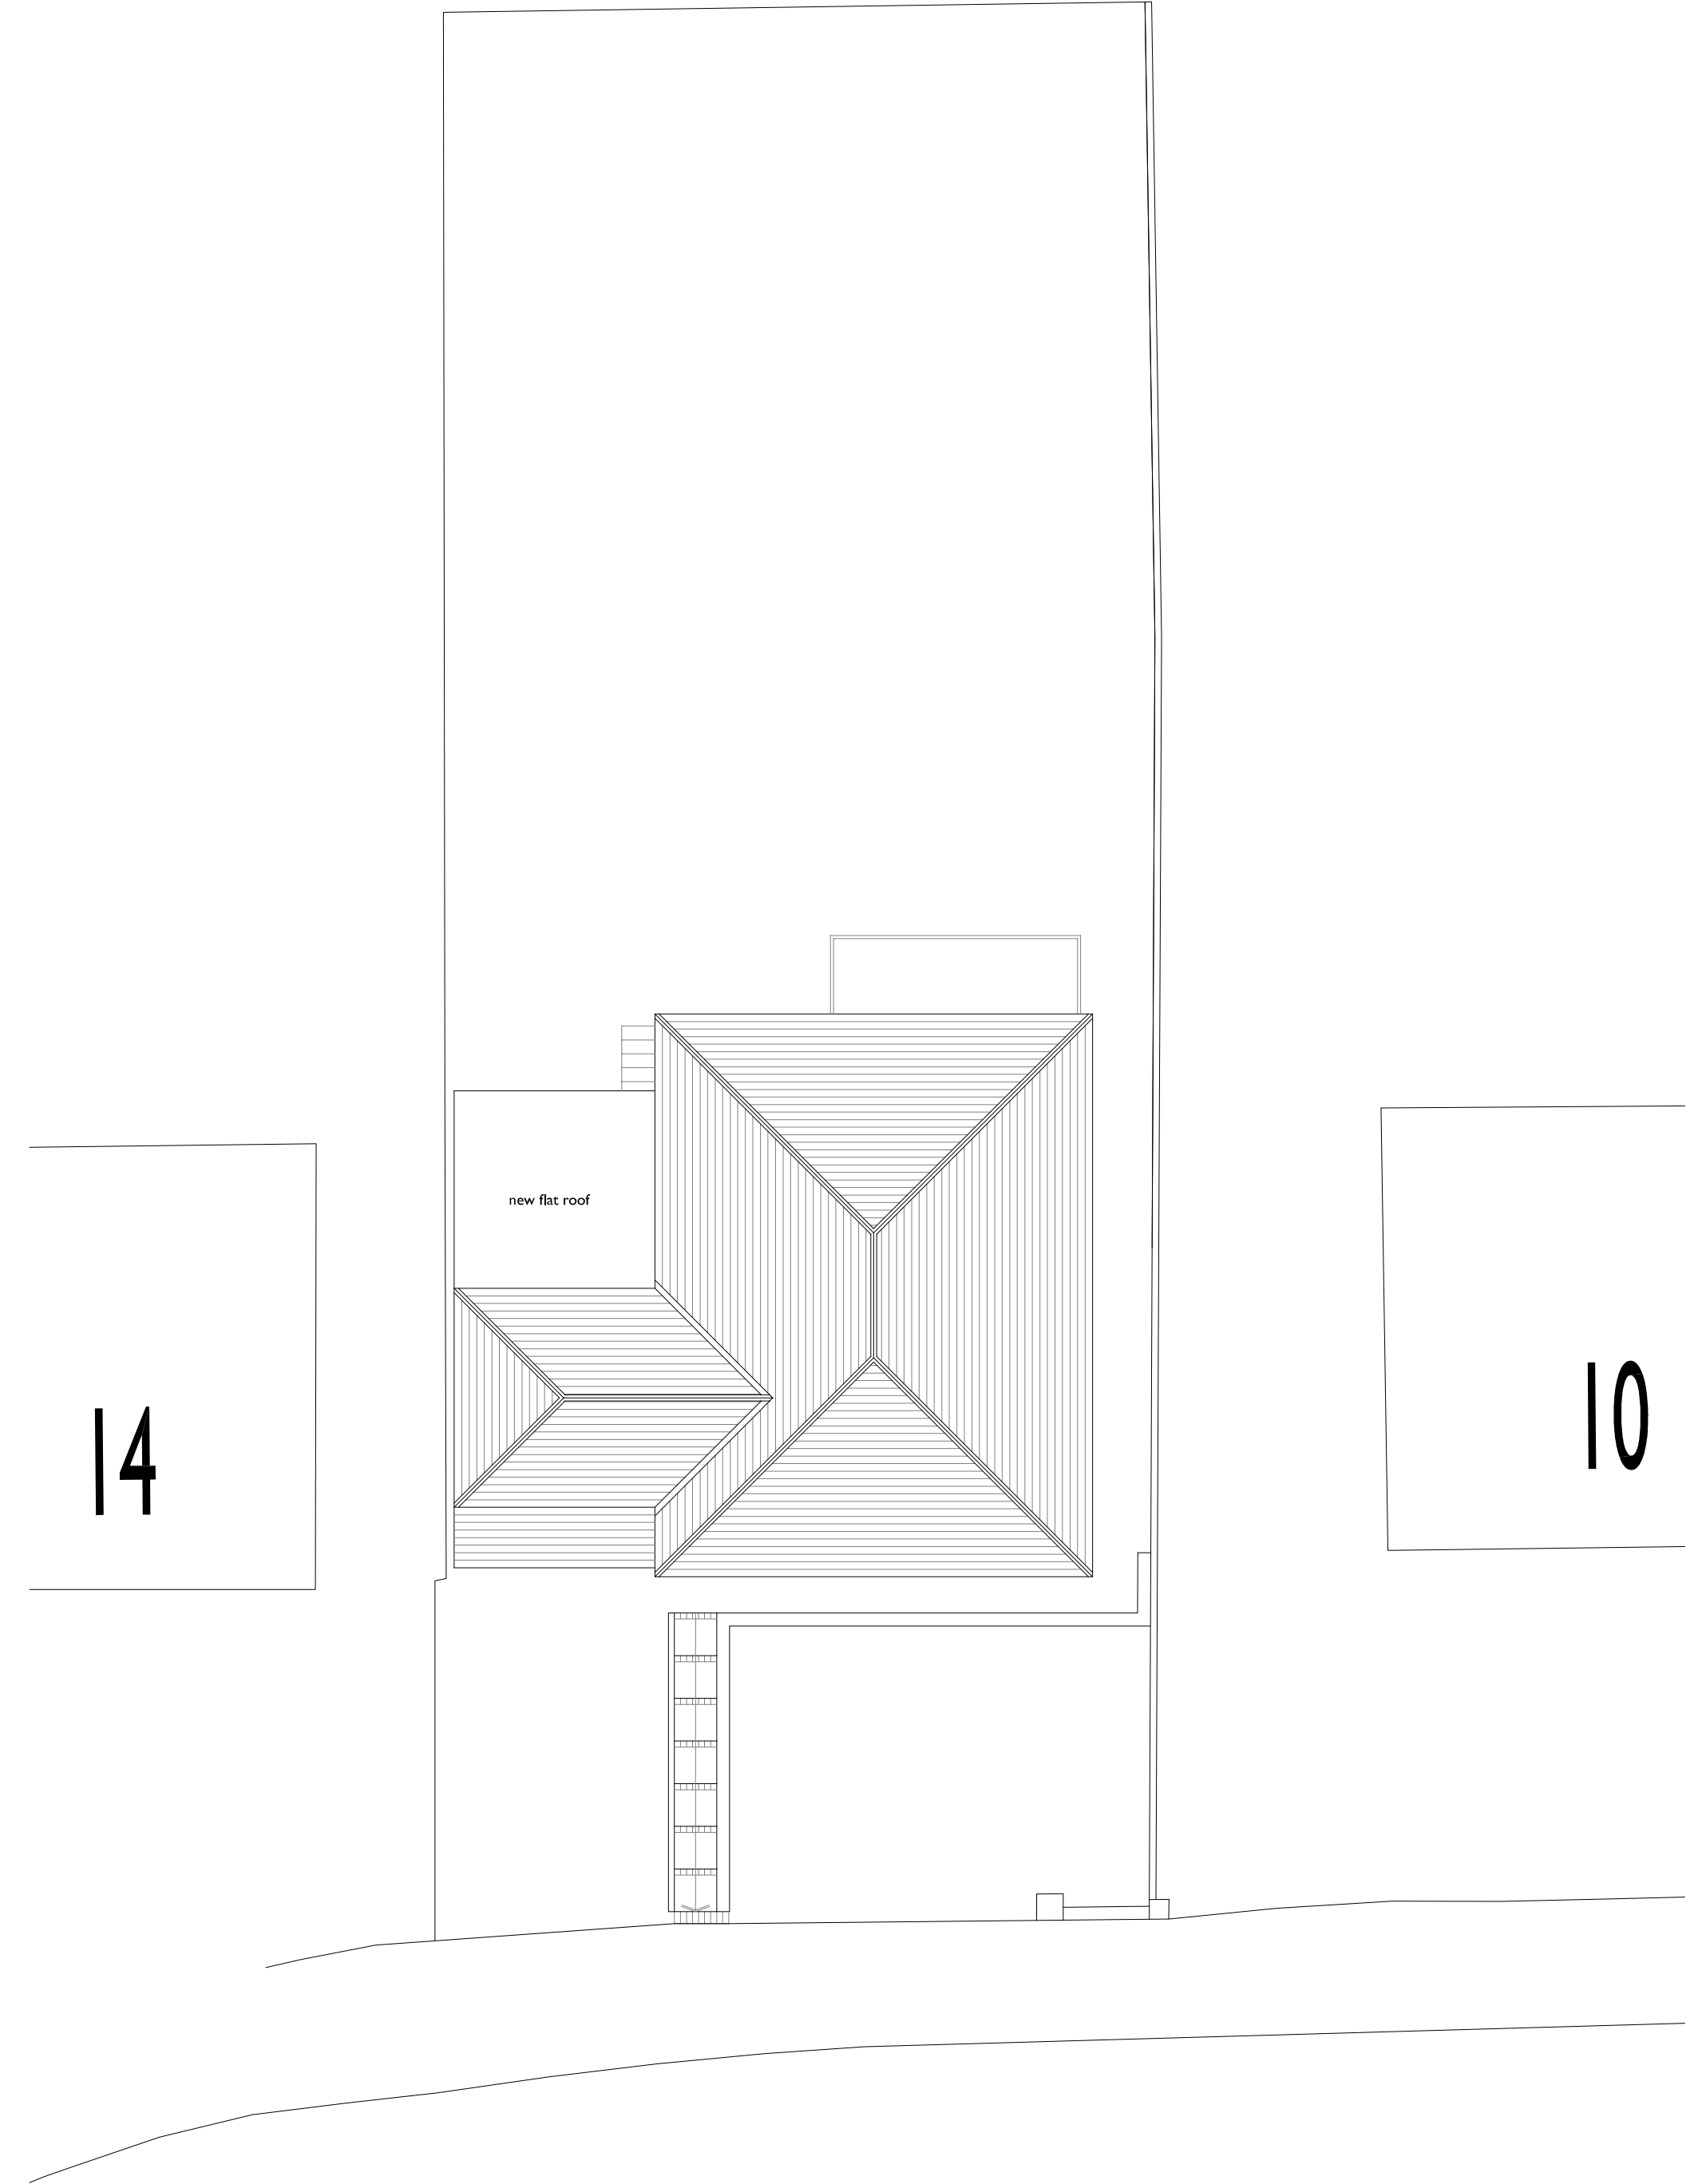

SITE PLAN - AS PROPOSED

SCALE THIS DRAWING ONLY FOR
PLANNING PURPOSES CHECK ALL
DIMENSIONS ON SITE

This drawing is to establish design intent. The contractor is responsible for quantities, dimensions, verification of site conditions, compliance with contract documents for information that pertains to the fabrication processes or techniques of construction and for the co-ordination of work with all trades. All errors or omissions are to be reported to the designers.

Original drawing size A1

-	-	-	-	-
Rev	Date	Description	By	Checked

Title	MR. D. PERRY				
Project	PROPOSED FIRST FLOOR EXTENSION AT 12 FARNABY CLOSE, NEWPORT.				
Title	SITE PLANS AS EXISTING AND PROPOSED			Scale:	1:1500, 1:1250 @ A1 1:300, 1:2500 @ A3
Status	PLANNING				
	Contract [int]	Class	Feb 2026	Approved [int]	Checked [int]
Job No	2026.578		Orig. No	PL01	
			Rev.	-	



9 St Julians Road, Newport,
South Wales, NP19 7RU.

tel: 07891 973844
email: jason@ajttechdesign.co.uk