



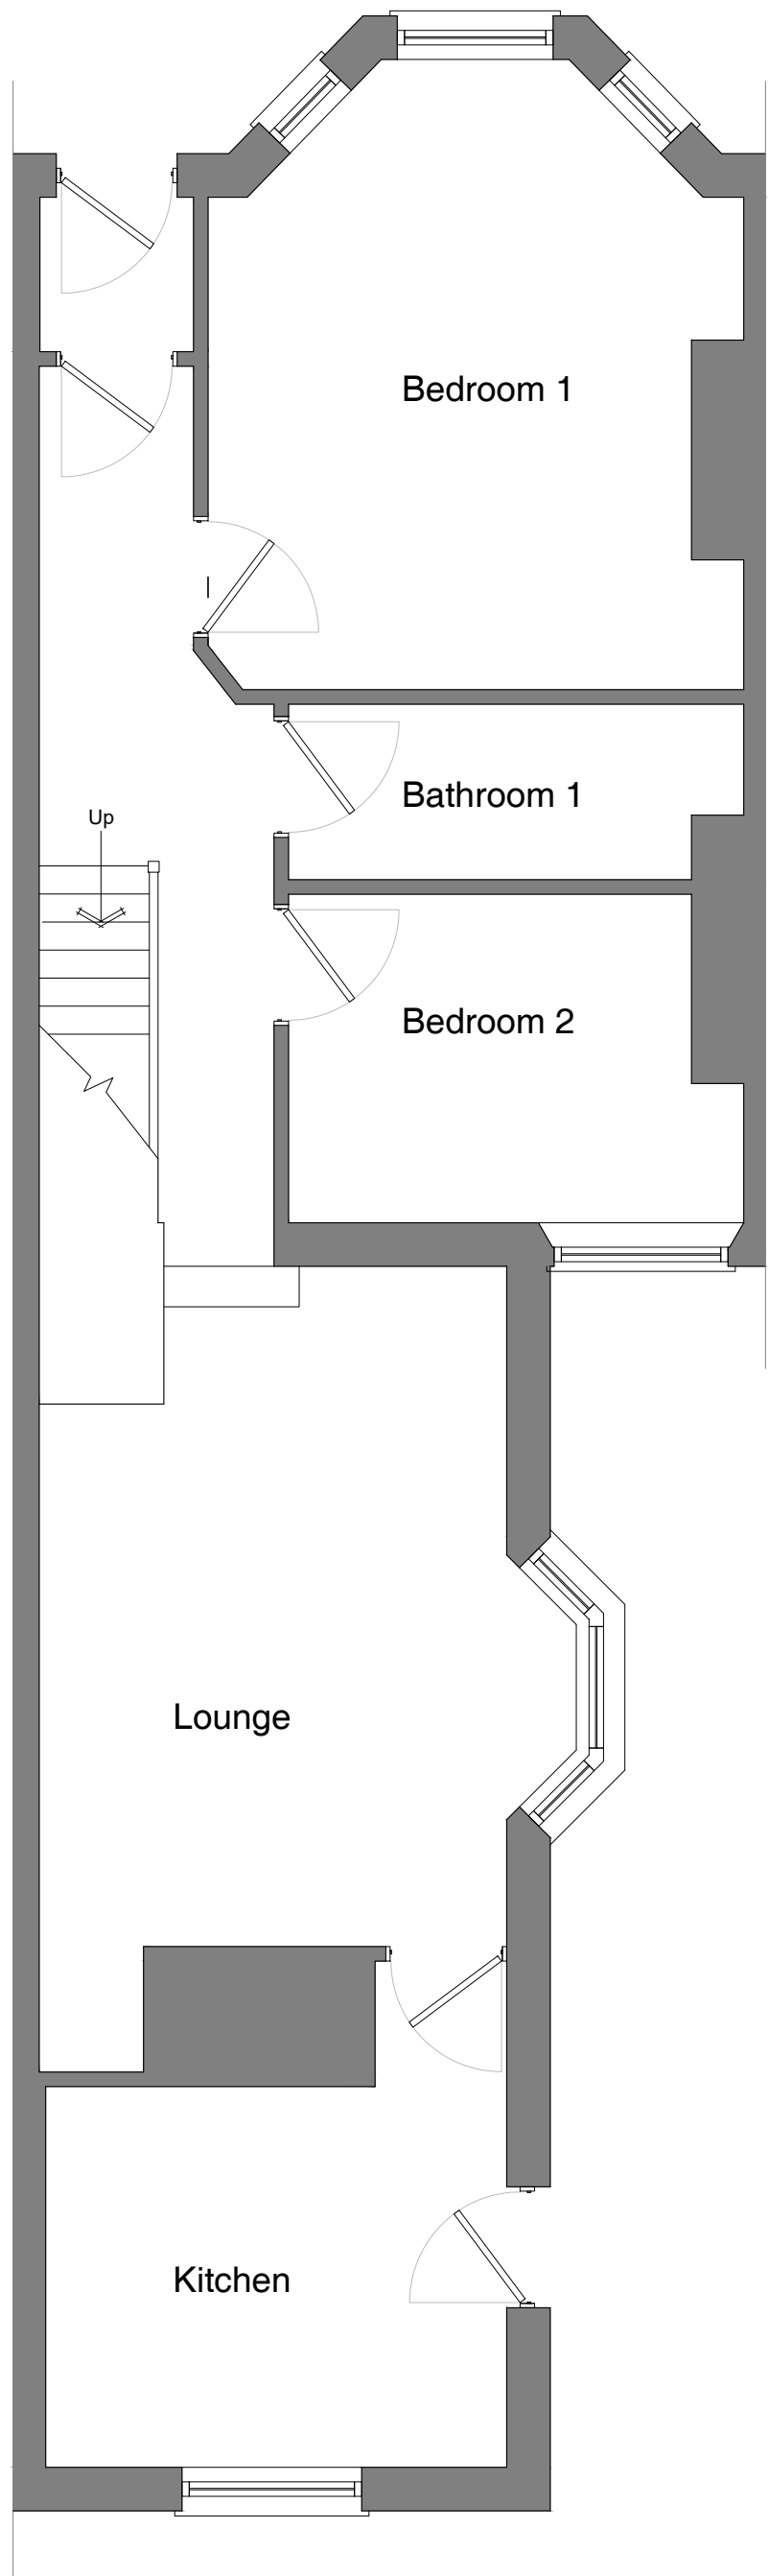

Ground Floor Plan

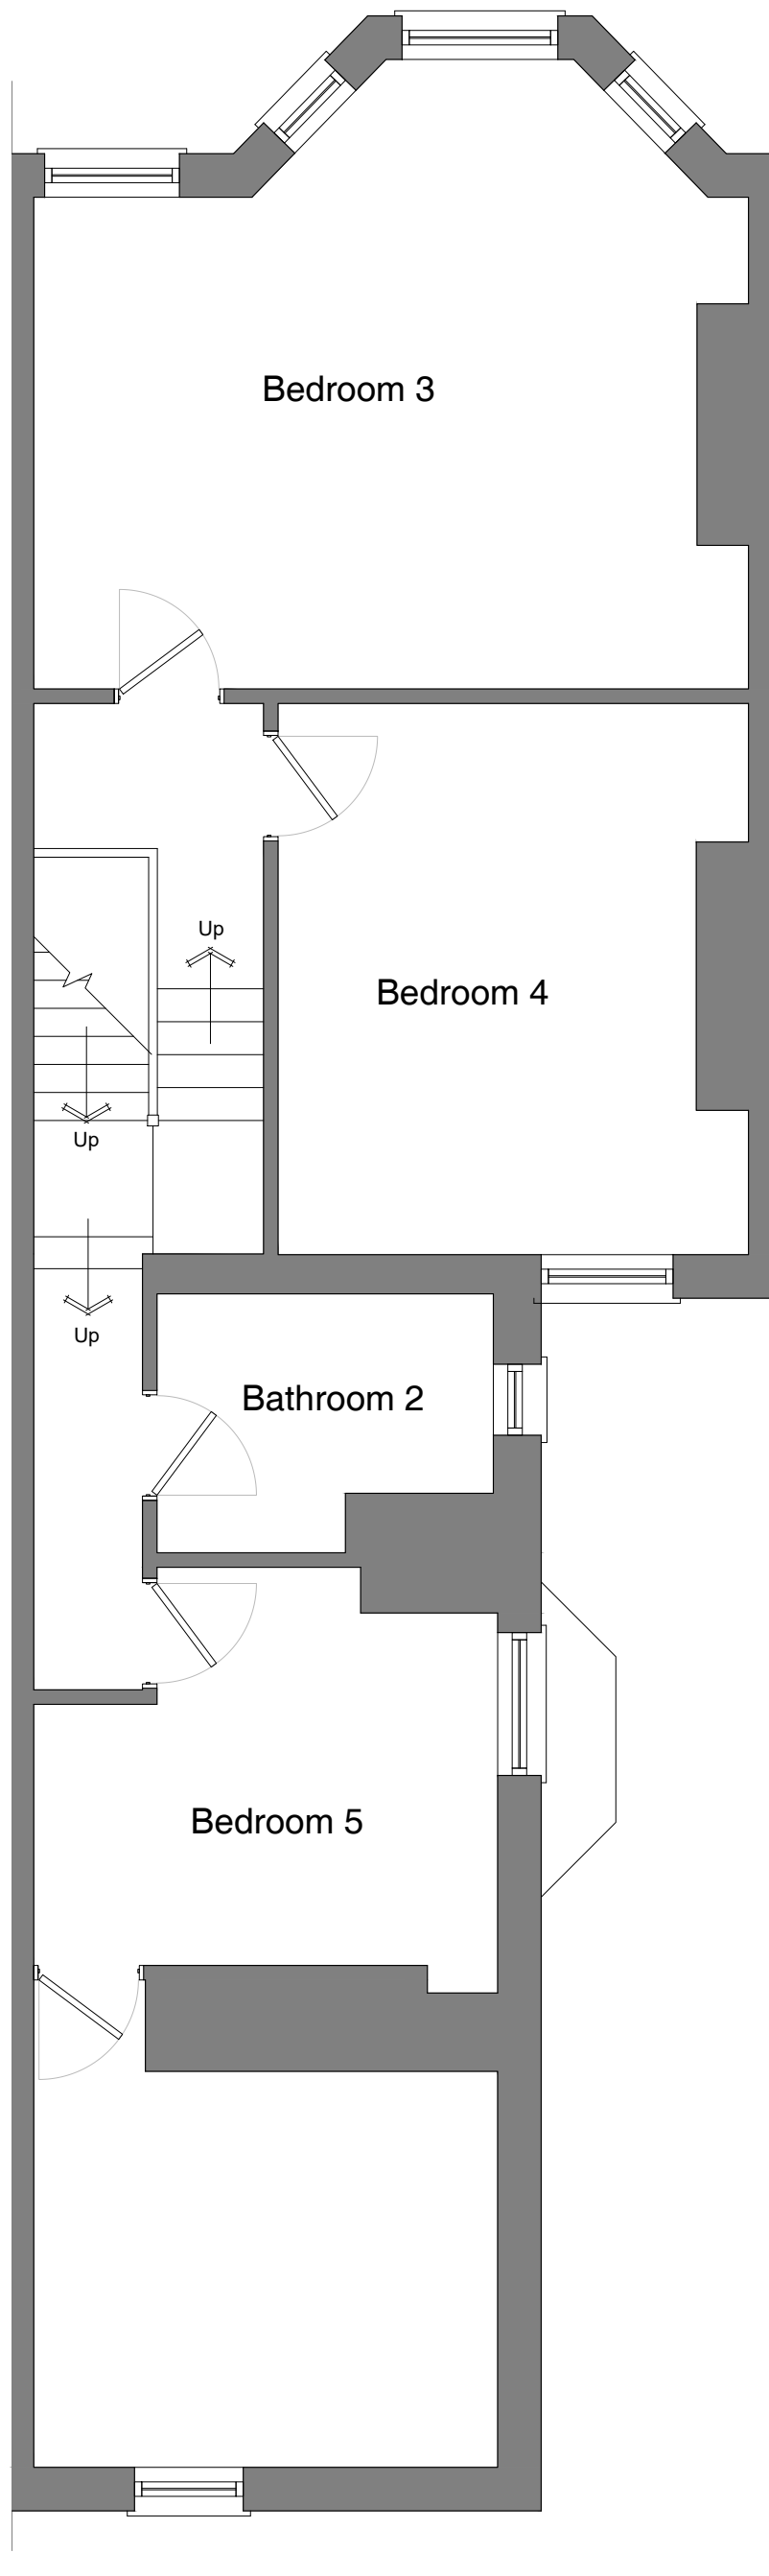

First Floor Plan

|                                  |                   |                 |
|----------------------------------|-------------------|-----------------|
| PROJECT:<br>32 Queen's Hill Road |                   |                 |
| TITLE:<br>Existing Plans         |                   |                 |
| SCALE:<br>1:50 @ A1              | DATE:<br>May 2026 | DRAWN BY:<br>JM |
| DRAWING NUMBER:<br>4508.PL.03    |                   | REVISION:<br>B  |