


EXHIBIT 1

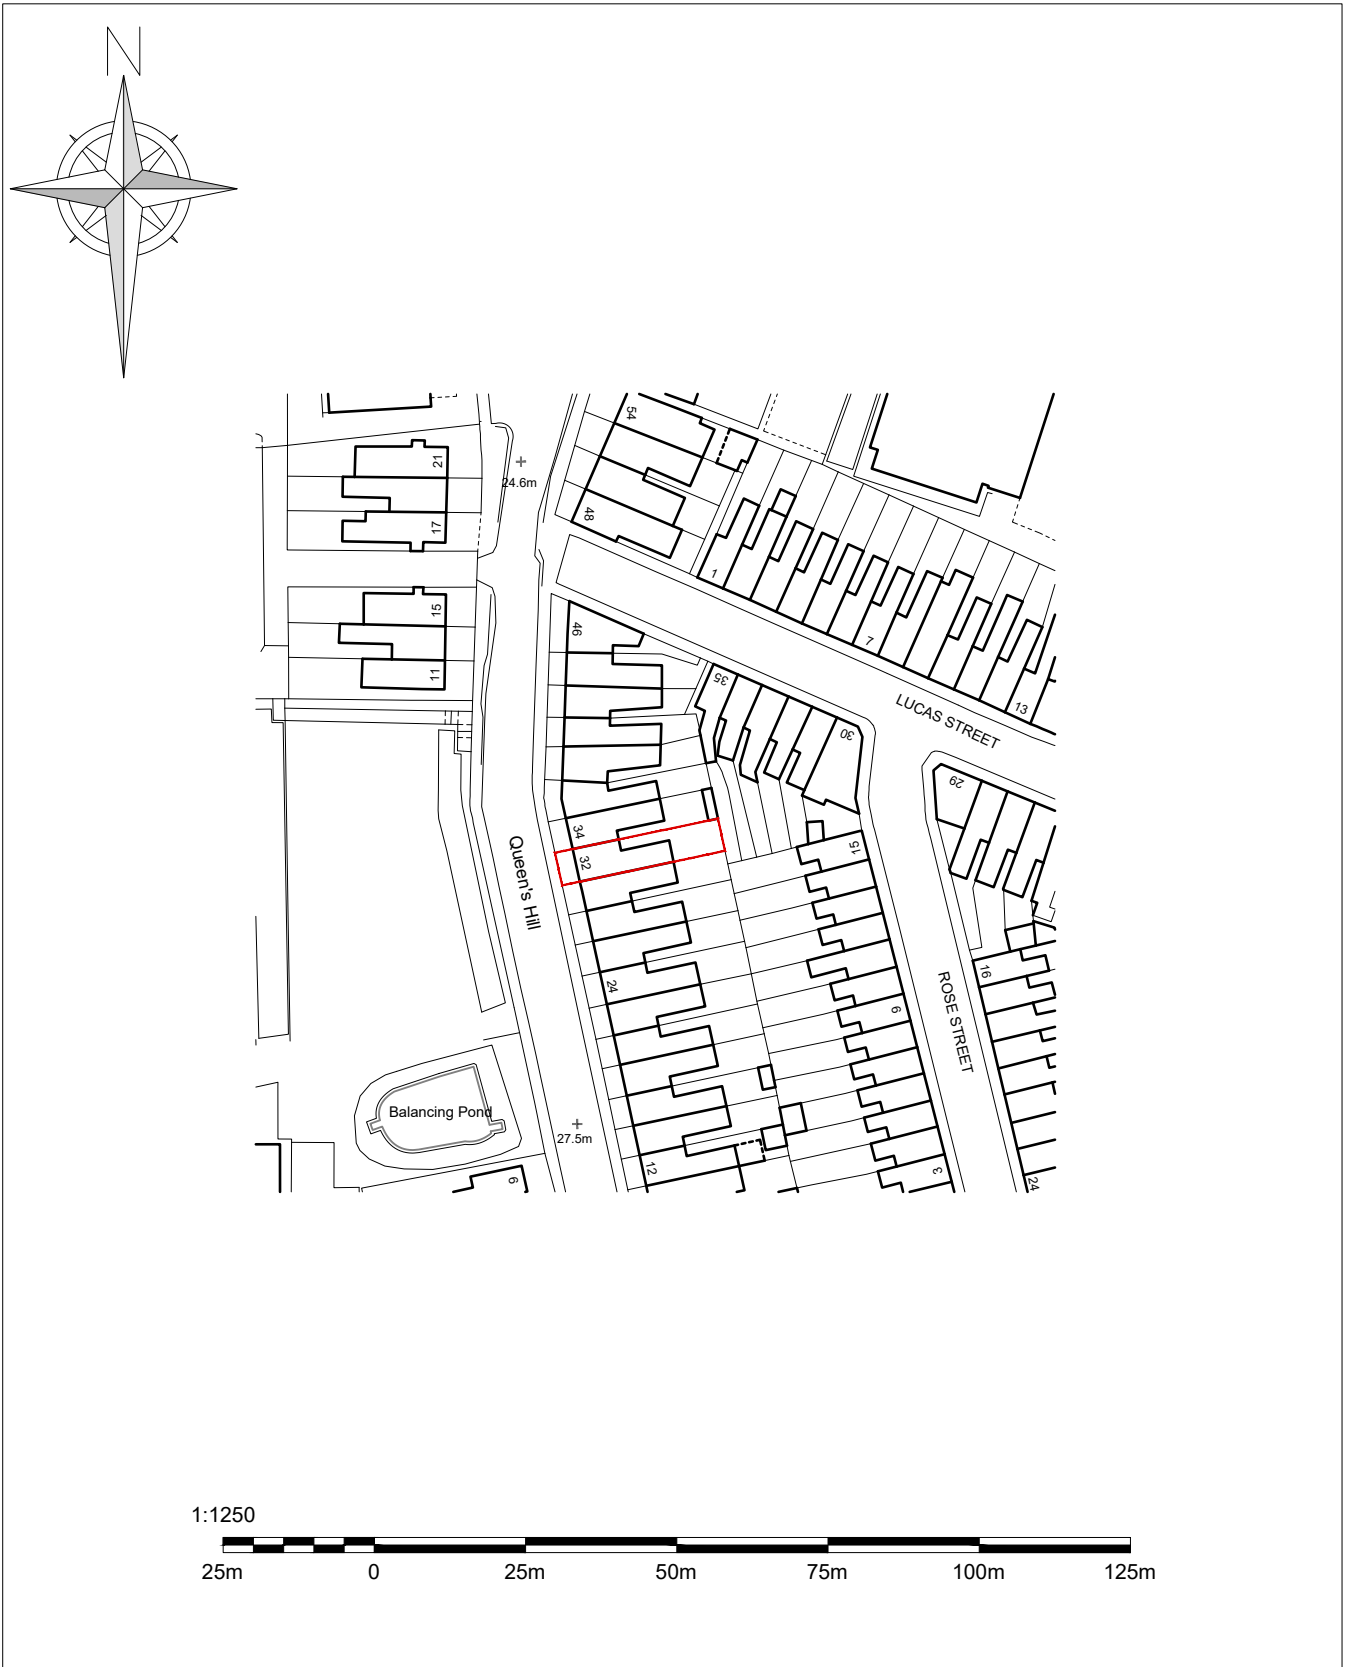

Rev: Date: Amendment:


design³⁶

0792 920 3182
arron@36design.co.uk
www.36design.co.uk


PROJECT:
**32 Queen's Hill,
Newport, NP20 5HJ**

TITLE:
Site Location Plan

SCALE:	DATE:	DRAWN BY:
1:1250	May 2026	JM
DRAWING NUMBER:	REVISION:	
4508.PL.01	A	

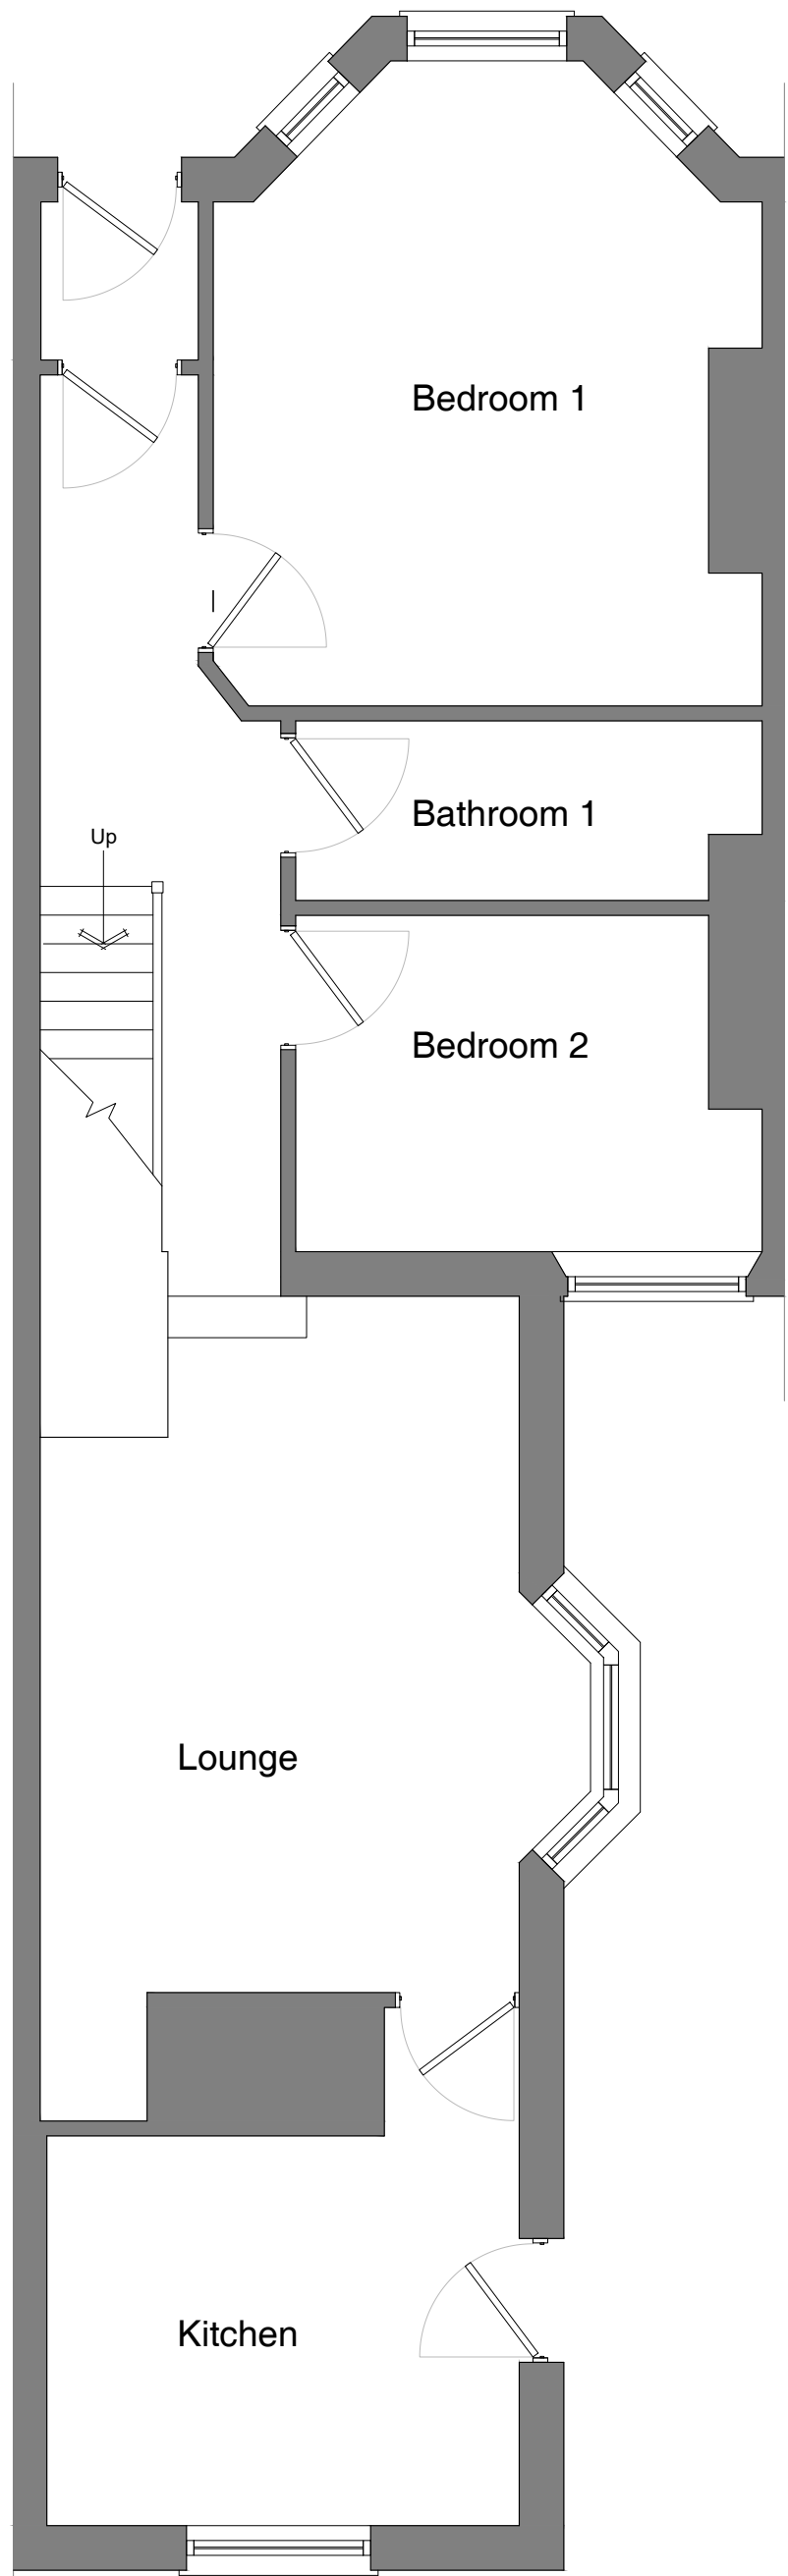

Ground Floor Plan

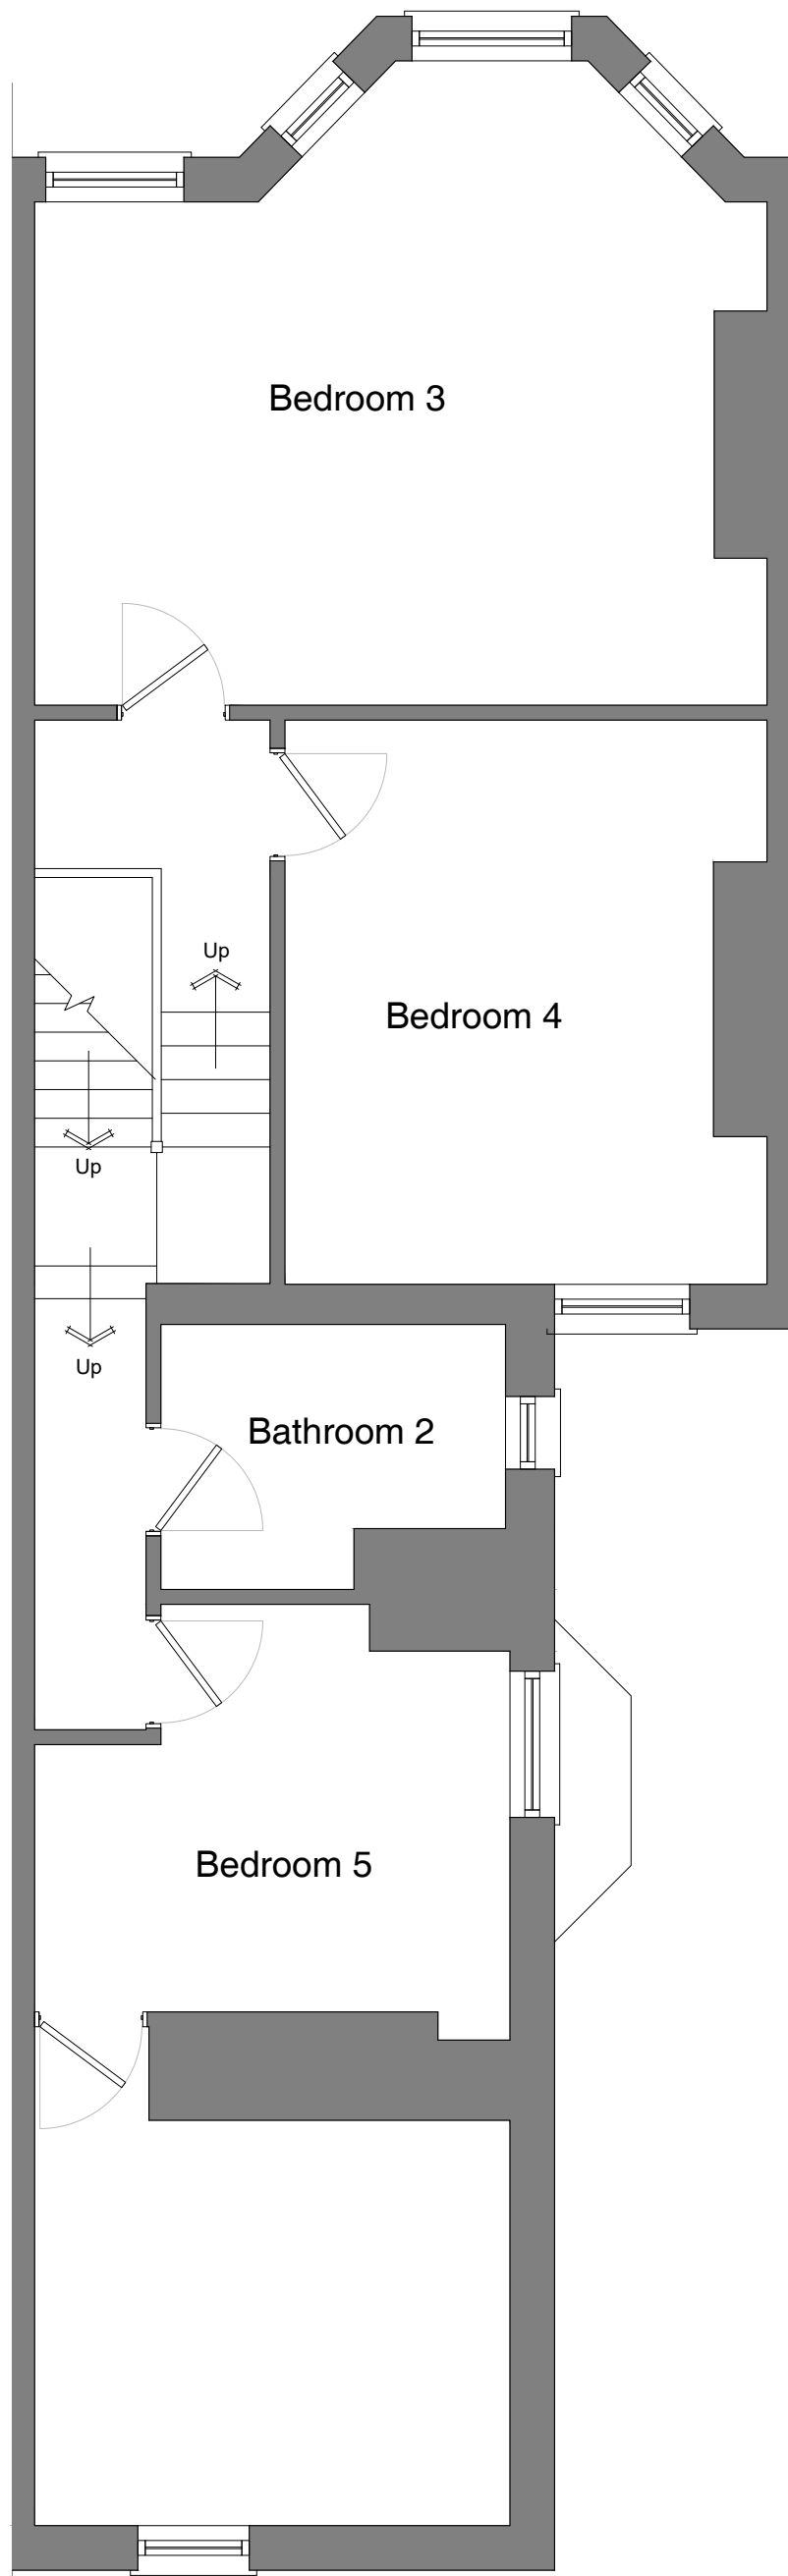

First Floor Plan

PROJECT: 32 Queen's Hill Road		
TITLE: Existing Plans		
SCALE: 1:50 @ A1	DATE: May 2026	DRAWN BY: JM
DRAWING NUMBER: 4508.PL.03		REVISION: B