



NOTES:
THIS DRAWING IS COPYRIGHT.
DO NOT SCALE FROM THIS DRAWING.
WORK TO FIGURED DIMENSIONS ONLY.
CHECK ALL DIMENSIONS ON SITE.
ANY DISCREPANCIES TO BE NOTIFIED TO THE ARCHITECT.

NOTES:
DRAWINGS HAVE BEEN PRODUCED FOR PLANNING AND BUILDING REGULATIONS PURPOSES ONLY. THE CONSTRUCTION (DESIGN AND MANAGEMENT) REGULATIONS 2015 (CDM) IS THE RESPONSIBILITY OF THE CLIENT. CONTRACTOR UNLESS OTHERWISE AGREED IN WRITING.

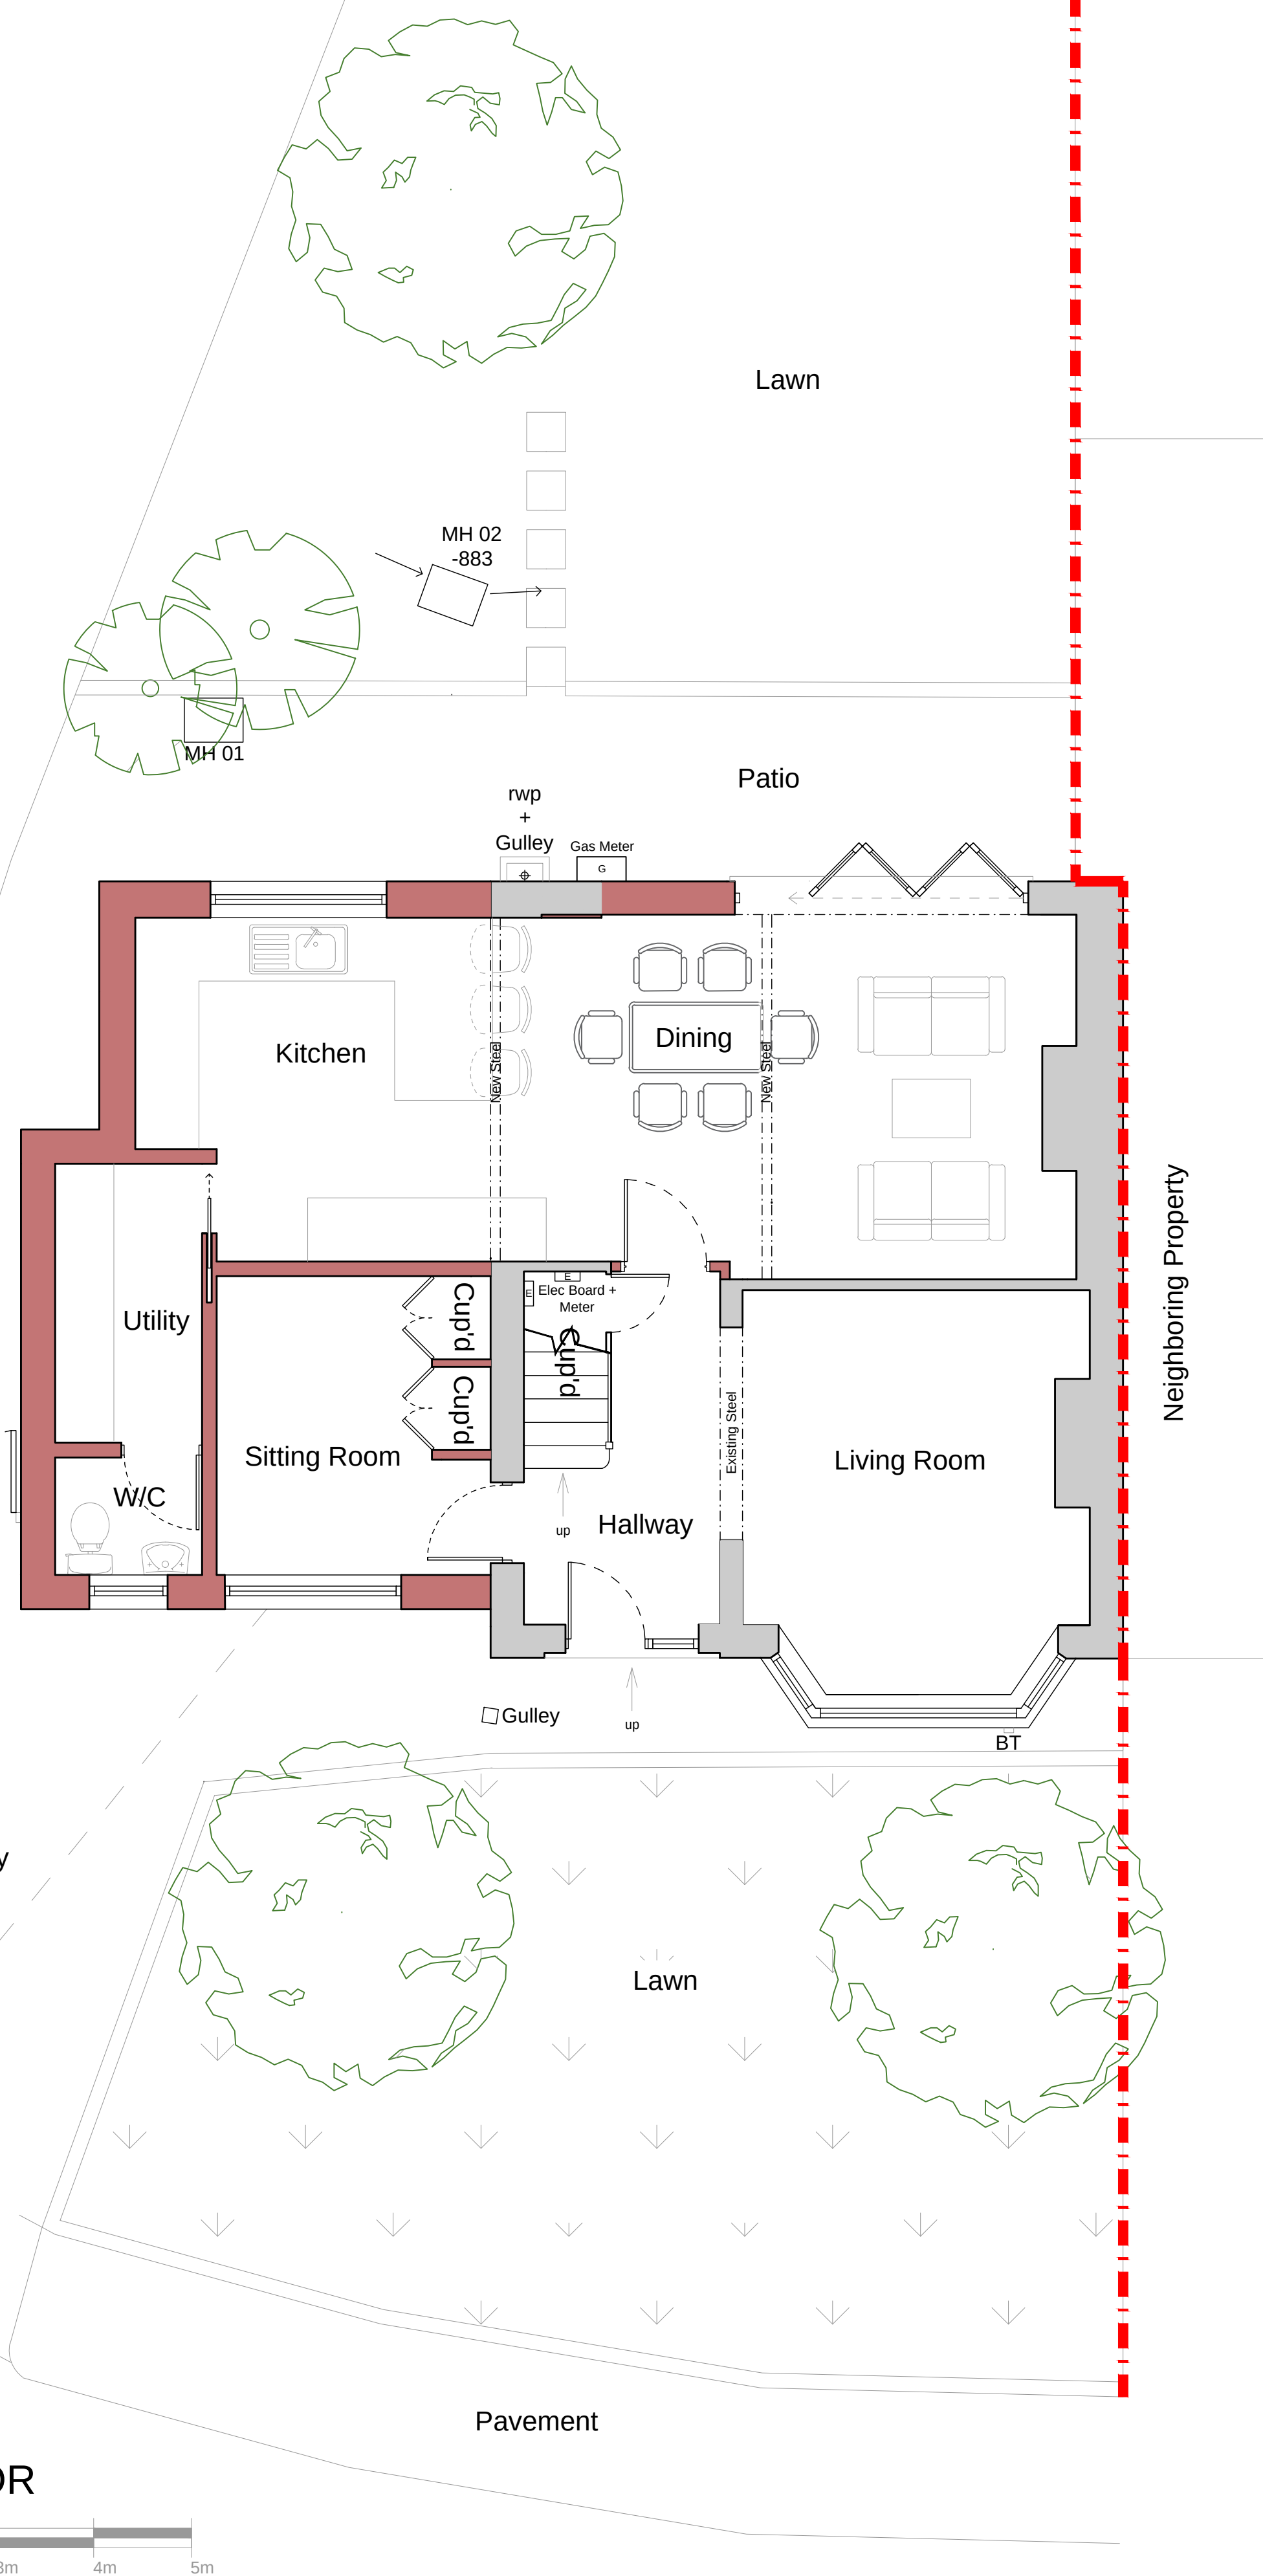


GROUND FLOOR

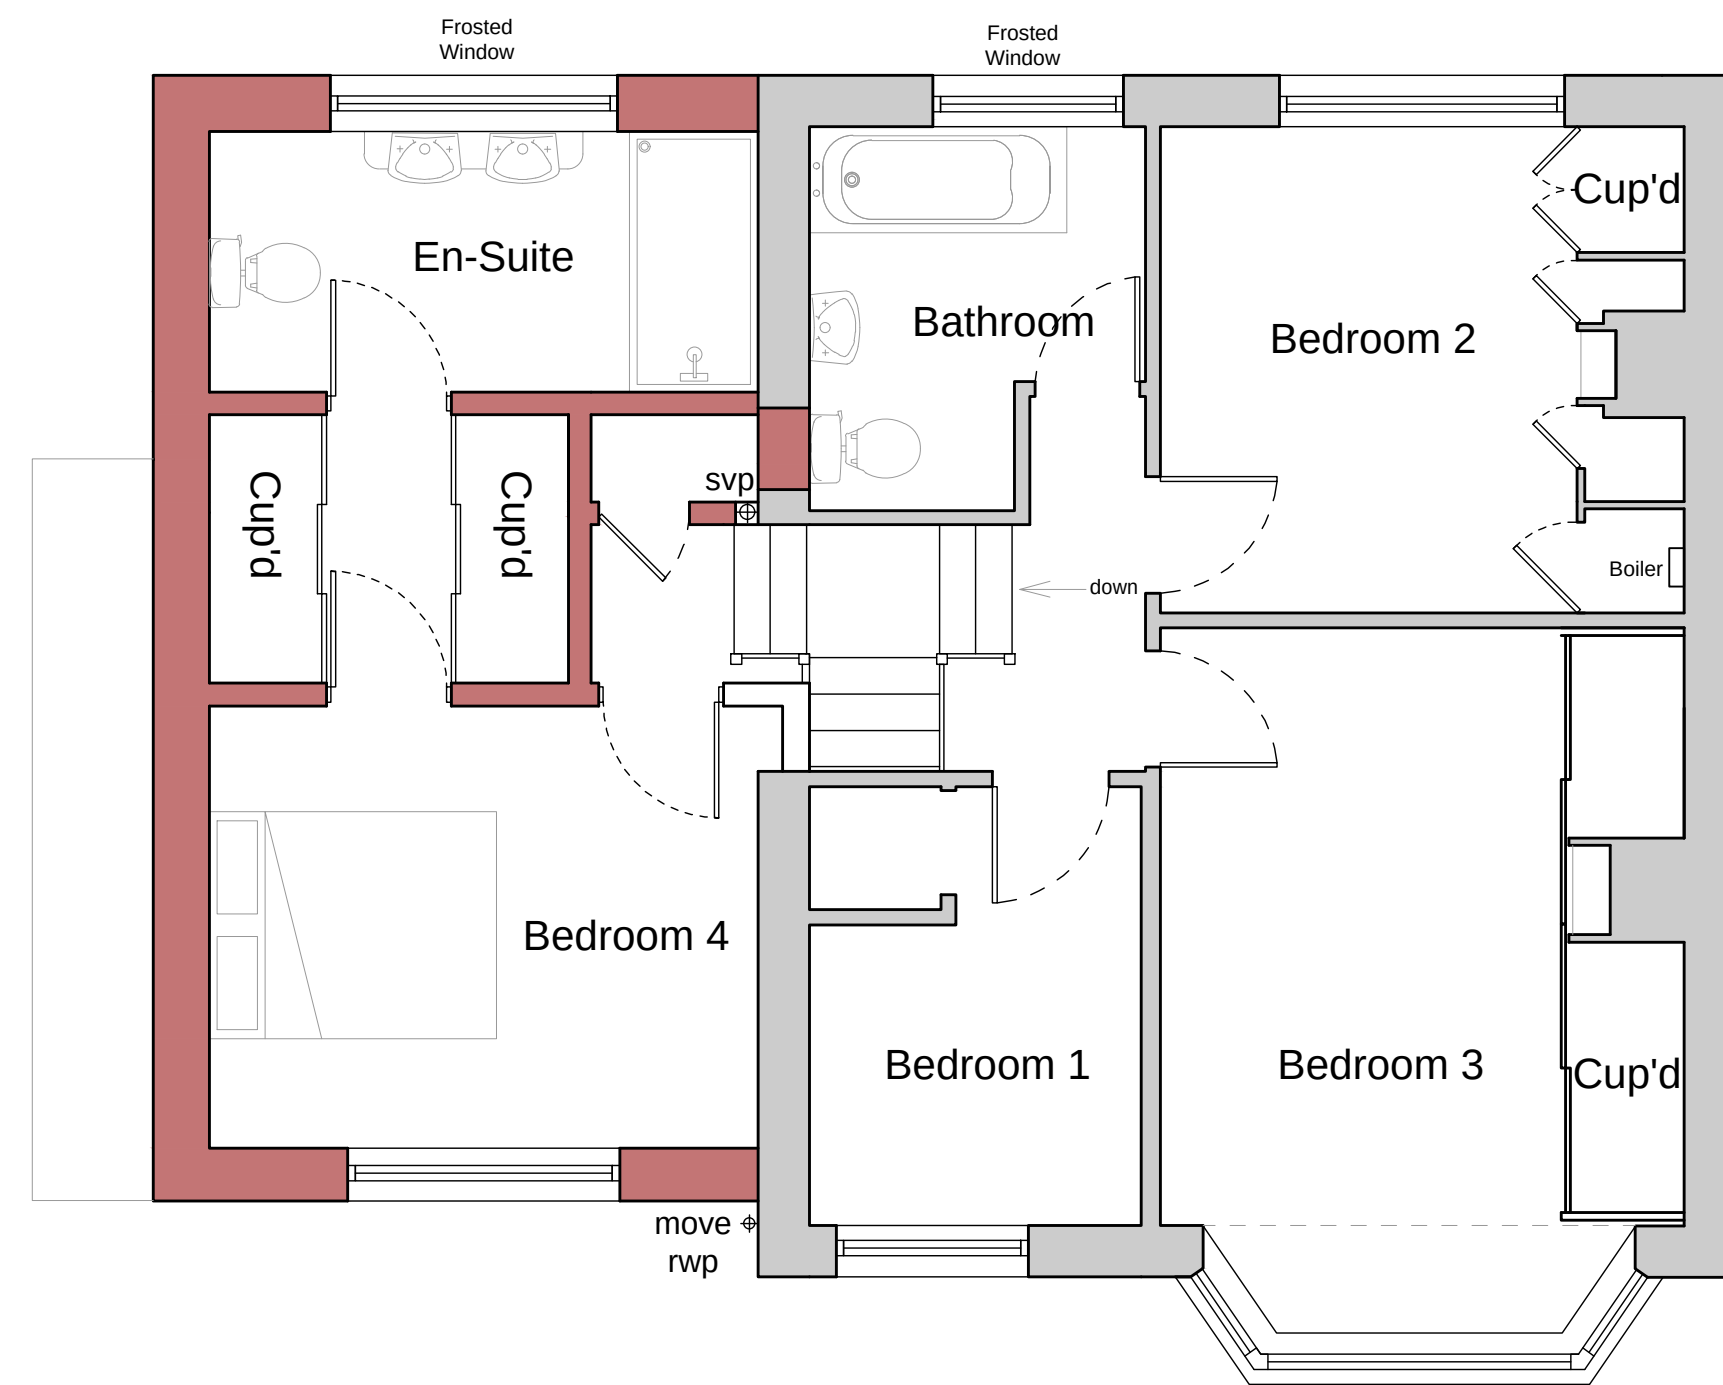


FIRST FLOOR



FRONT ELEVATION

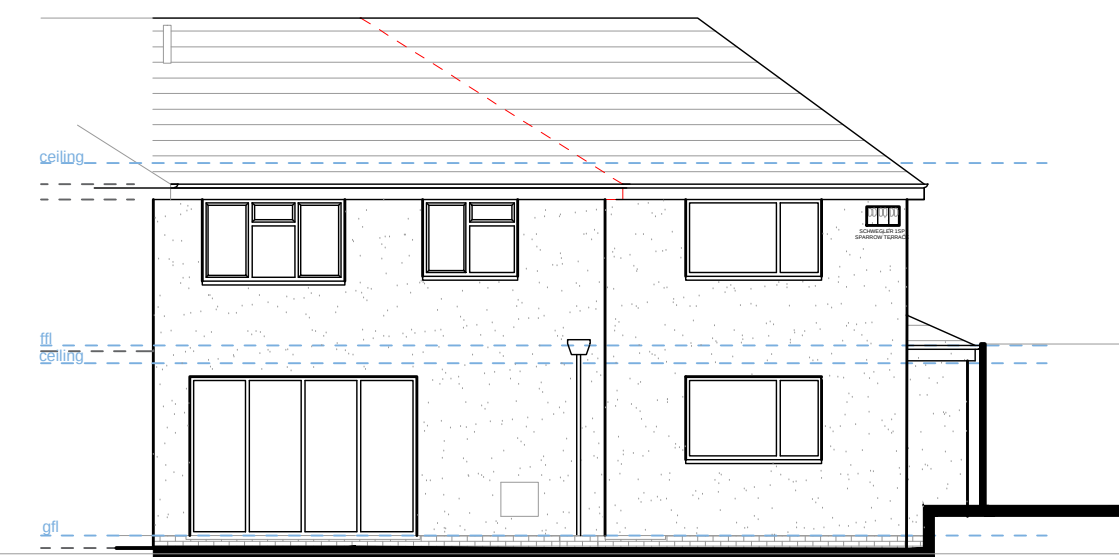

REAR ELEVATION

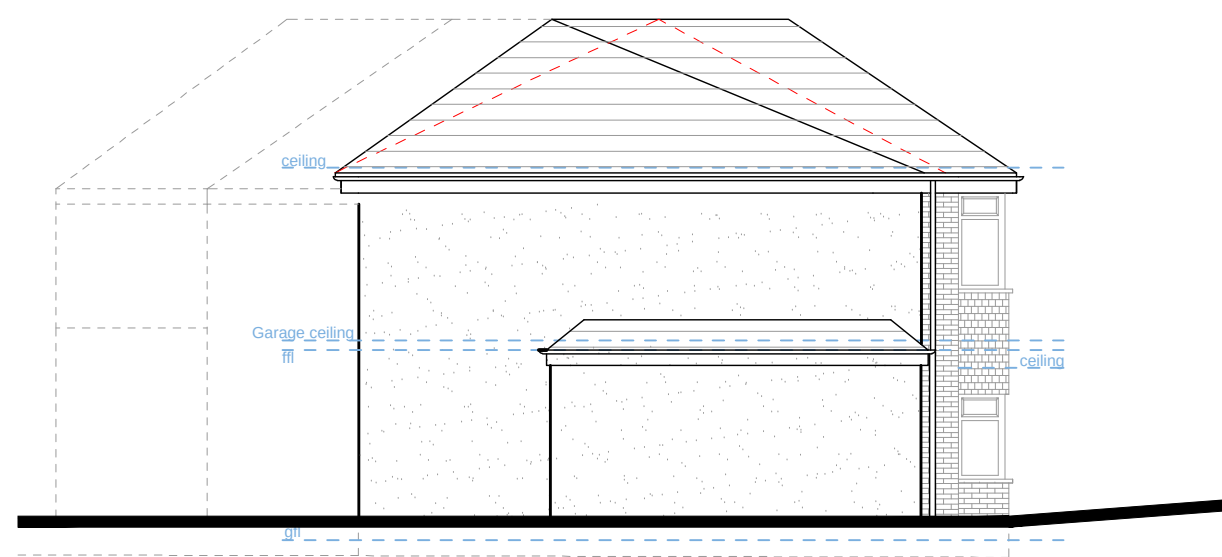

SIDE ELEVATION



- LINE TO SHOW ORIGINAL PLANNING APPLICATION (REF: 25/0786).

REVISIONS

RICHARD ANDREWS
ARCHITECTS
SUSTAINABLE MODERN CREATIVE

SUITE 2.3, THE ESTATES OFFICE, 25-26
GOLD TOPS, NEWPORT, NP20 4PG

PHONE: 01633 744144
EMAIL: admin@ra-architects.co.uk

Richard Andrews Architects Ltd.
Registered in England & Wales No 8274171.
Registered Office: Companies House, Crown Way, Cardiff, CF14 3UZ
www.ra-architects.co.uk

Job 23 Montgomery Rd
Newport
NP20 6QE

Drawing Proposed Plans & Elevations

Number R 9 5 3 - 0 5 A 1

Scale 1:50 Date 05/26 Drawn RWH Checked LS