
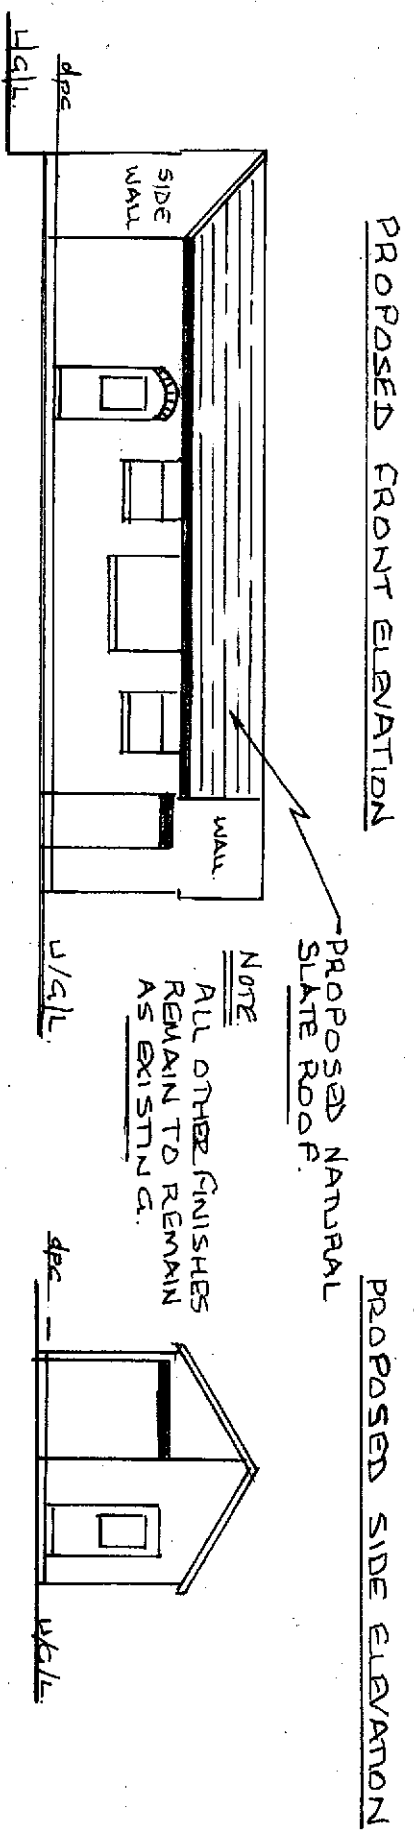


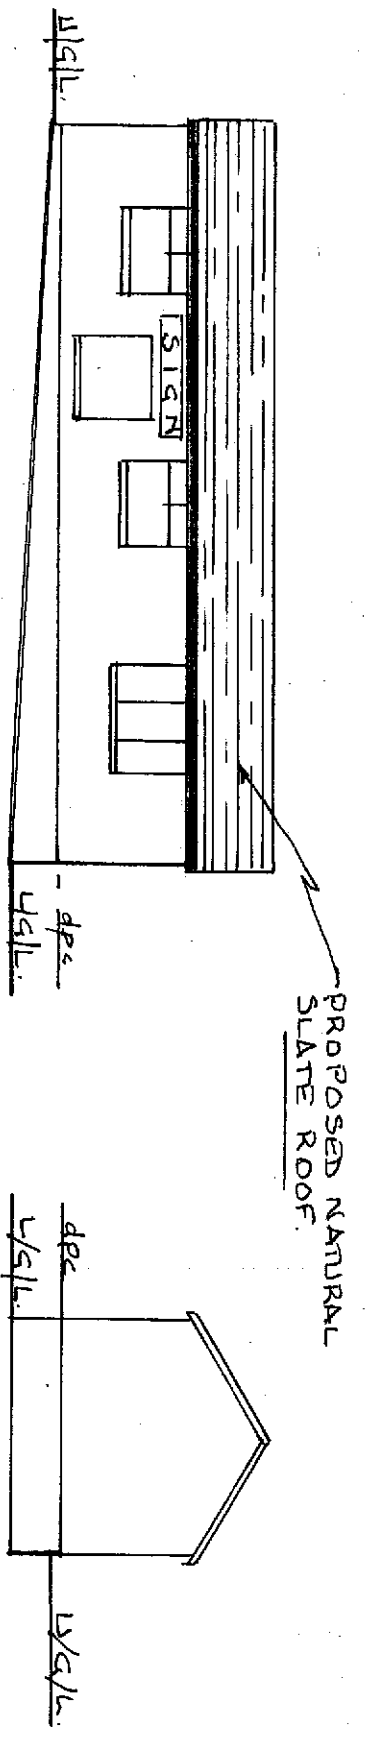

PROPOSED REAR ELEVATION

PROPOSED SIDE ELEVATION

PROPOSED ELEVATIONS FOR ROOF CHANGE AT 6A, STATION ROAD, CAERLEON, NPT.

SCALE 1:100
DRG. REF. 2

043