




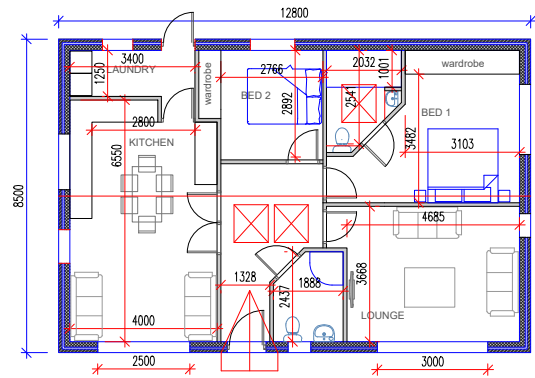


PROPOSED ANNEX GROUND FLOOR

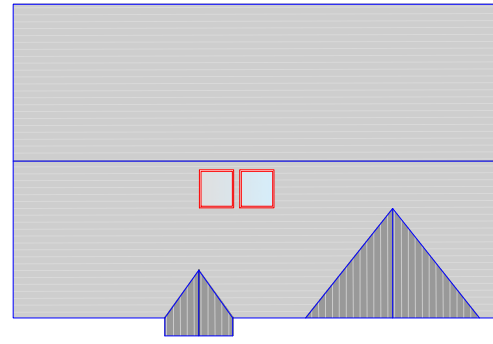


PROPOSED ANNEX ROOF LAYOUT

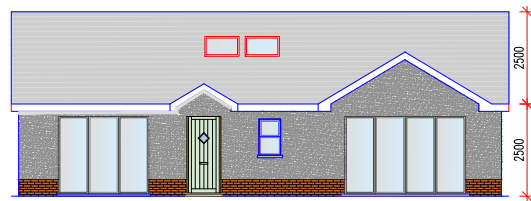


PROPOSED ANNEX FRONT ELEVATION

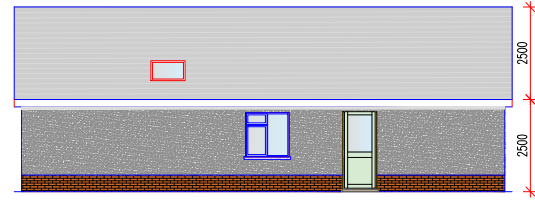

PROPOSED ANNEX REAR ELEVATION

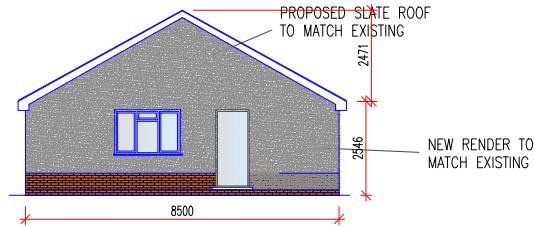


PROPOSED ANNEX SIDE ELEVATION

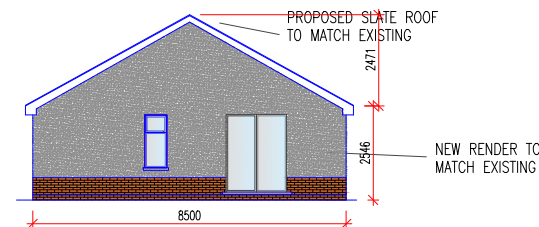


PROPOSED ANNEX SIDE ELEVATION


PROPOSED ANNEX

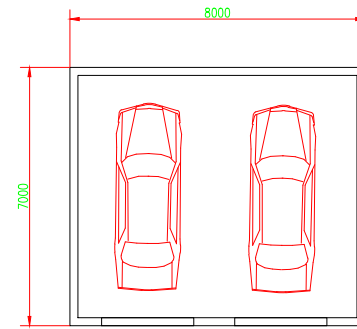


PROPOSED GARAGE PLAN

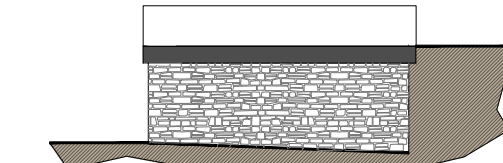


PROPOSED GARAGE NORTHEAST SIDE ELEVATION

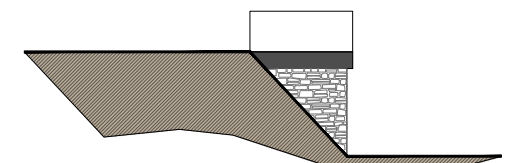


PROPOSED GARAGE NORTHEAST SIDE ELEVATION

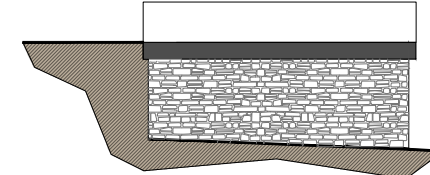

PROPOSED GARAGE NORTHWEST ELEVATION

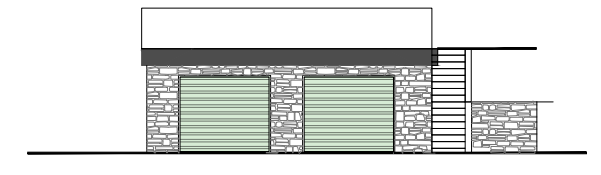

PROPOSED GARAGE SOUTHWEST FRONT ELEVATION

 

PROPOSED NEW GARAGE

Rev No	Date	Revision

This drawing is copyright.
All dimensions to be checked prior to construction or manufacture. Any discrepancy to be reported to the Engineers immediately.
Do not scale this drawing, work to figured dimensions only.

DRAWING ISSUE STATUS ☐ :- DESIGN DEVELOPMENT PRIOR TO TENDER ISSUE ☐ :- TENDER ISSUE ☐ :- DESIGN DEVELOPMENT PRIOR TO CONSTRUCTION ISSUE ☐ ☐ :- CONSTRUCTION ISSUE ☐ :- AS BUILT DRAWING	PROJECT : REDEVELOPMENT AT ROBINWOOD, BELMONT HILL.				 AMMRO CONSULTING LIMITED Civil & Structural Engineers No.5 Goldtops, Newport, NP20 4PG. Tel. 01633 255140 Email: mail@ammro.co.uk
	TITLE : PROPOSED ANNEX AND GARAGE DETAILS				
	DATE :JUL 2025 SCALE : 1:200 @ A3	DRAWN :HZ CHECKED :LT	PROJECT No. : 26.2026	DRG. No. : 05	