



HERRICK DESIGN CO.
ARCHITECTURAL SERVICES

Project Title:

Householder Planning for
Single-Storey Rear Extension

Client:

Mr P. Charrett

Address:

Walnut House, South Row, Redwick,
Newport, NP26 3EA

Revisions:
Ref: Date: Revision:
- - -

Drawing Status:

FOR PLANNING

NOTES:

This drawing is copyright of Herrick Design and must not be reproduced in whole or in part without written permission.

The contractor is to check and verify all building and site dimensions, levels, services and sewer invert levels at connection points before work commences.


Use only figured dimensions and any discrepancies to be reported immediately to the author.

This drawing is to be read in conjunction with and checked against any structural or other specialist drawings.

The contractor is to comply in all respects to the current Building Regulations, relevant British Standards and Codes of Practice whether specifically stated on this drawing or not.

Use of this drawing does not absolve the client from their responsibility under the Health and Safety: Construction (Design and Management) regulations 2015.

Scale Bars:

 

Proposed GIA = 198.5m²
Proposed Vol. = 777.55m³

Scales: As Stated
Date: Oct 2025
Drawing No:


Drawn By: AJ
Rev: -

CPL/100 - Combined Proposed



PROPOSED SIDE ELEVATION - EAST
Scale @ 1:100


PROPOSED FRONT ELEVATION - NORTH
Scale @ 1:100

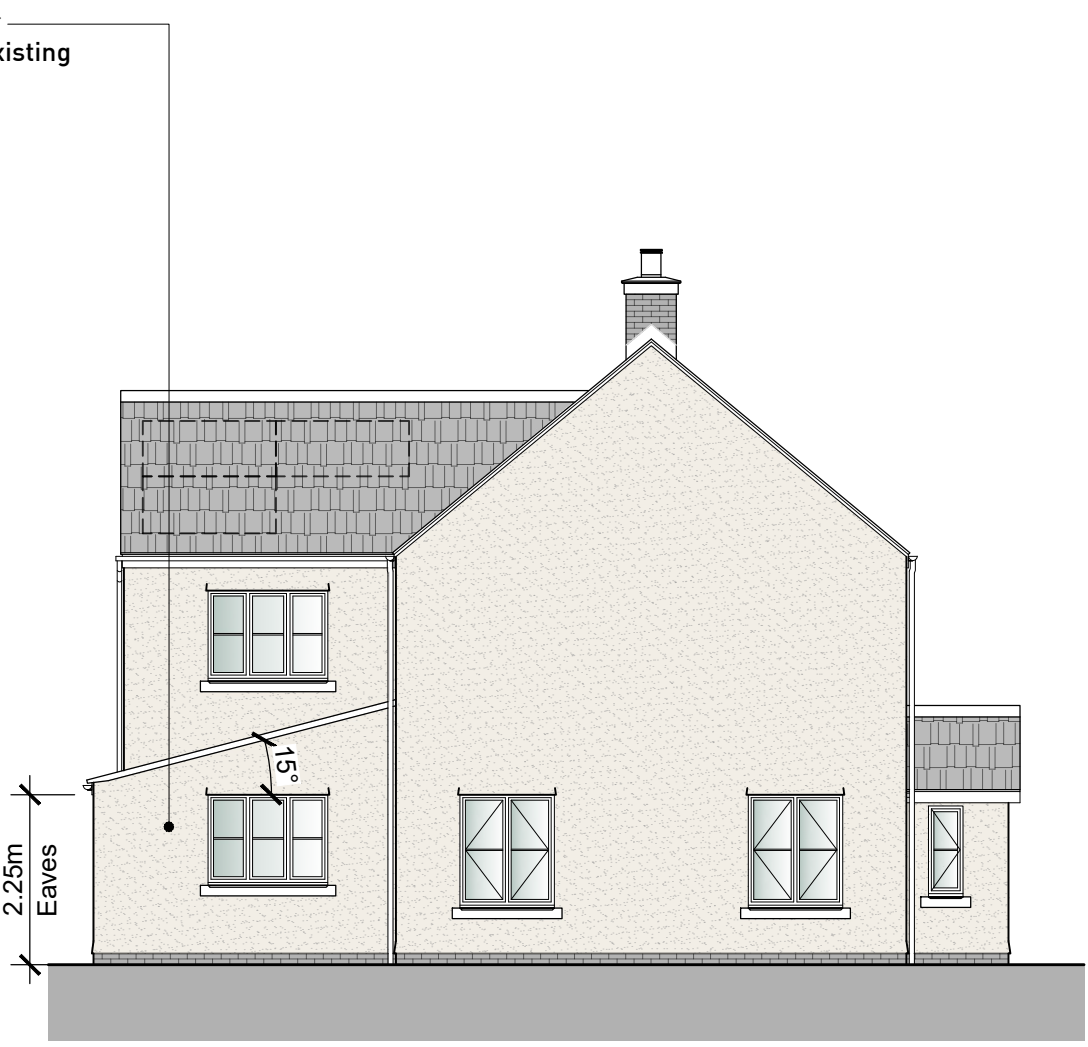

PROPOSED SIDE ELEVATION - WEST
Scale @ 1:100



PROPOSED REAR ELEVATION - SOUTH
Scale @ 1:100

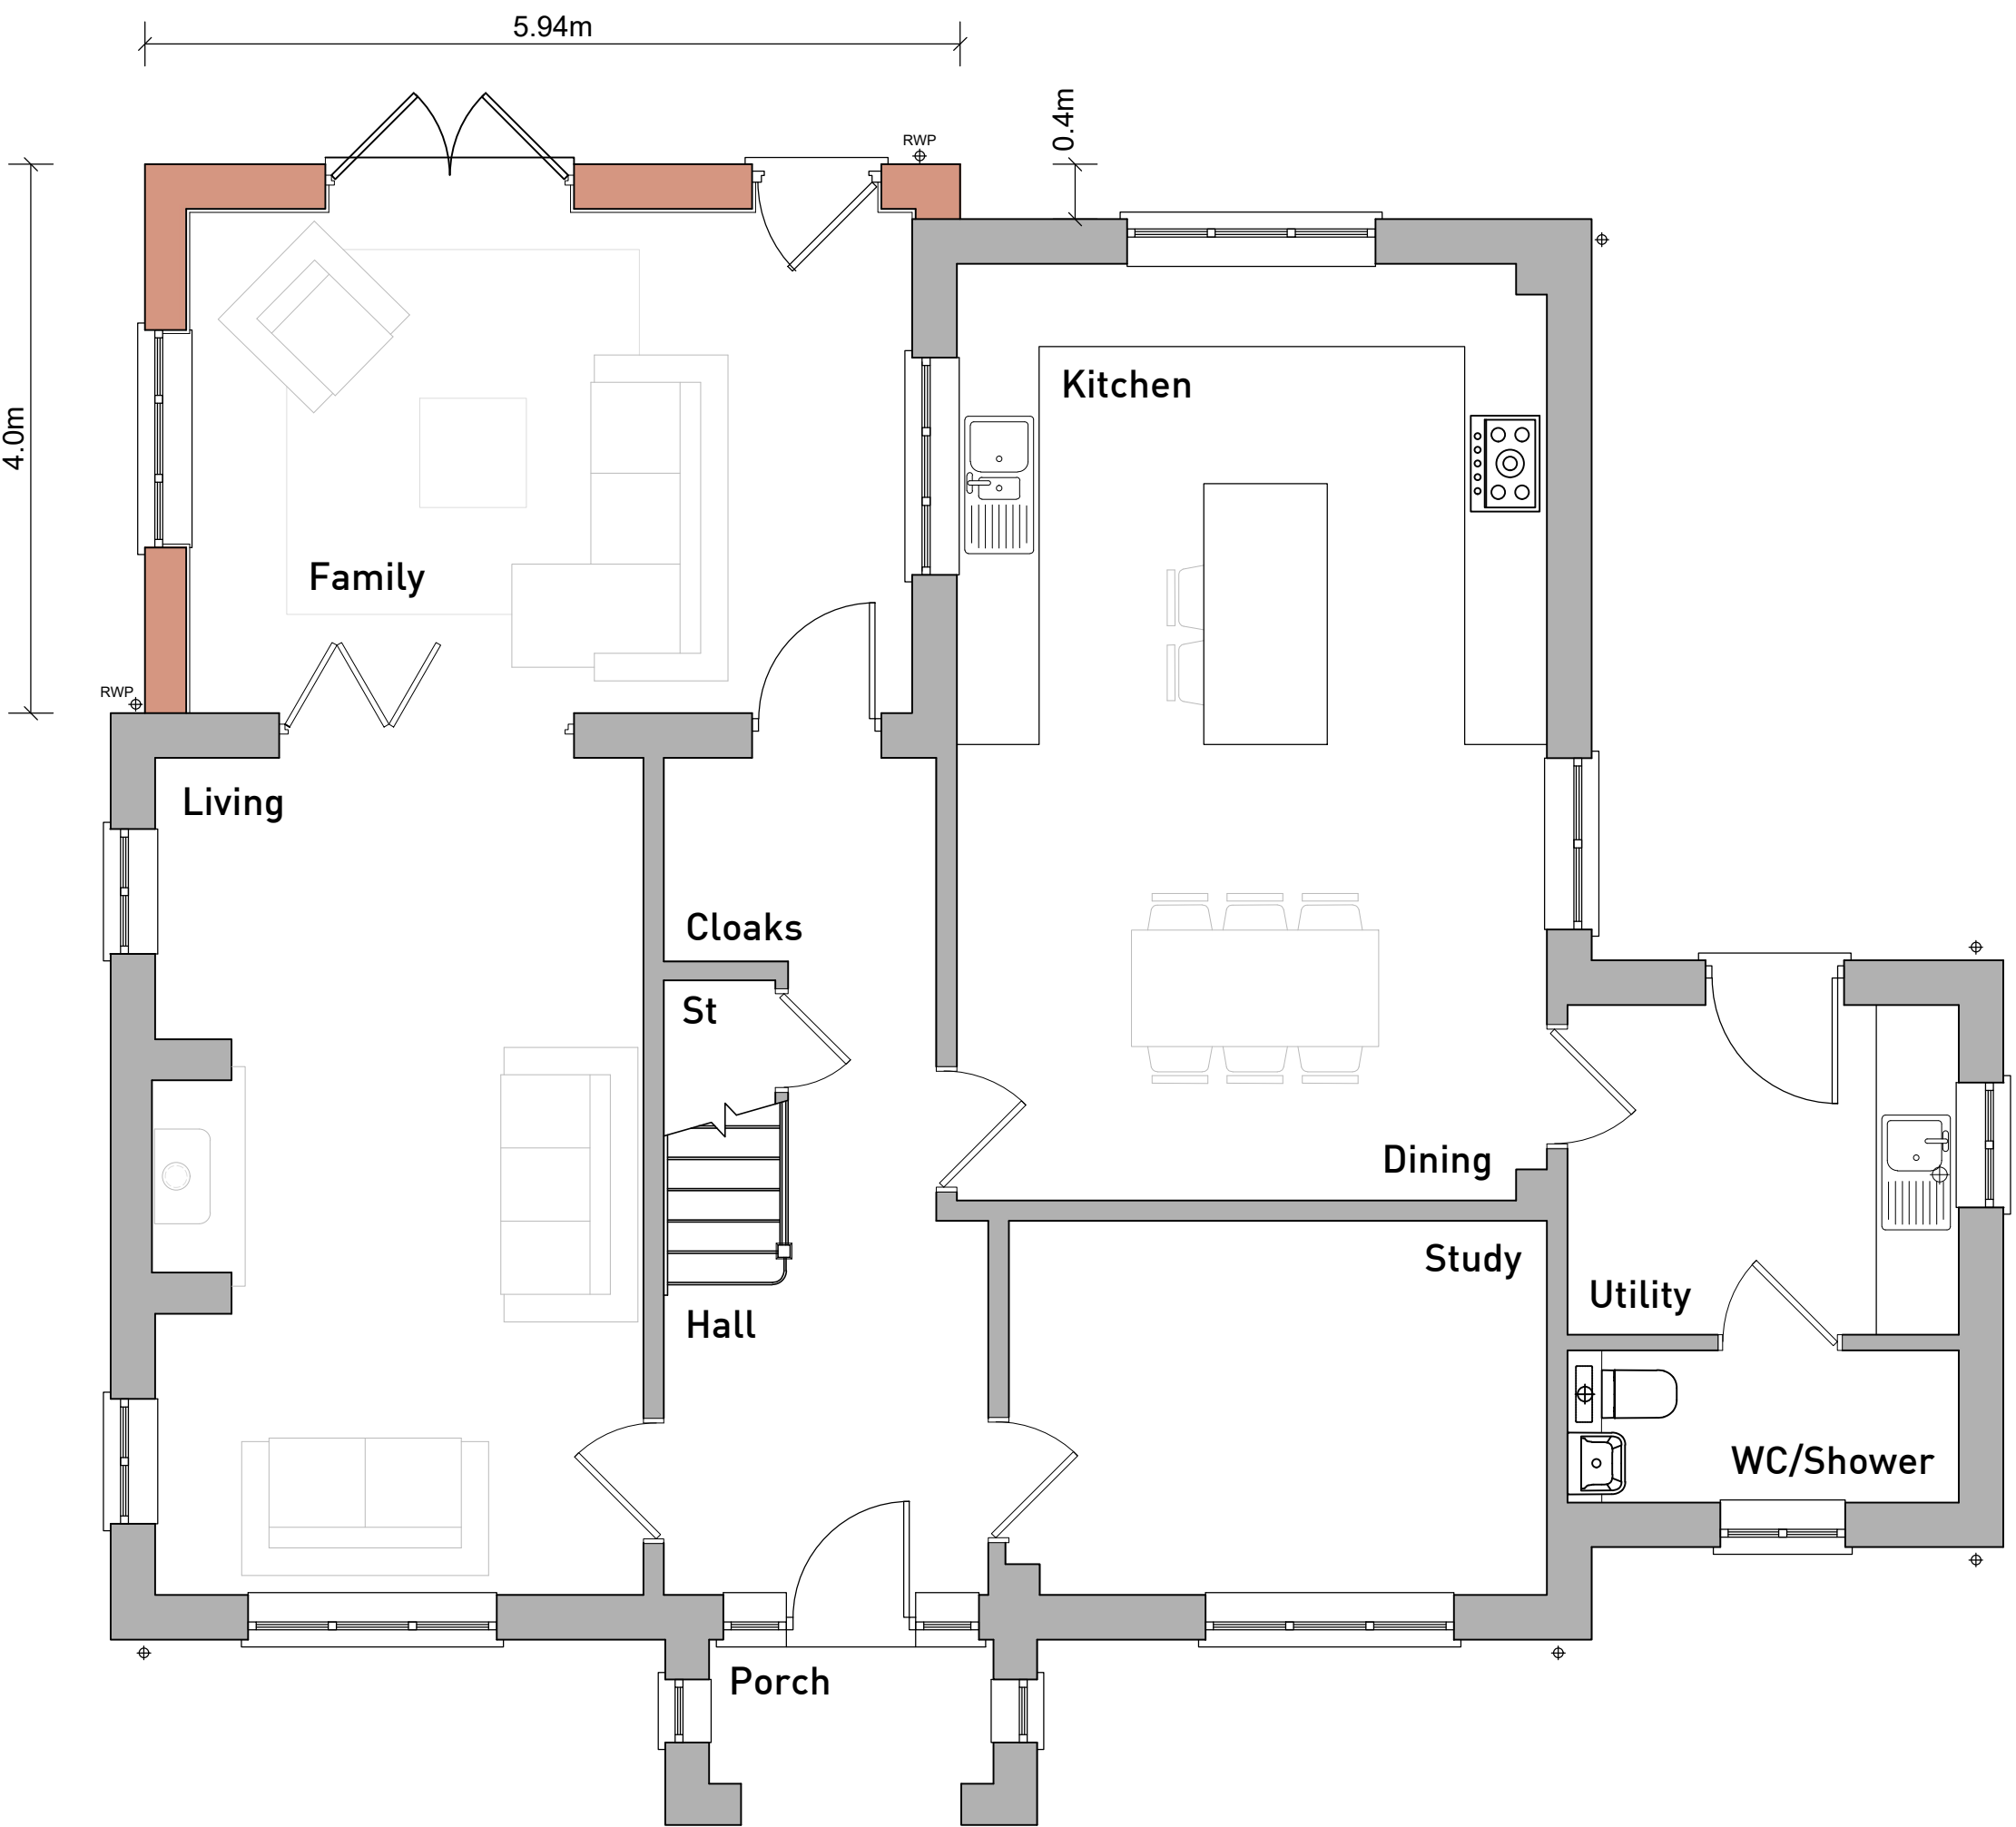

PROPOSED GROUND FLOOR PLAN
Scale @ 1:50



PROPOSED SITE BLOCK PLAN
Scale @ 1:200