

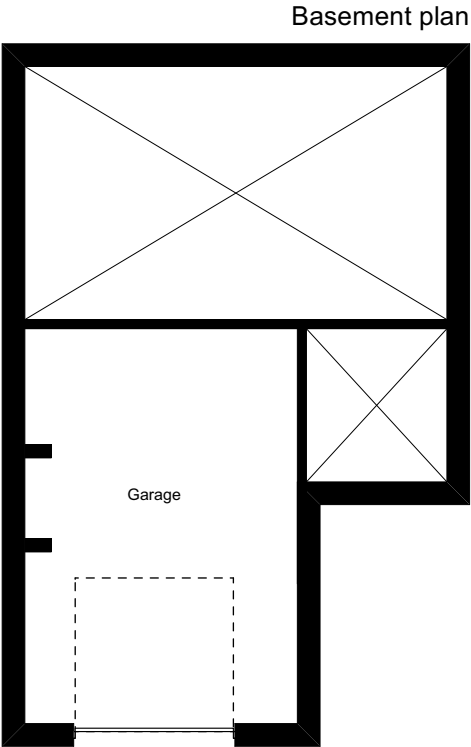
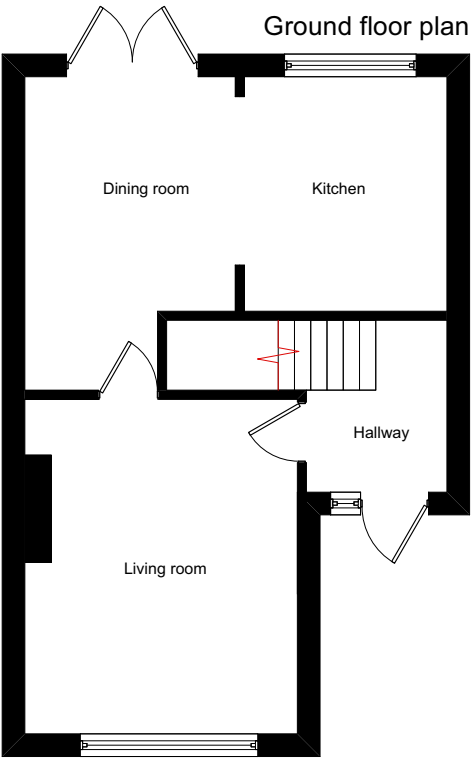
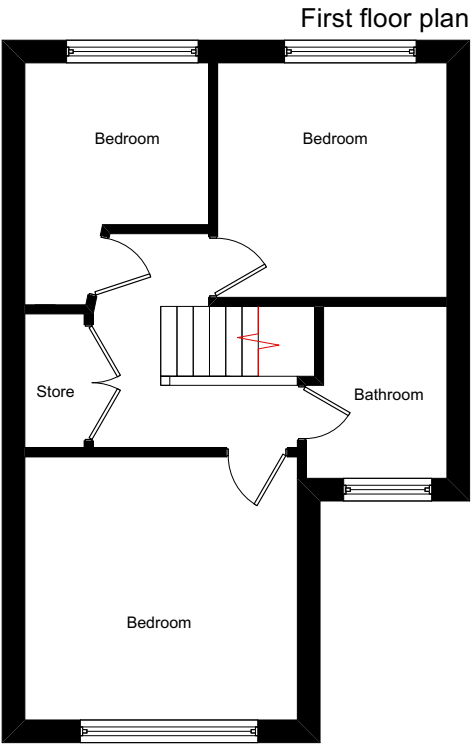


FLOOR PLANS - 1:100

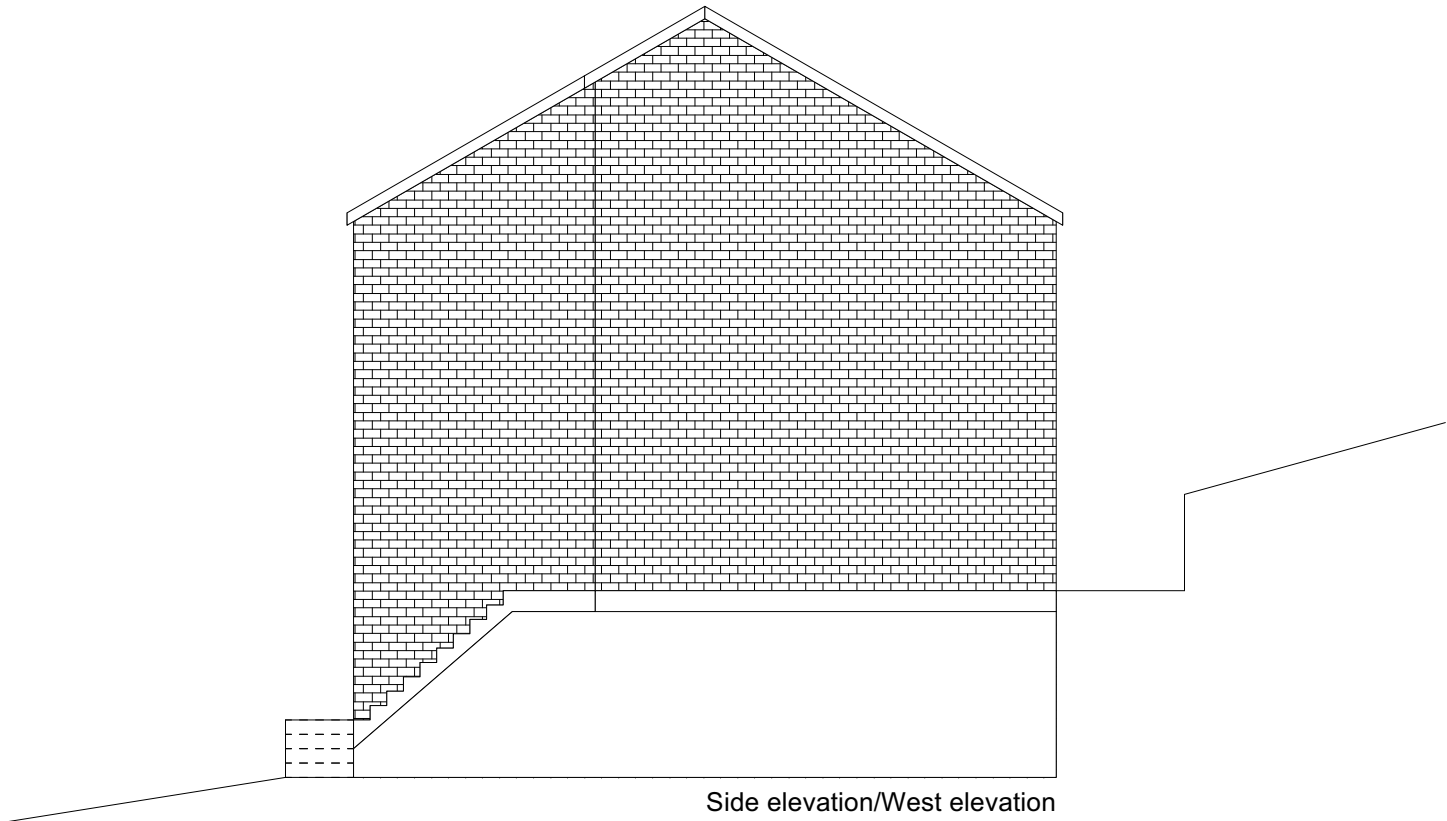

ELEVATIONS - 1:100

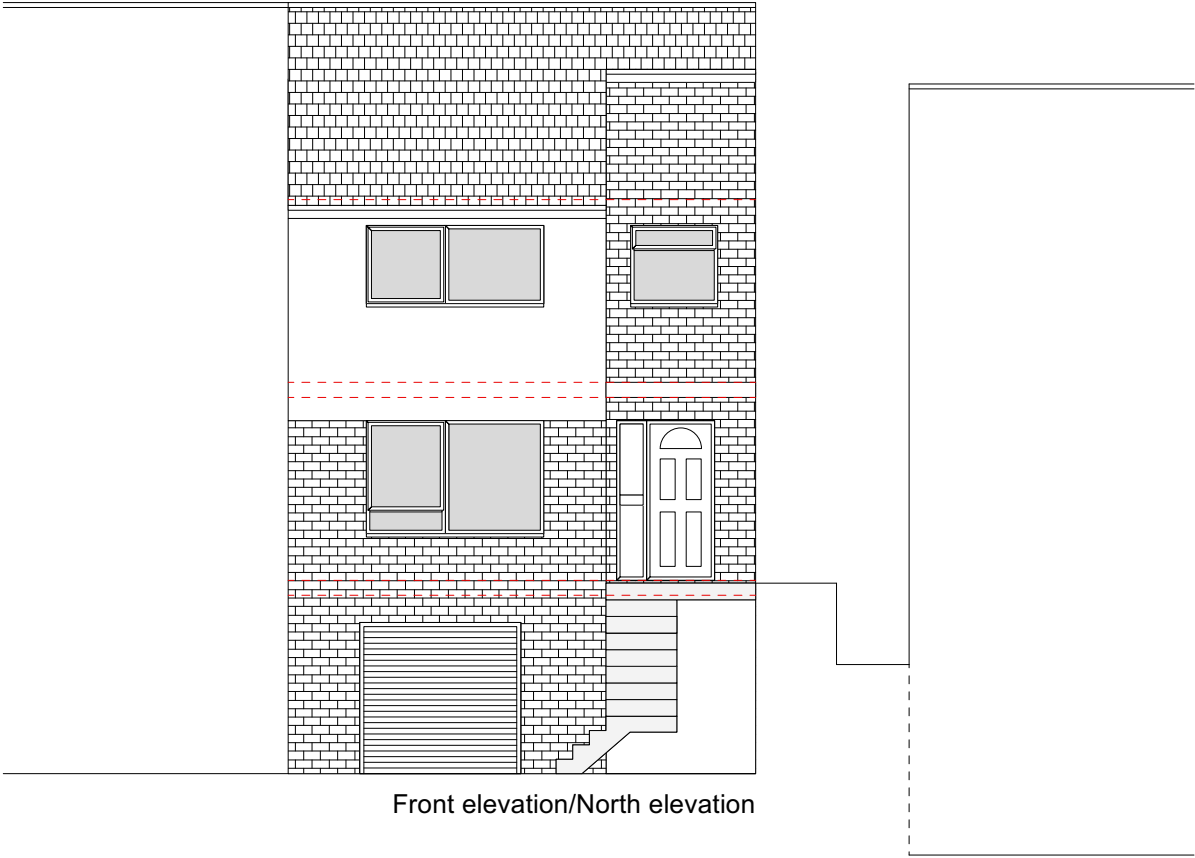

Note on elevations:
Rear (South) and side (East) are not effected with the works and will remain as existing. Therefore not shown.



Skerryvore Designs Ltd
skerryvoredesigns.co.uk

Phone **01633 897922**
Mobile **07816 934352**
contact@skerryvoredesigns.co.uk

JOB

TITLE 59 Laurel Road
NP10 8PS

DRAWING

TITLE Planning:
Plans & Elevations
Existing

DRAWING No. SD1048-01

SCALE 1:100 @ A3

DATE Feb 2025