




EXISTING FRONT ELEVATION
1:100 @ A3

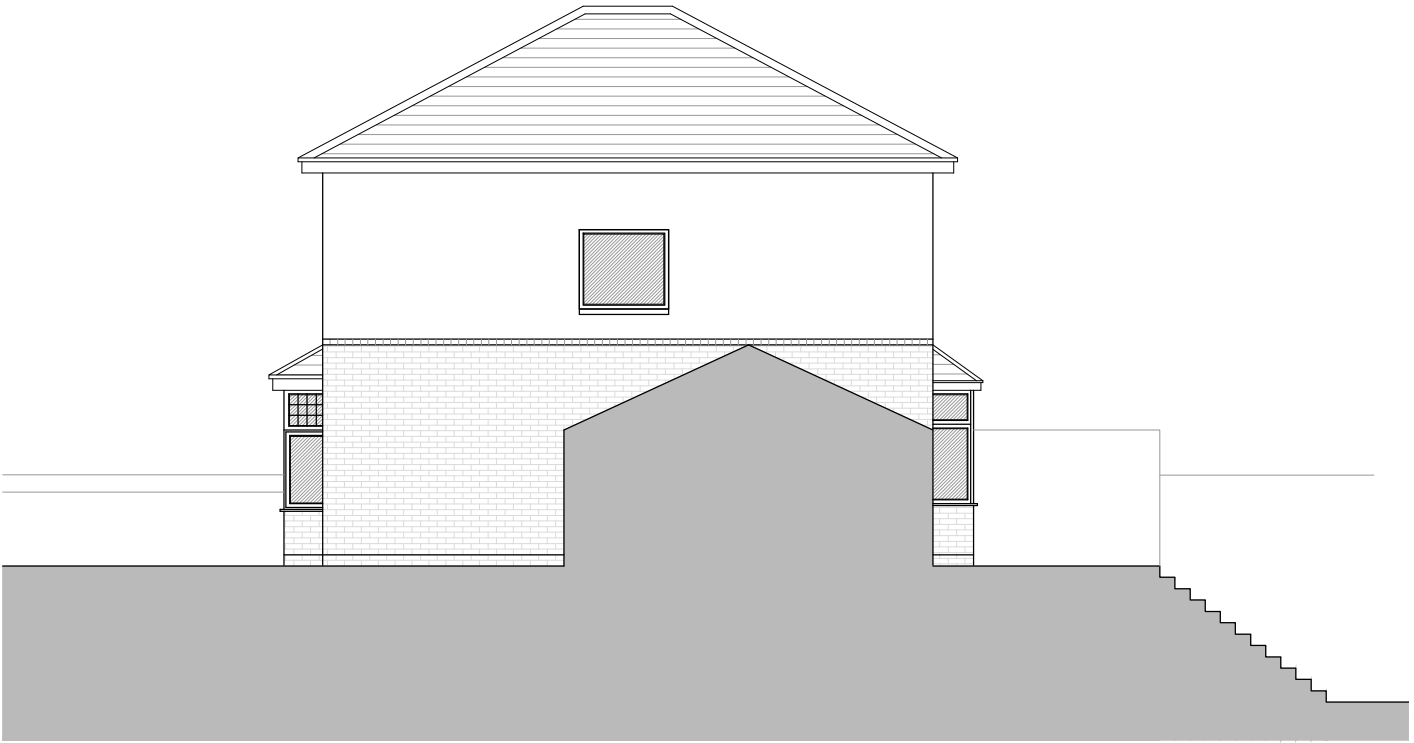

EXISTING SIDE ELEVATION
1:100 @ A3



EXISTING REAR ELEVATION
1:100 @ A3



EXISTING SIDE ELEVATION
1:100 @ A3

Notes:

1. THE COPYRIGHT OF THIS DRAWING BELONGS TO CMB DESIGN AND BUILD LTD. IT SHOULD NOT BE REPRODUCED OR DISCLOSED TO THIRD PARTIES WITHOUT PERMISSION OF CMB DESIGN AND BUILD LTD.
2. DO NOT SCALE THIS DRAWING
3. MEASUREMENTS IN MM UNLESS STATED. ANY DISCREPANCIES TO BE BROUGHT TO ATTENTION OF CMB DESIGN AND BUILD IMMEDIATELY.

REV:	DESCRIPTION:	BY:	DATE:
STATUS:		PLANNING SUBMISSION	



CLIENT:	MR C DEAKIN		
	54 ALLT-YR-YN ROAD		
AGENT:	NEWPORT		
	NP20 5EB		
AGENT:	CMB DESIGN & BUILD		
	info@cmbdesignandbuild.co.uk		
AGENT:	www.cmbdesignandbuild.co.uk		
	07512 520 833		

SITE:		54 ALLT YR YN ROAD	
TITLE:		NEWPORT	
TITLE:		EXISTING ELEVATIONS	
SCALE AT A3:	DATE:	DRAWN:	CHECKED:
1:100 @ A3	NOV 25'	CMB	CMB
PROJECT NO:	DRAWING NO:	REVISION:	
25_0472	PL02	*	