

BLOCK A - 10 units

Bin Store Provision
2 x 660 litre card/paper/
cans/plastics
1 x 360 litre glass
1 x 240 litre food
1 x 1100 litre general waste

[distance to back of pavement is
4.5m]

BLOCK B - 15 units

Bin Store Provision
2 x 1100 litre card/paper/
cans/plastics
1 x 360 litre glass
1 x 240 litre food
1 x 1100 litre general waste
1 x 660 litre general waste


[distance to back of pavement is
4.5m]

BLOCK C - 18 units

Bin Store Provision
2 x 1100 litre card/paper/
cans/plastics
1 x 360 litre glass
1 x 240 litre food
2 x 1100 litre general waste

[distance to back of pavement is
7.4m]

Bin stores to be fitted
with a digi-lock and code
provided to the refuse
department for collection

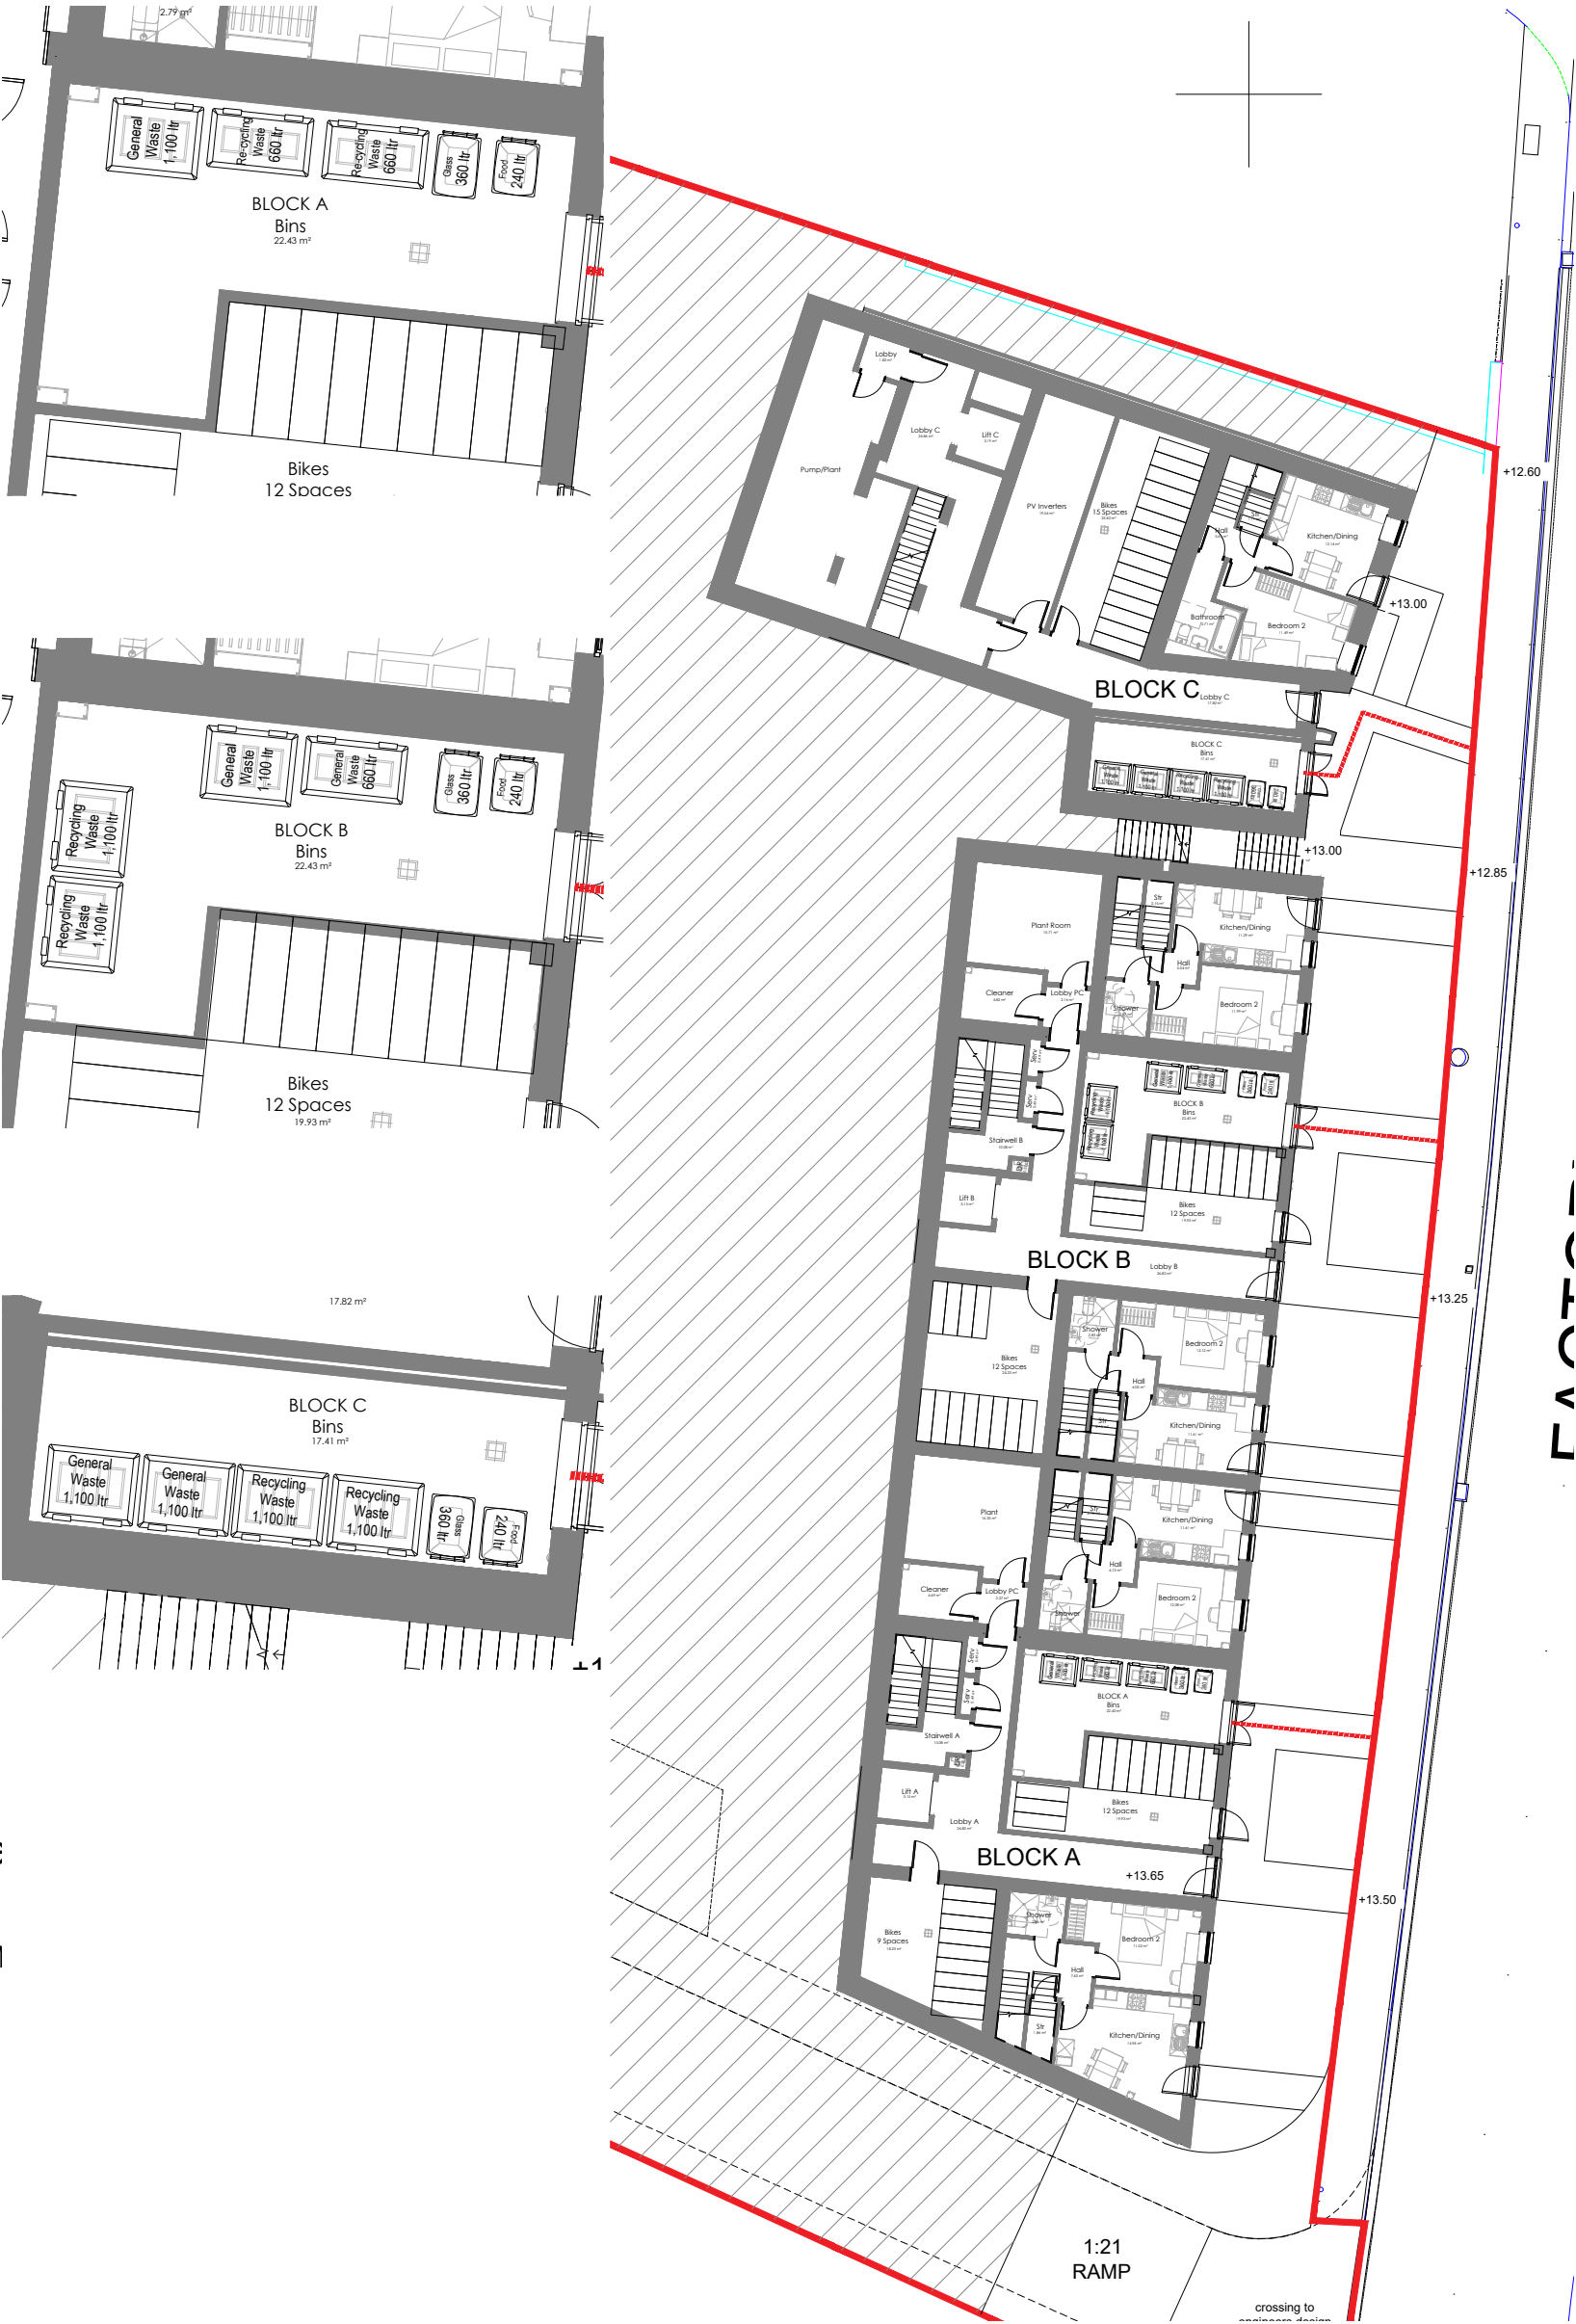

Notes:
* Do not scale from drawing
* Not for Construction
* Notional Sketch Only

REV.	DESCRIPTION	DATE
1	CLIENT	
2	Castell Group	
3	JOB TITLE	
4	Factory Road, Newport	
5	DRAWING TITLE	
6	Lower Ground Floor Plan	
7	Refuse Strategy	
8	SCALE @ A3	DATE
9	1:250	July '25
10	DRAWN BY	PC
11	JOB NO.	REVISION
12	2262	RS-01
13		A



10 Gold Tops
Newport
NP20 4PH
t. 01633 844970
e. info@hammond-ltd.co.uk

www.hammond-ltd.co.uk

© Hammond Architectural Limited 2025
Figured dimensions must be taken in preference to scaled dimensions and any
discrepancies are to be referred to Hammond Architectural Ltd. Contractors,
subcontractors and suppliers must verify all dimensions on site before
commencing any work or making any workshop drawings.

