

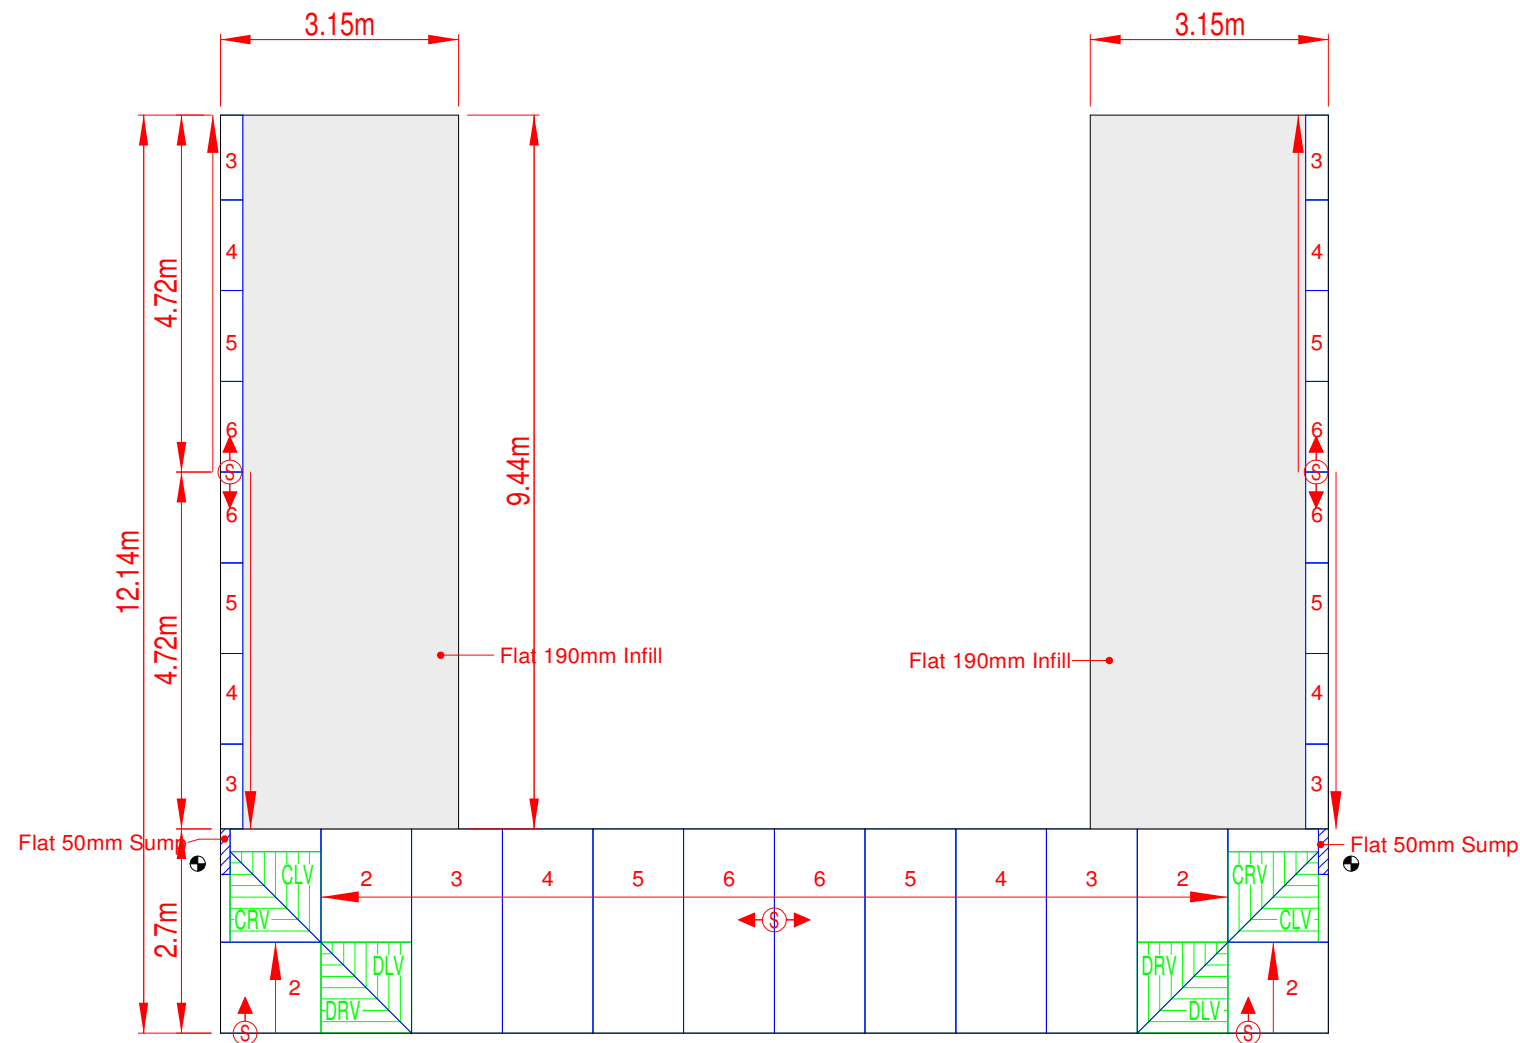


Site plan:

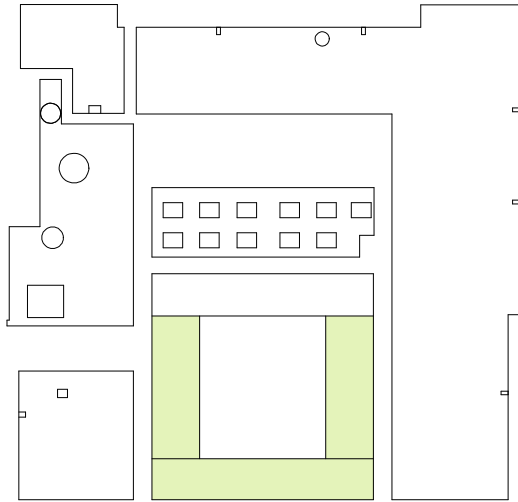

SECTION 1:60

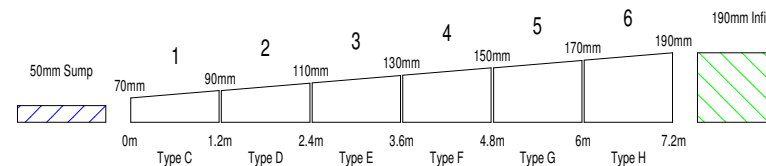

- | Rev | Date | By | Description | Received |
|-----|------|----|-------------|----------|
| - | - | - | - | - |
| | | | | |
| | | | | |

 ALUMASC ROOFING			ALUMASC EXTERIOR BUILDING PRODUCTS LTD White House Works, Bold Road, Sutton St Helens, Merseyside, WA9 4JG, UK Telephone: +44 (0)1744 648400 Facsimile: +44 (0)1744 648401 Website: www.alumasc-exteriors.co.uk E-mail: technical@alumasc-exteriors.co.uk		
Project: Newport Civic Centre, Newport Level 4 West, Light Blue Roof					
Drawn: KD		Scale: 1:100		Scheme Area: 99 m²	
Date: 09/10/2024		Sheet: A3			
Drawing No: PEU-0146446		Sow/Revision/Version: AC-4.1		Thermal Performance: 0.17 W/m²K	
*Overall U-Values calculated according to BS EN ISO 6946:2017 Annex E.					