


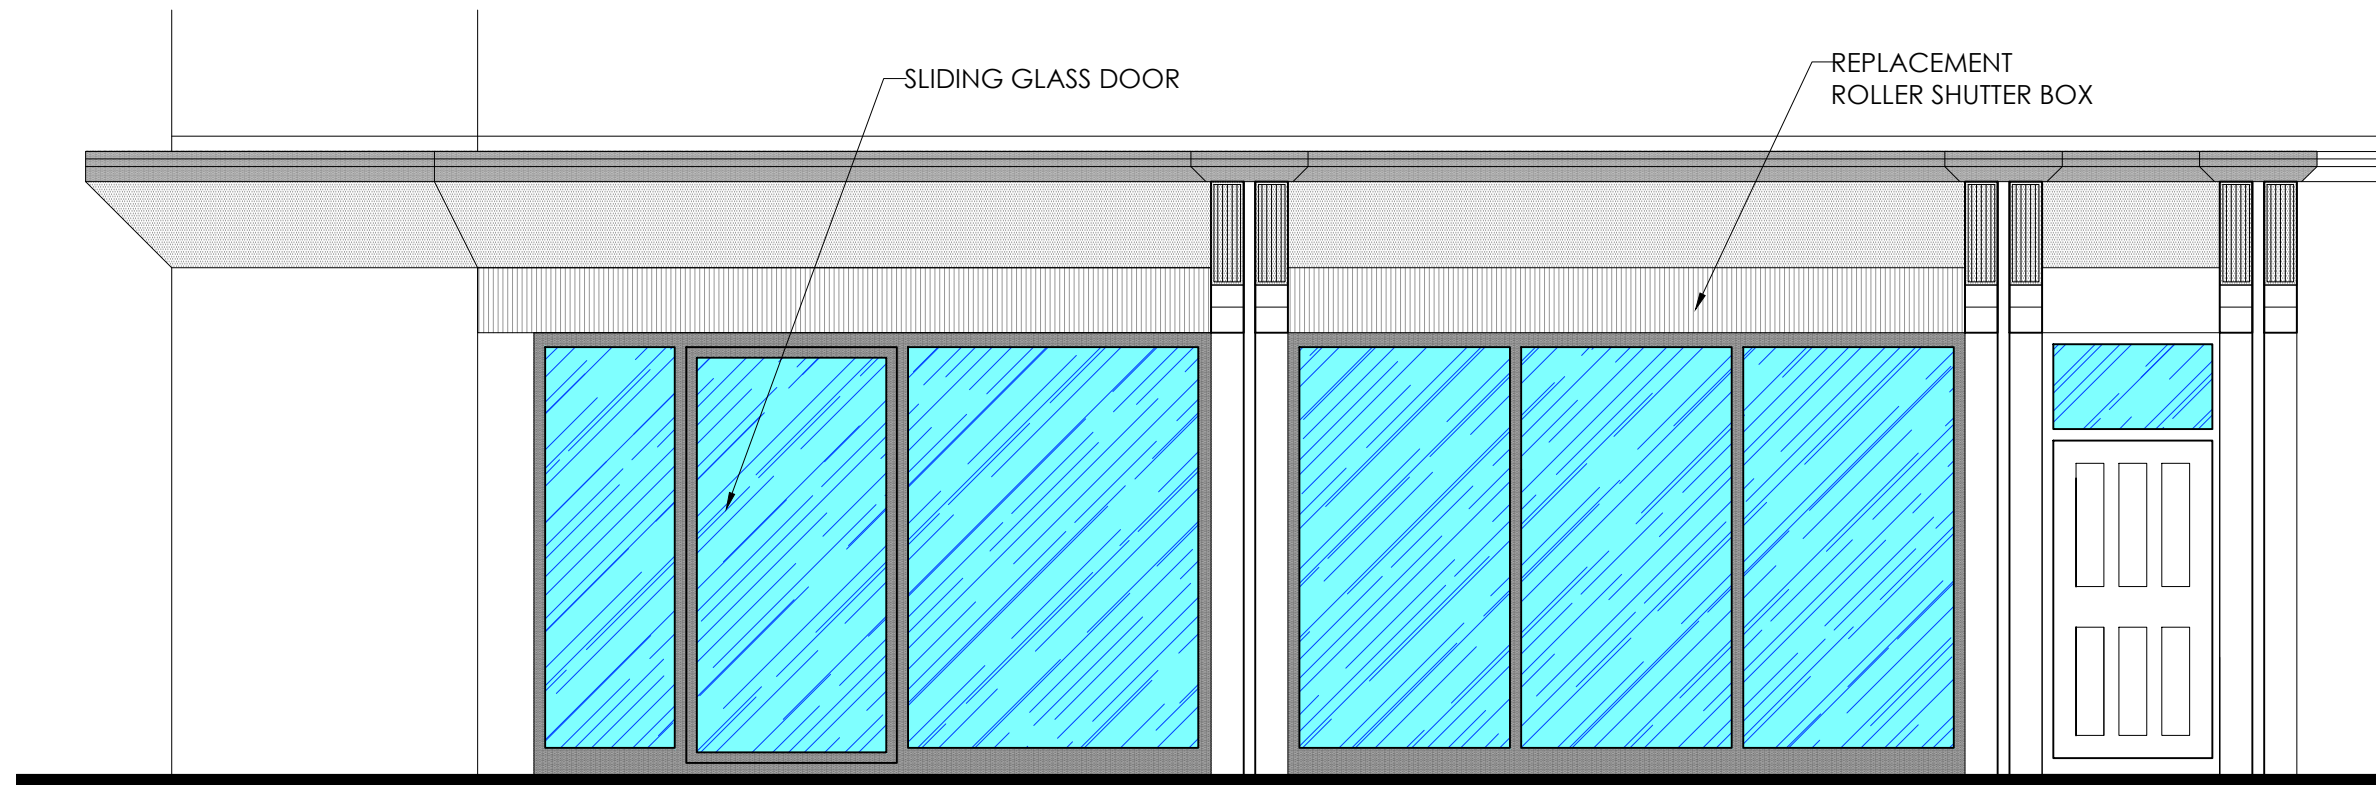

FRONT ELEVATION AS PROPOSED 1:50



FRONT ELEVATION AS EXISTING 1:50

ISSUED FOR:

**PLANNING
APPLICATION
PURPOSES**



PROPOSED CHANGE OF USE
110-111 COMMERCIAL ROAD
PILGWENLLY
NEWPORT
NP20 2GW

STREET ELEVATIONS

DATE:
April 2025

DRAWN BY:
P.P.

SCALE(S):
1:50 @ A3

DRAWING NO:
25-049/P/04

REV:
-