

THIS DRAWING IS COPYRIGHT
RICHARD ANDREWS ARCHITECTS
WORK TO REMAIN UNLESS OTHERWISE
STATED. ANY DISSEMINATION OF THIS
DRAWING WITHOUT THE WRITTEN
CONSENT OF RICHARD ANDREWS ARCHITECTS
IS A BREACH OF THE COPYRIGHT ACT 1988.

THIS DRAWING HAS BEEN PRODUCED FOR PLANNING AND BUILDING REGULATIONS
PURPOSES ONLY. THE CLIENT HAS BEEN ADVISED THAT THE DRAWING
IS NOT TO BE USED FOR ANY OTHER PURPOSES WITHOUT THE WRITTEN
CONSENT OF RICHARD ANDREWS ARCHITECTS.

REVISIONS		
-	-	-




SUITE 2.3, THE ESTATES OFFICE 25,26
GOLD TOPS, NEWPORT, NP20 4PG
PHONE: 01924 24144
EMAIL: info@richardandrews.co.uk
RICHARD ANDREWS ARCHITECTS LTD
REGISTERED OFFICE: 25, 26 GOLD TOPS, NEWPORT, NP20 4PG
WWW.RICHARDANDREWS.CO.UK

Job
23 College Glade
Coedker
Newport
NP18 3TB


Drawing Existing Elevations and Site Plan

Number **R 998 – 01 A1**
Scale 1:100
Date 06/26
Drawn TK
Checked AM

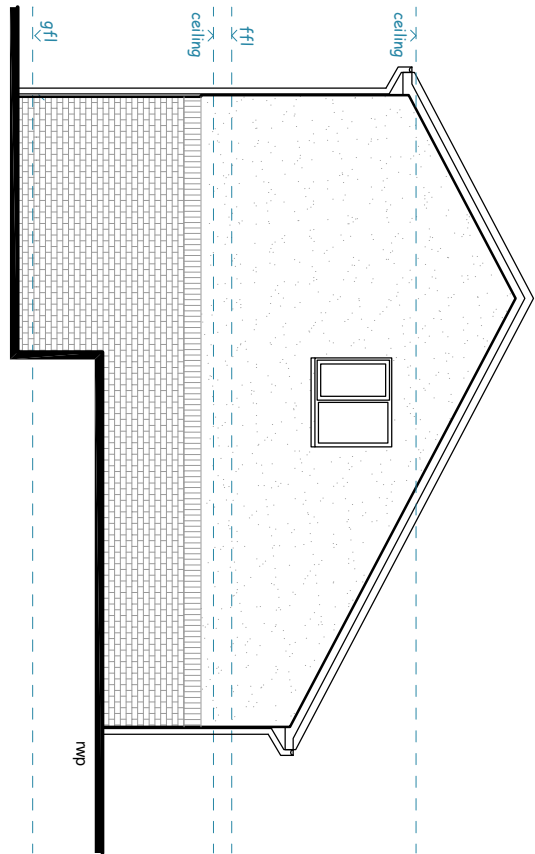


Side Elevation

0m 10m 20m 30m 40m 50m

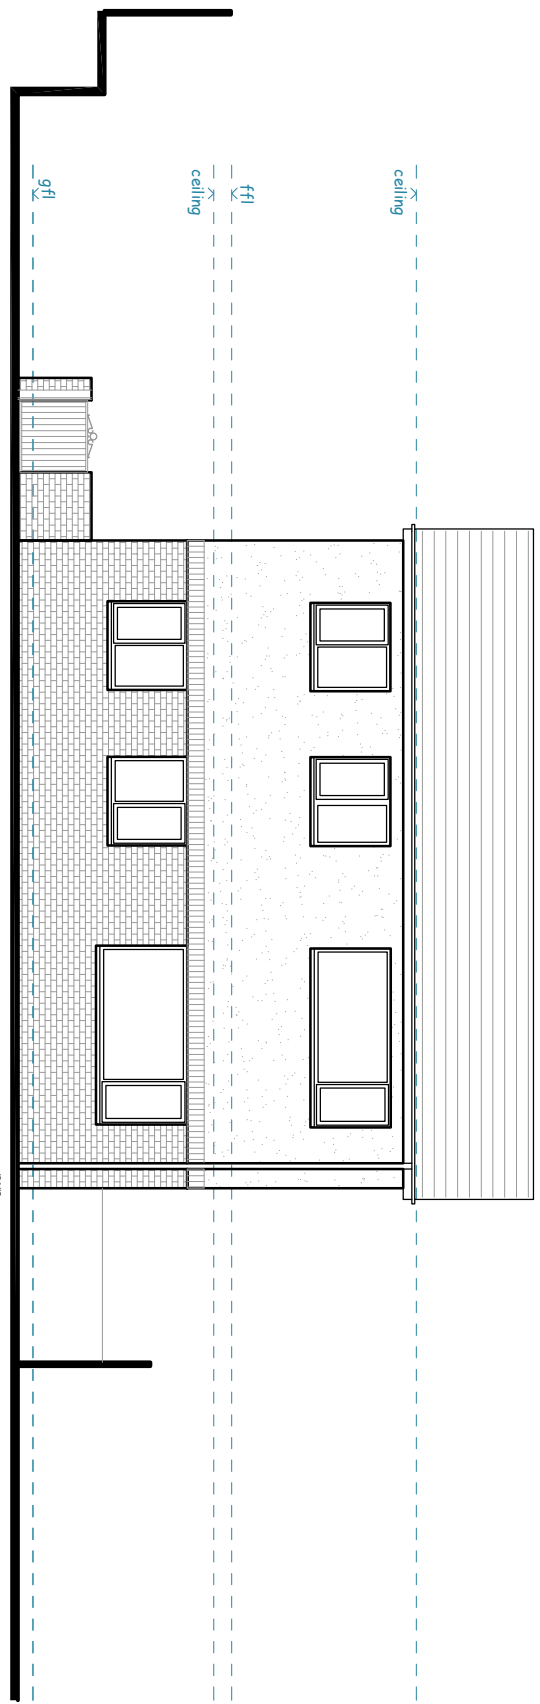


Front Elevation

0m 10m 20m 30m 40m 50m

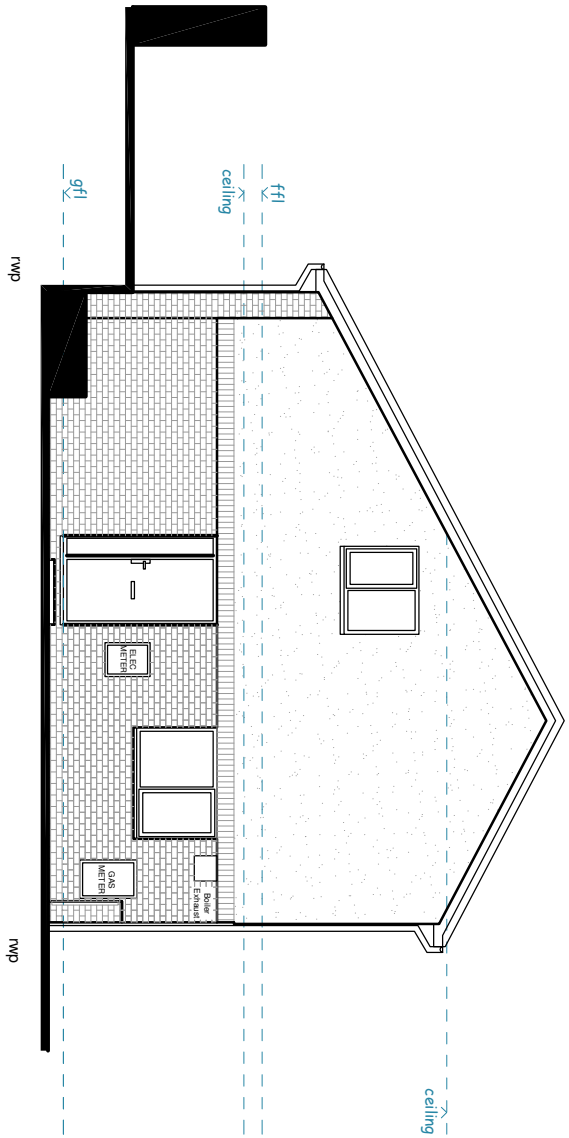

Side Elevation

0m 10m 20m 30m 40m 50m

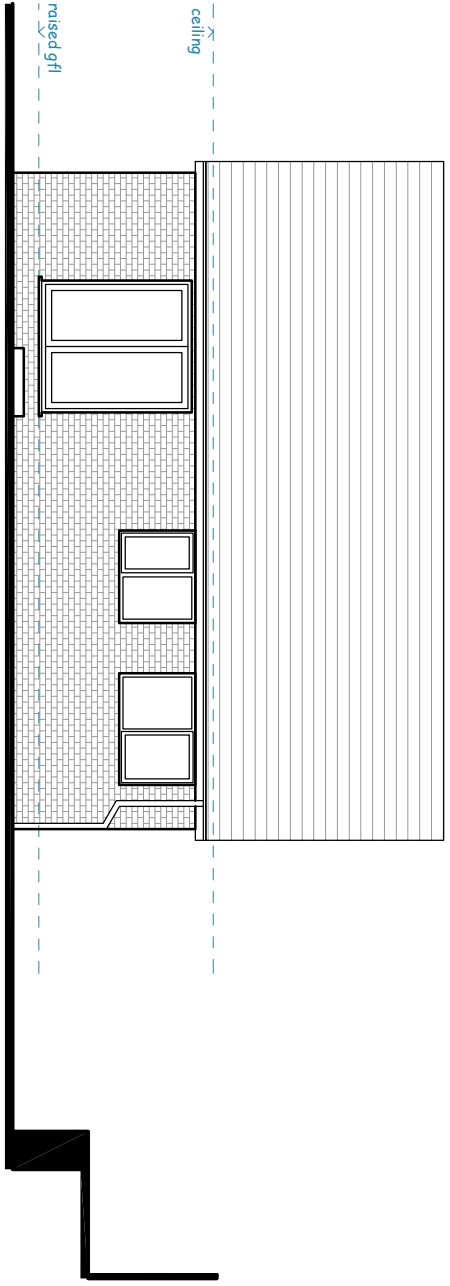

Rear Elevation

0m 10m 20m 30m 40m 50m