




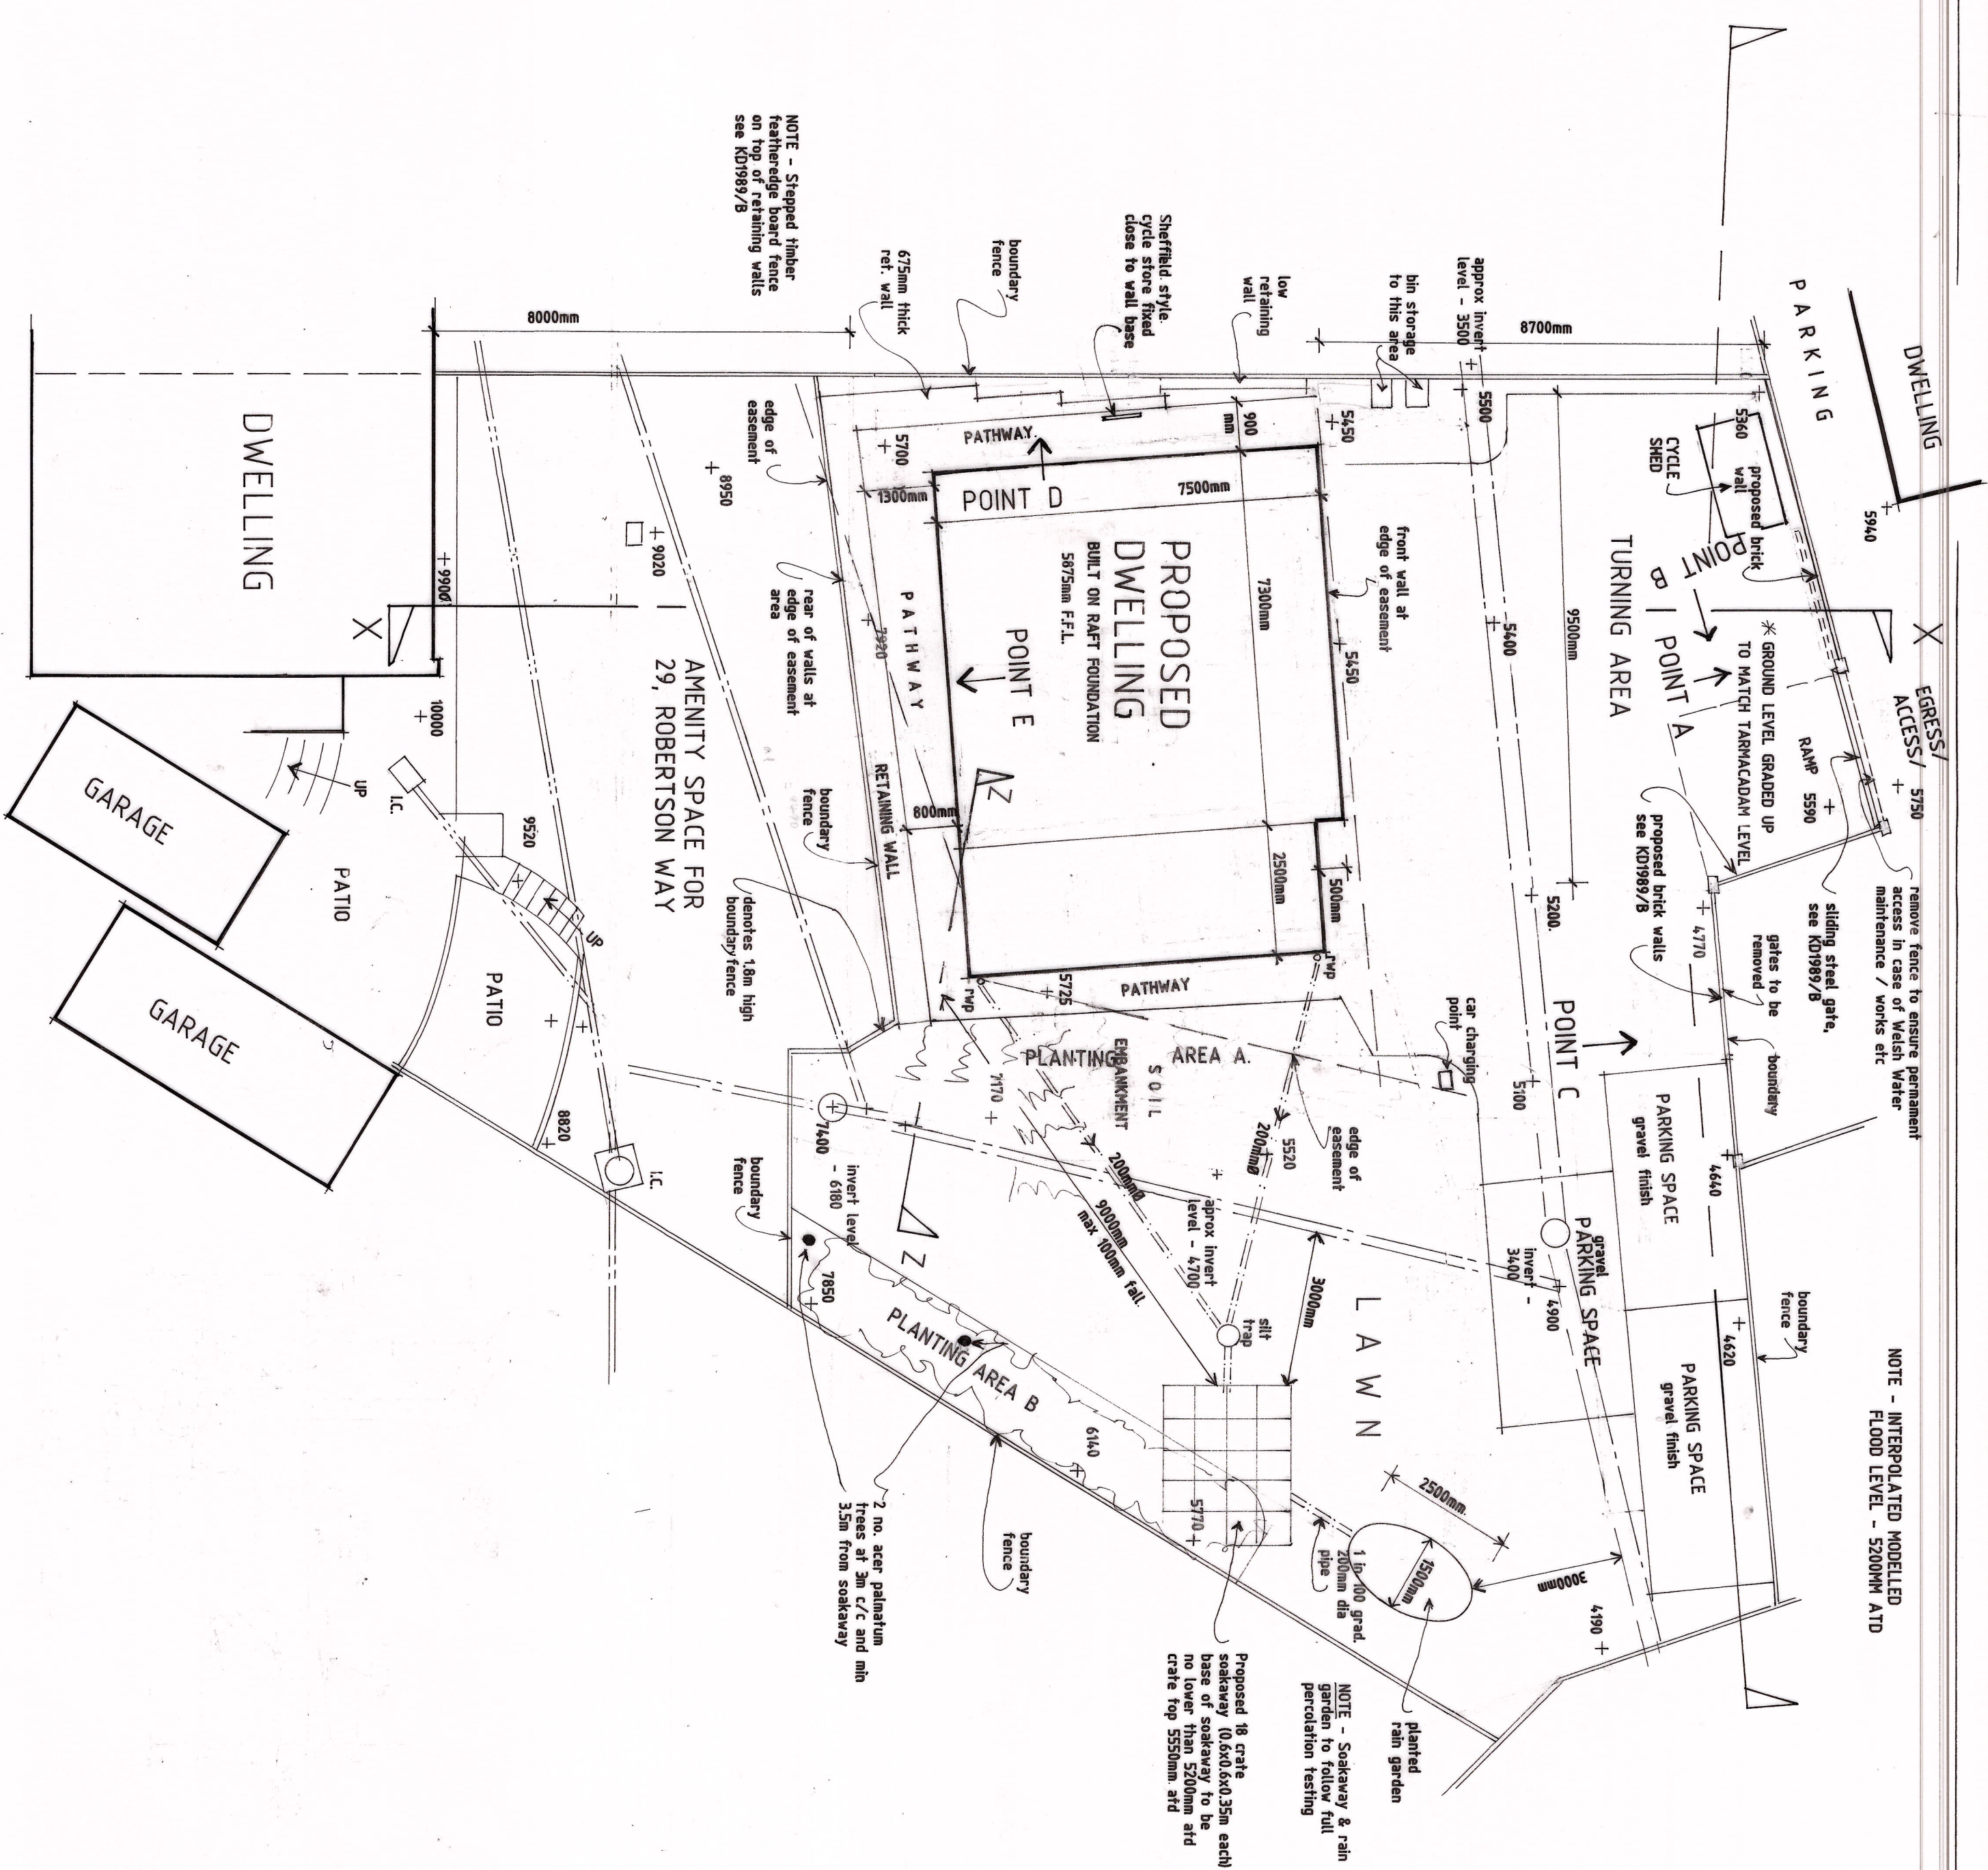


PROPOSED SITE PLAN

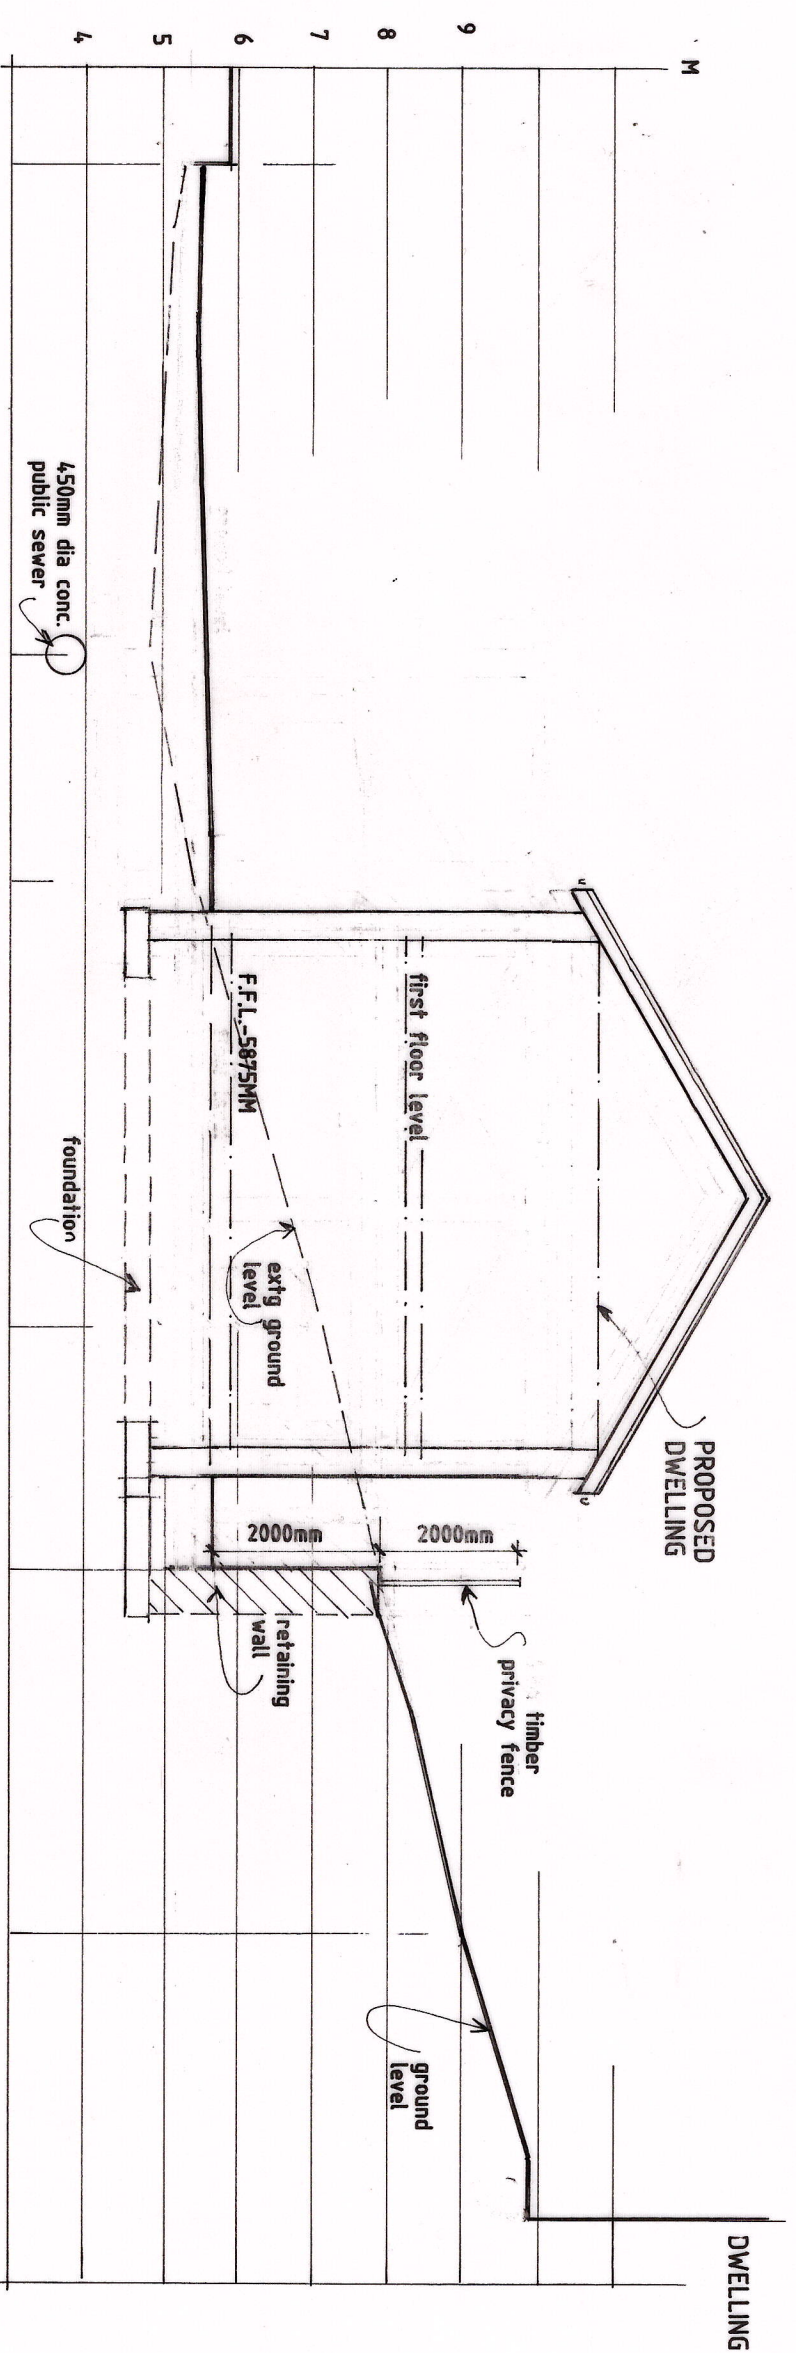

PROPOSED SECTION X-X

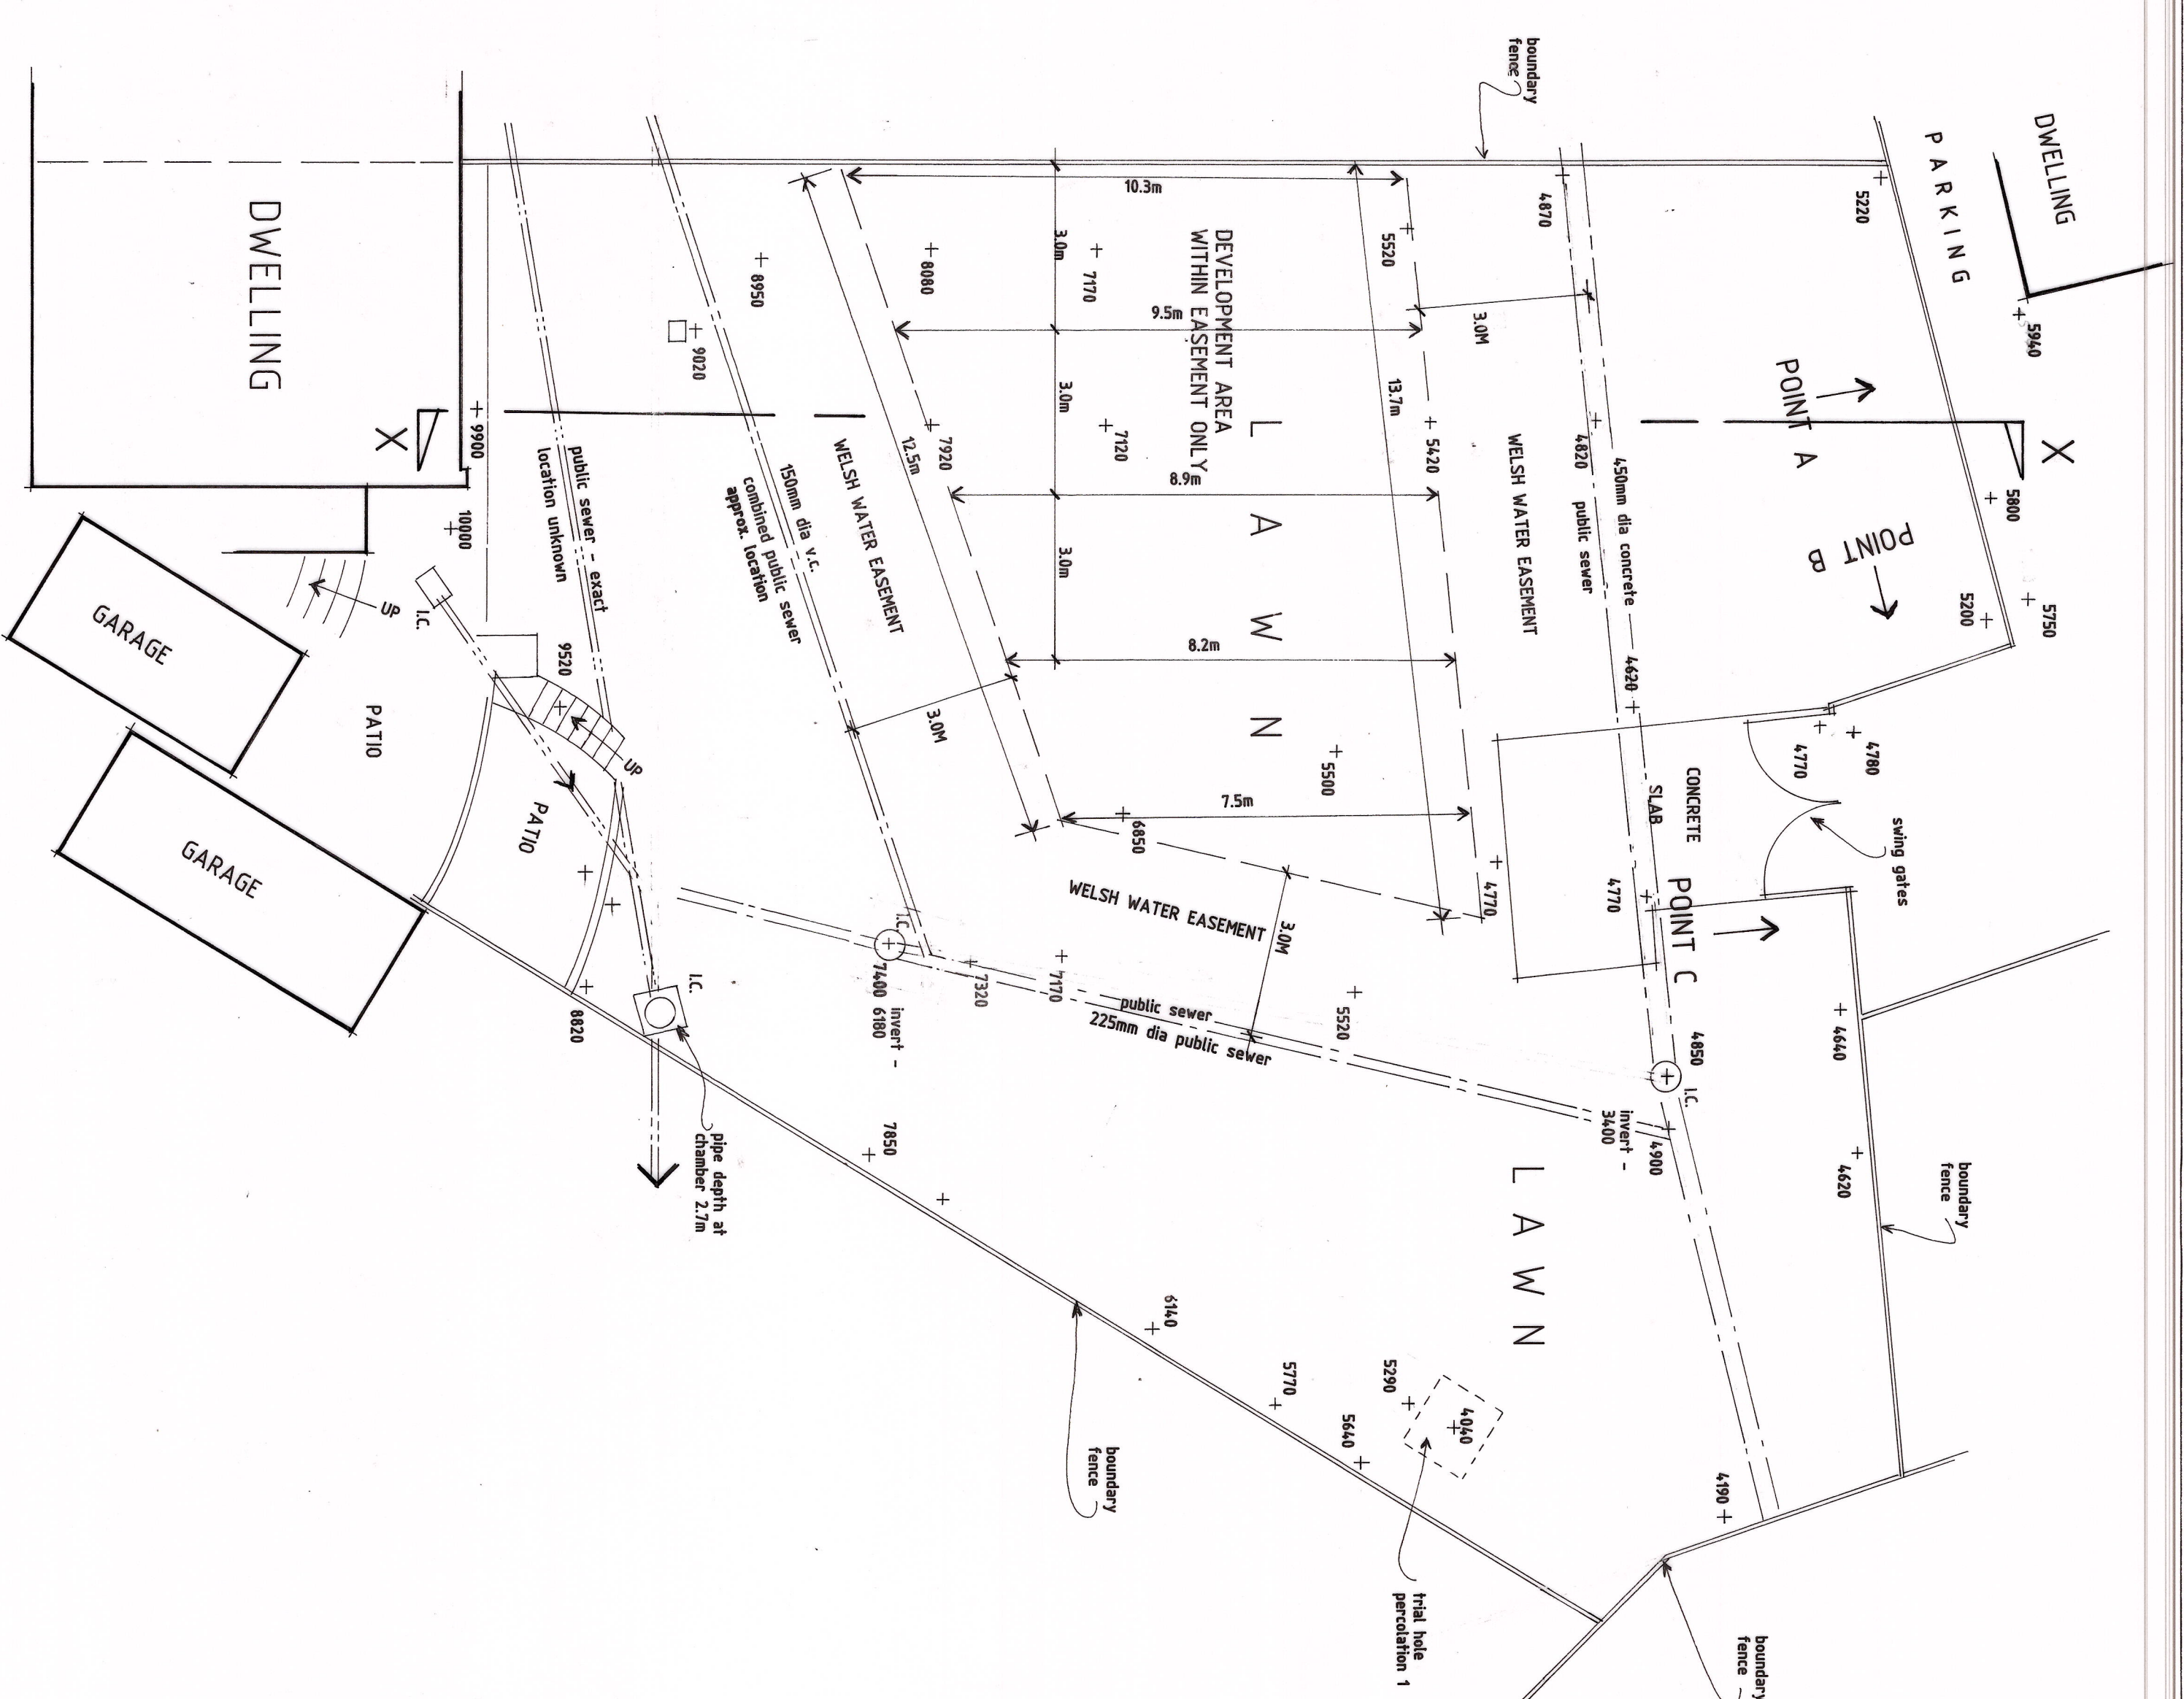

EXISTING SITE PLAN

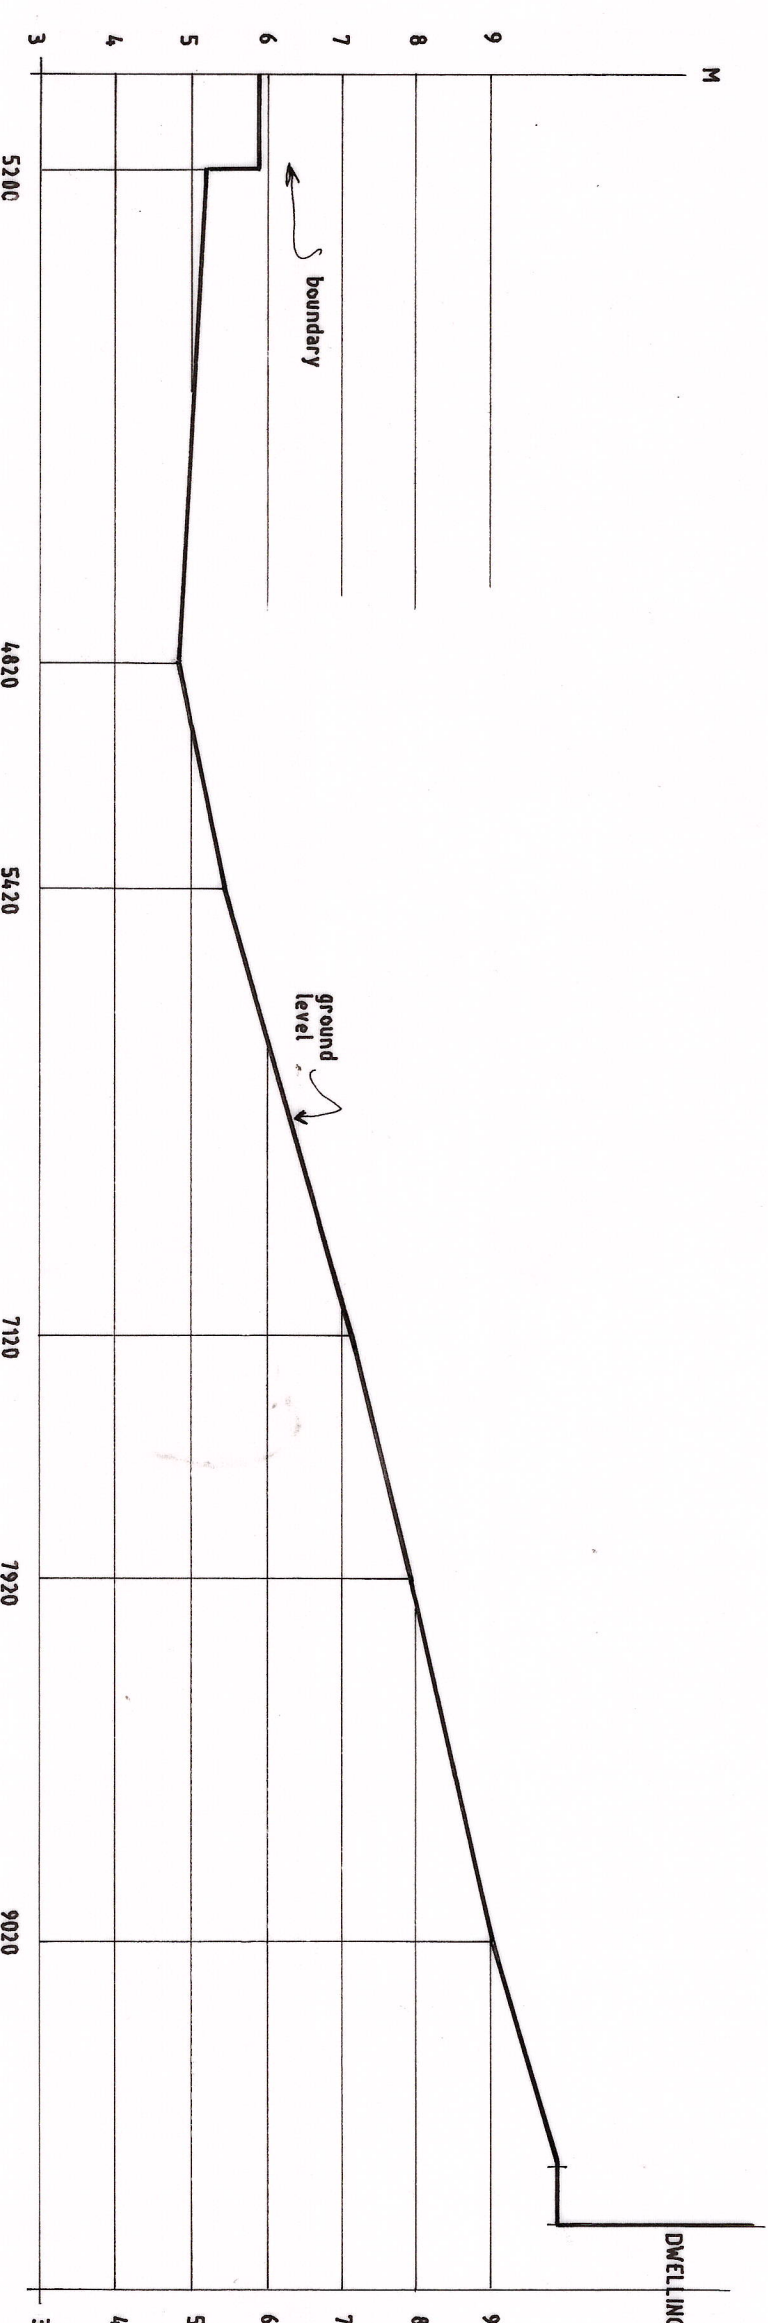

EXISTING SECTION X-X

Ref.	Date	Description
A	01/25	SETTINGS ADJUSTED.
B	02/25	1. BATTERY RECHARGED. 2. MOTOR REWOUND.
C	05/26	BINS CYCLE, FEED CAR CHARGER INDICATED.
D	05/26	STORMWATER DETAILS ADDED & F.F.I. NOTICED.
E	08/26	BOUNDARY DETAILS ADDED
F	08/26	CYCLE SHRED & AGENS AUDITED

K.W. DORRINGTON MCAT MCABE
ARCHITECTURAL ASSOCIATES
Tel:(01633) 857566

PROPOSED DWELLING TO REAR OF -
29, ROBERTSON WAY, MALPAS,
NEWPORT, NP20 6QG.

EXISTING & PROPOSED PLANS & SECTIONS

date: OCTOBER 2024

Scale: 1:100 AT A1

drawing number:

KD1989/1K6