



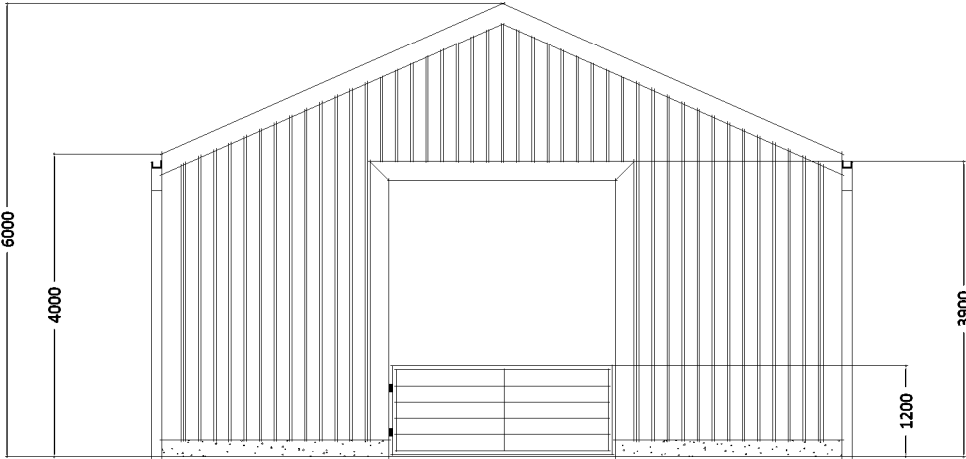


Proposed front elevation

1 : 100

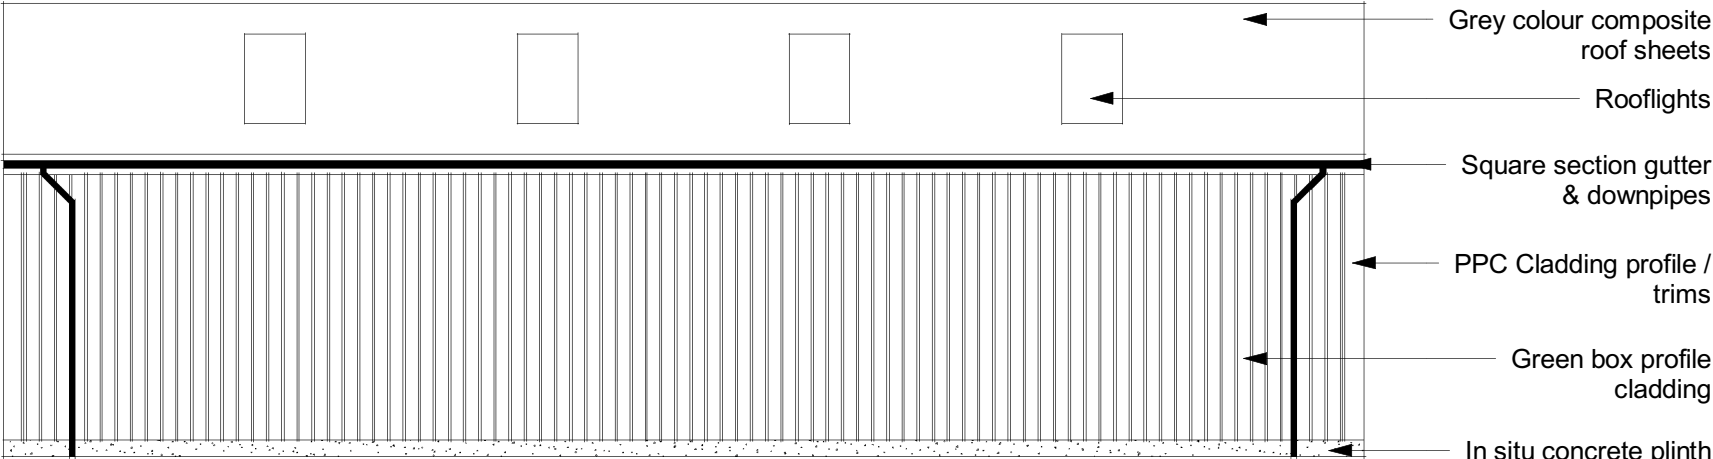


Proposed side elevation 1

1 : 100

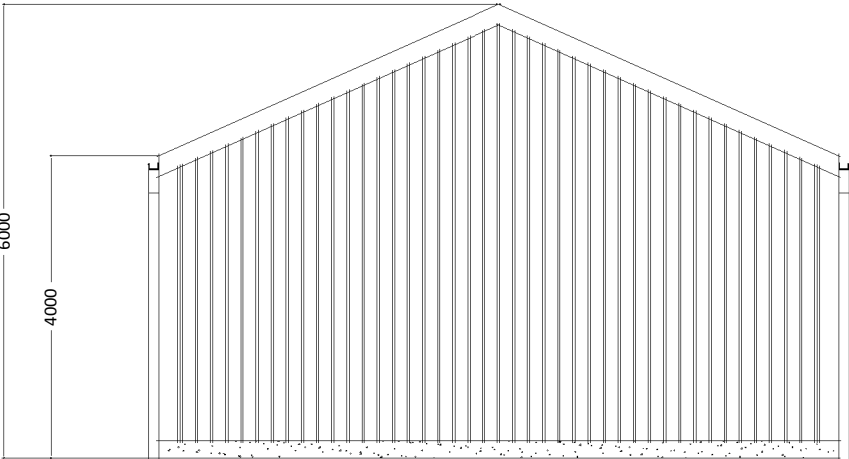

Proposed rear elevation

1 : 100

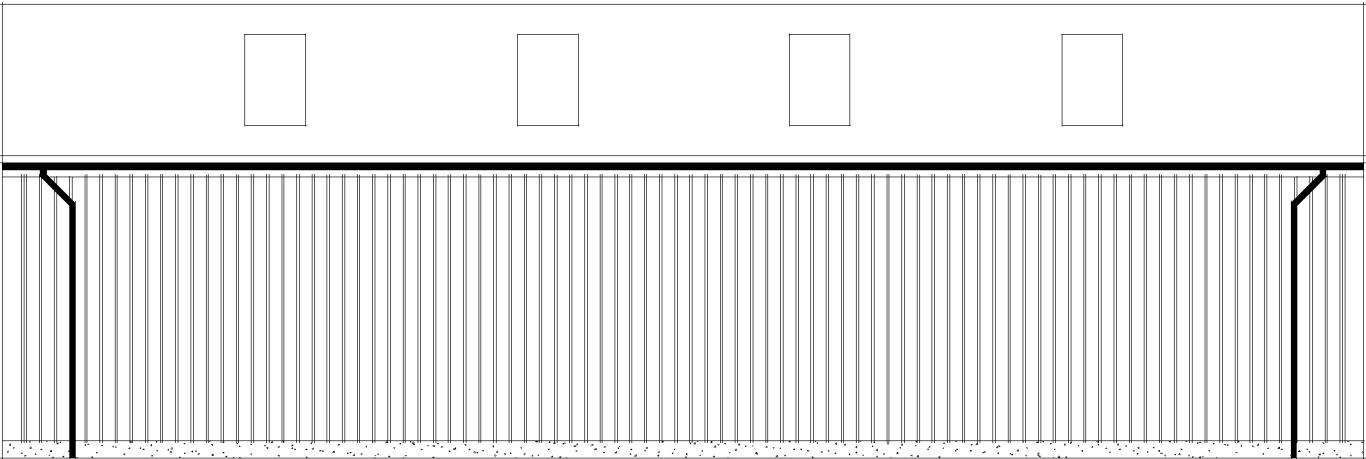

Proposed side elevation 2

1 : 100

Notes

Do not scale from this drawing. Use figured dimensions only, which are displayed in millimeters unless stated otherwise. The contractor is requested to check all dimensions before work is put in hand. Any discrepancies within the drawing should be reported prior to commencement of works.

Copyright of this drawing belongs solely to CMKA Ltd. This drawing must only be used for the purpose for which it is supplied and its contents must not be reproduced for any purpose without written permission.

**CHAMBERLAIN
MOSS
KING**
architecture
97a Glebe Street | Penarth
Vale of Glamorgan | CF84 1EE
T. 02920 306400
chamberlainingmoss.co.uk

Project	Sandy Lane Farm
Project number	Project Number
Client	Gareth Williams
Title	Proposed barn elevations
Drawing number	A005
Scale	1 : 100 at A3
Revision	
Status	PLANNING
Drawn	
Date	10.12.2024