



EXISTING ELEVATIONS

NORTH ELEVATION

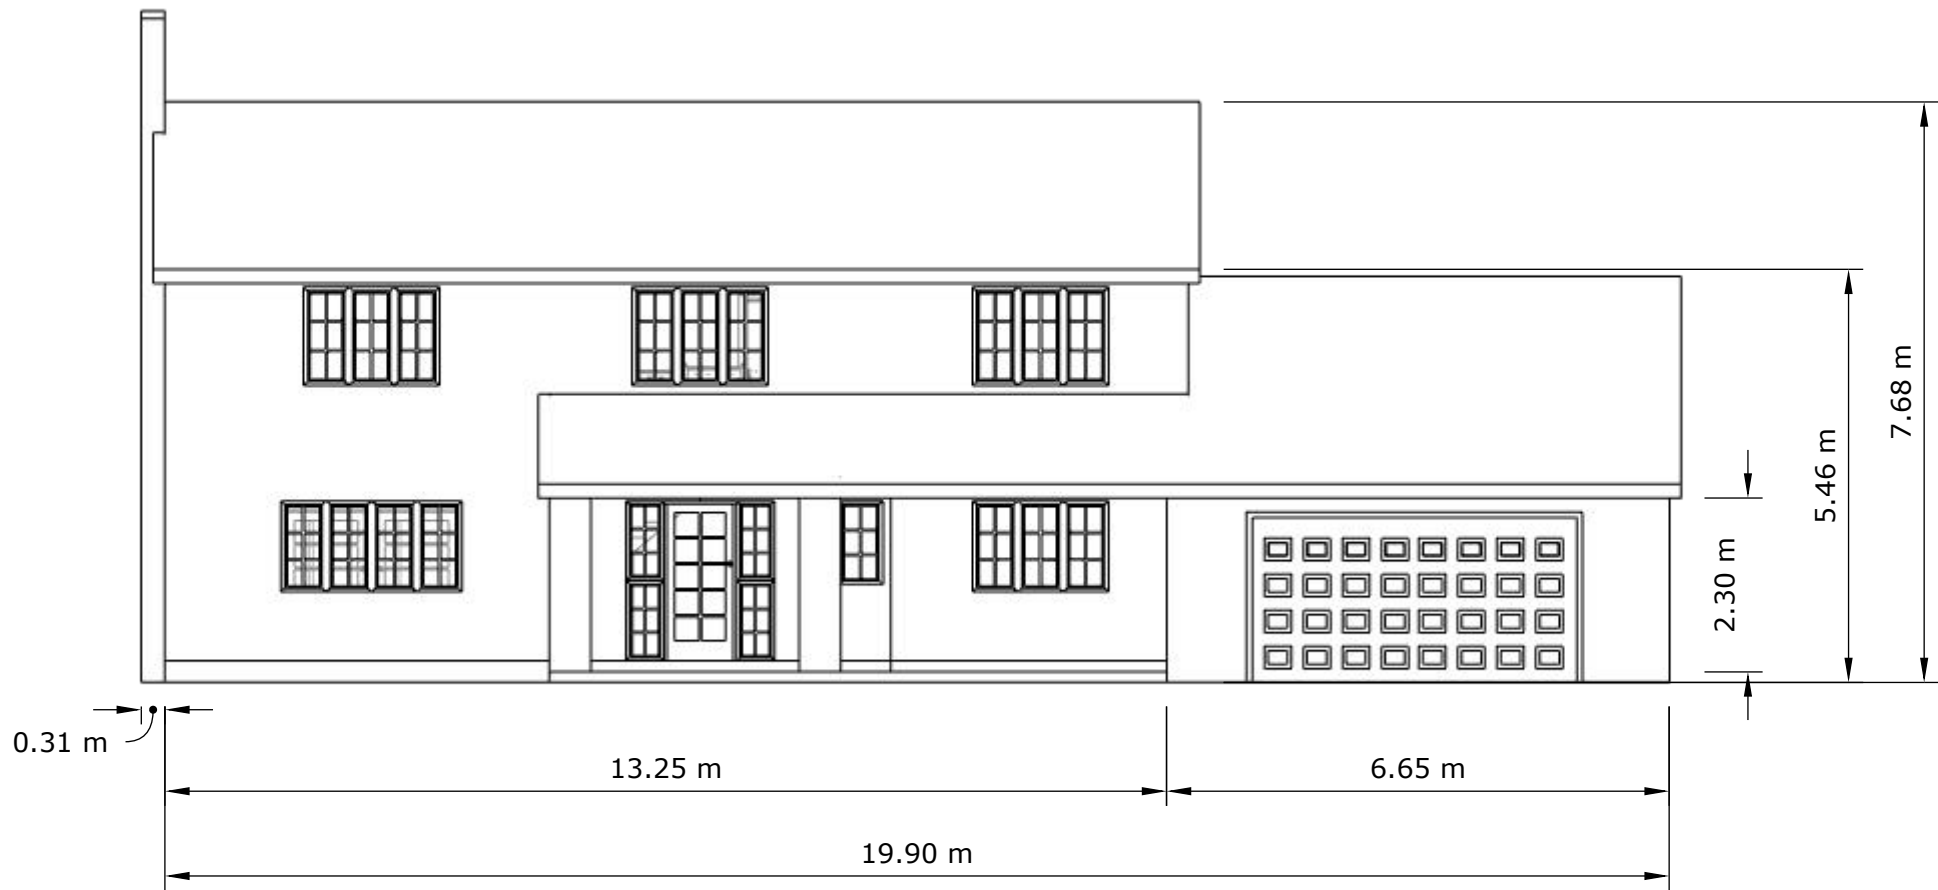


EAST ELEVATION

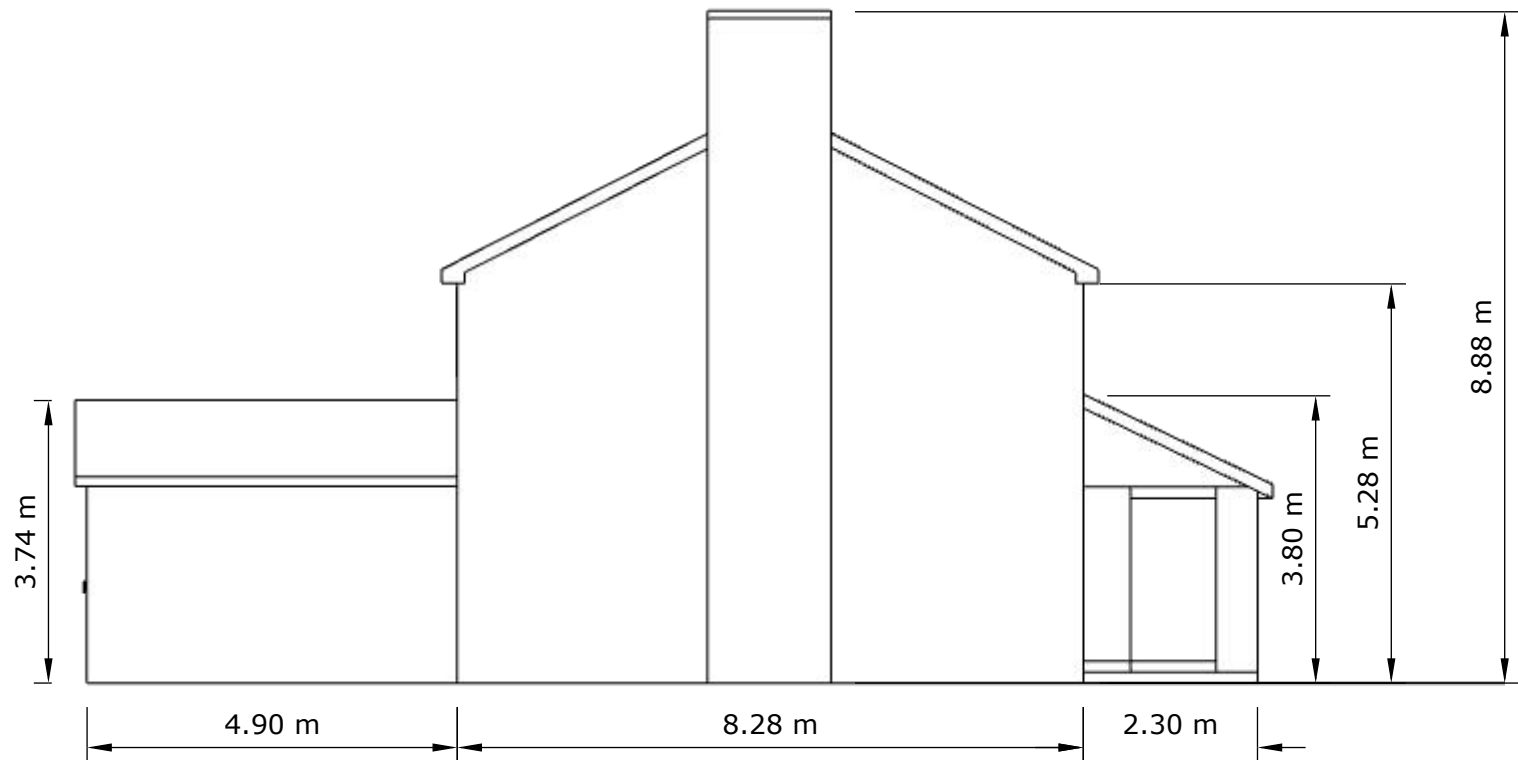

SOUTH ELEVATION




WEST ELEVATION

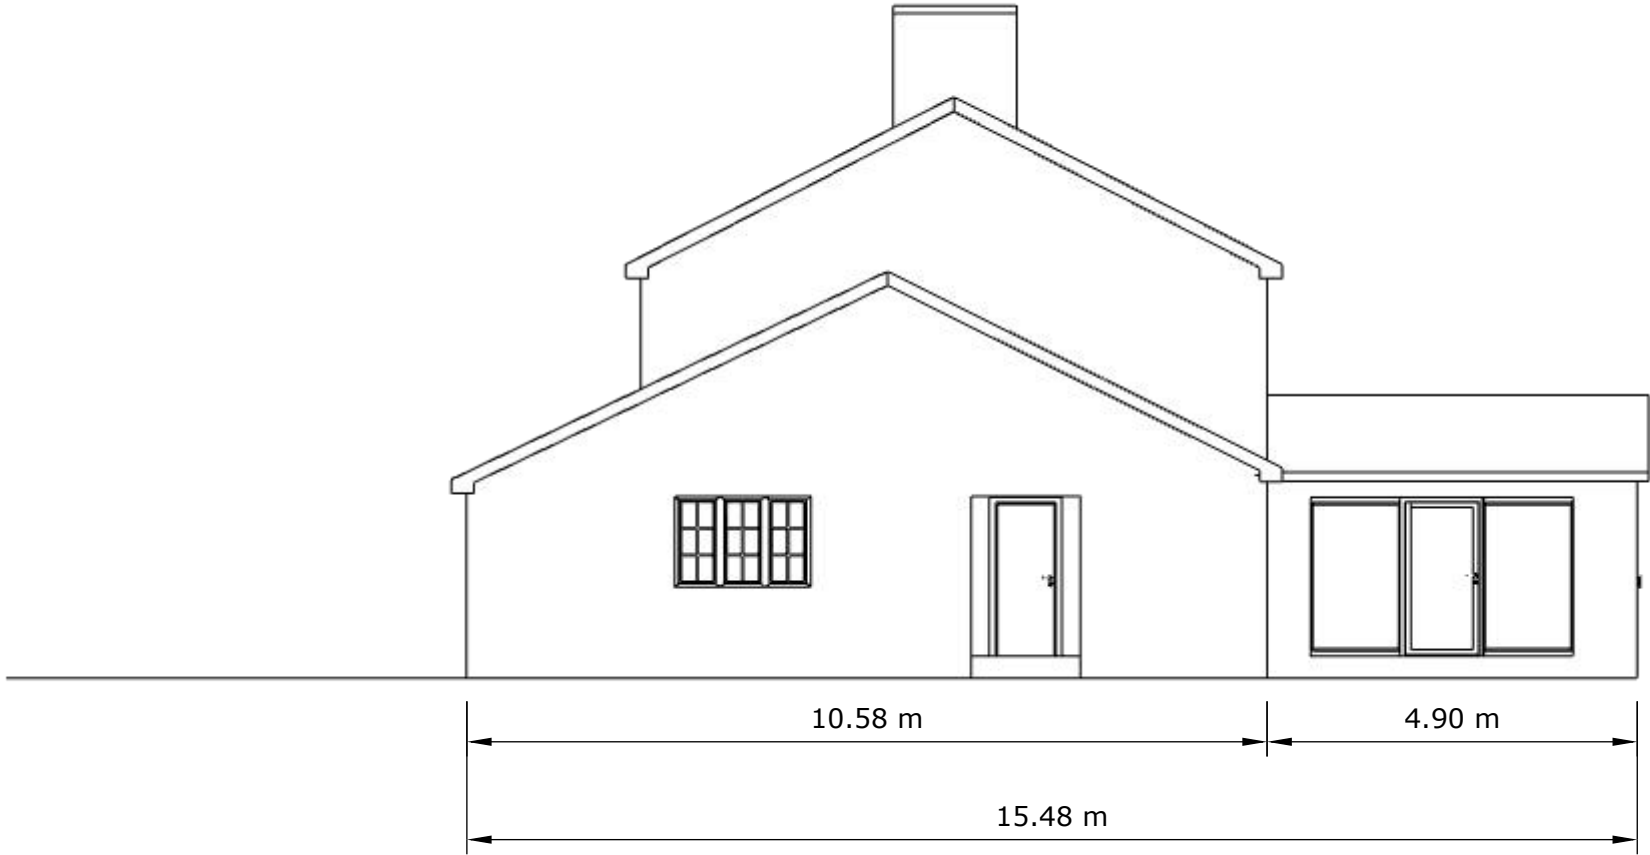

NOTES

REVISIONS	

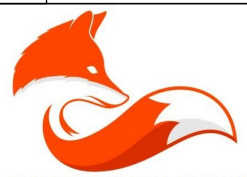 FOX RESIDENTIAL DESIGN PLANNING - BUILDING REGULATION - PROJECT MANAGEMENT		DESIGNER ANDY FOX BSC HONS MCIQB NORTH HEY Llandeuvaud Newport NP18 2AD Tel 07770 457983 Email: Andy@Northhey.com
CLIENT	Paul & Julie Mears	
PROJECT ADDRESS	White Haven, Chepstow Road Penhow NP26 3AD	
PROJECT	1st Floor Extension	
DWG NAME	XXXX	
DATE	04/03/2025	
SCALE	1:100 @ A2	
DWG NUMBER		