



PROPOSED ELEVATIONS


NORTH ELEVATION

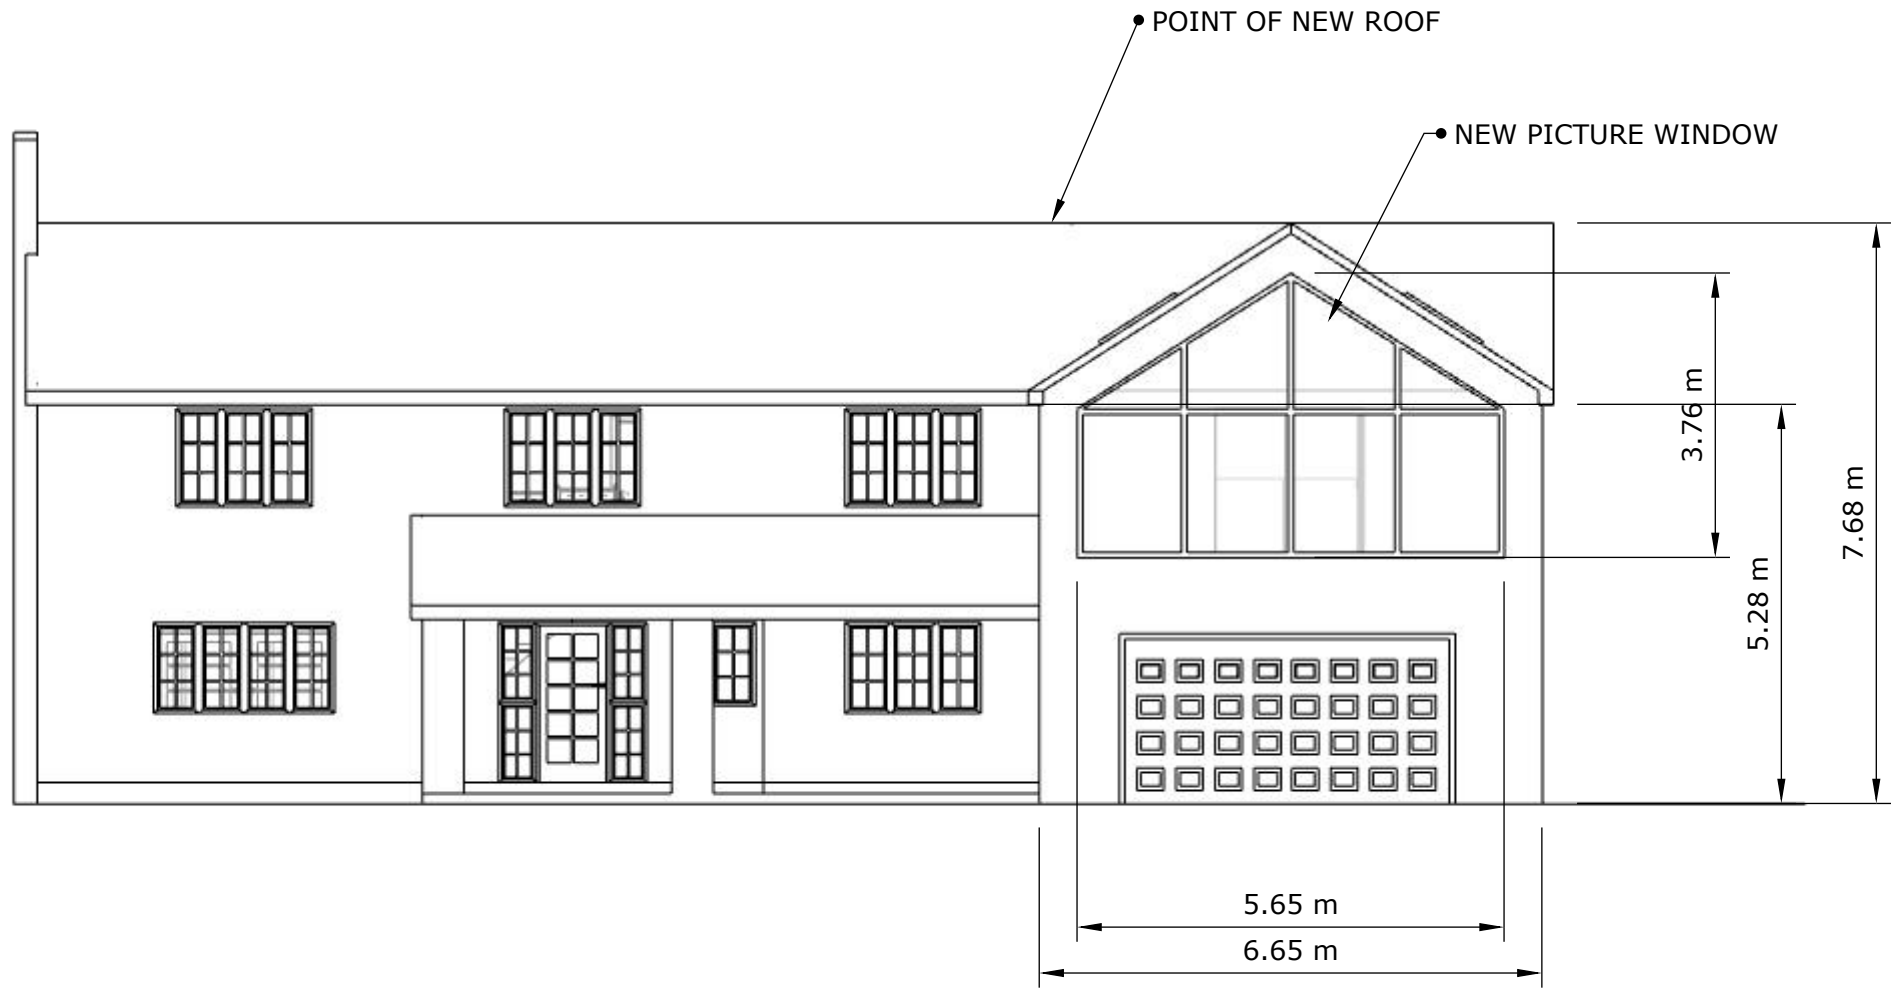


WEST ELEVATION

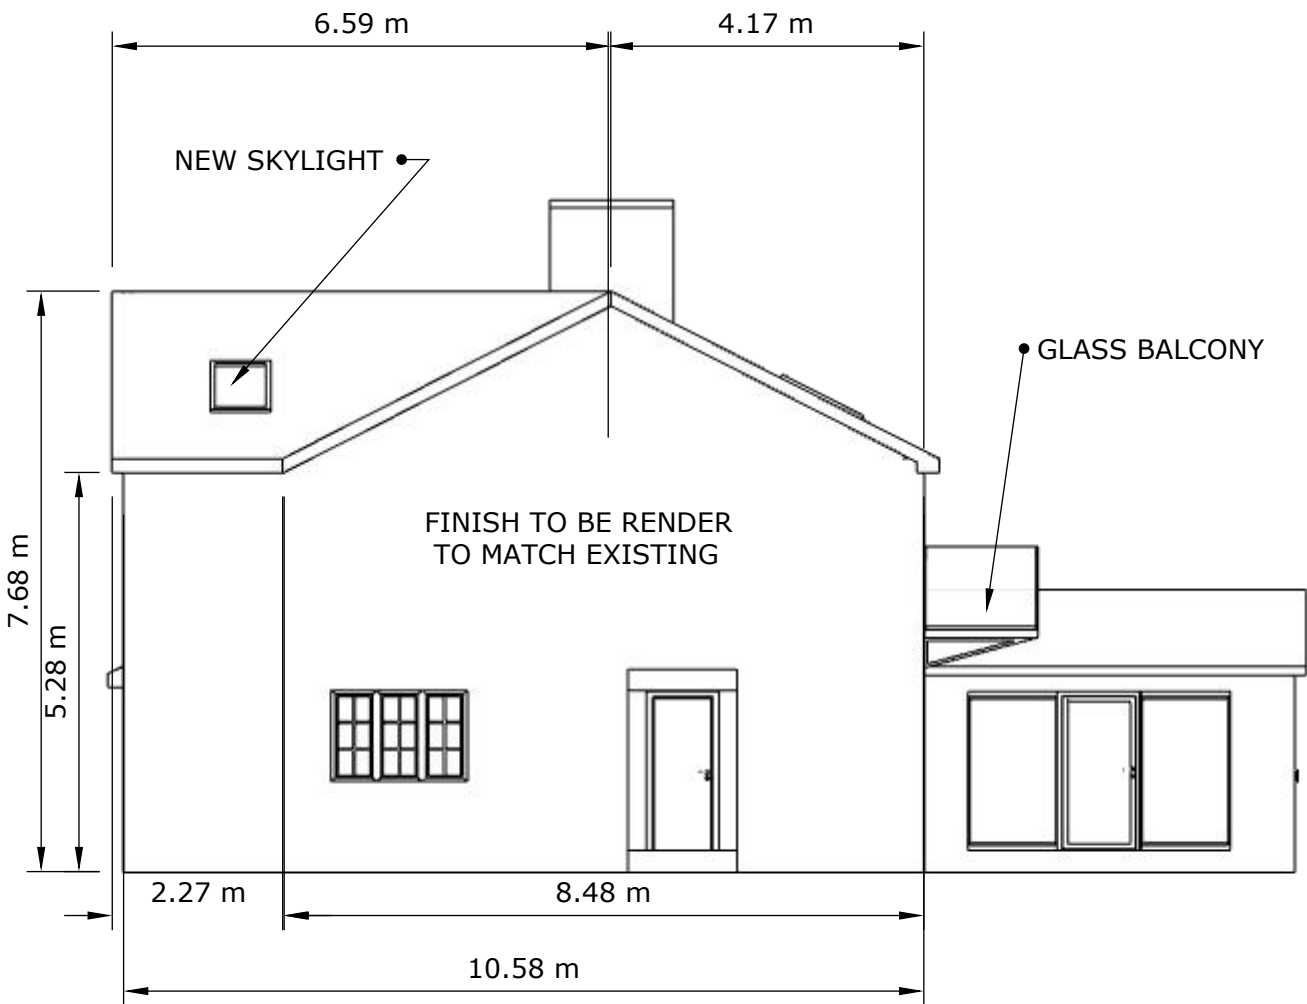

EAST ELEVATION

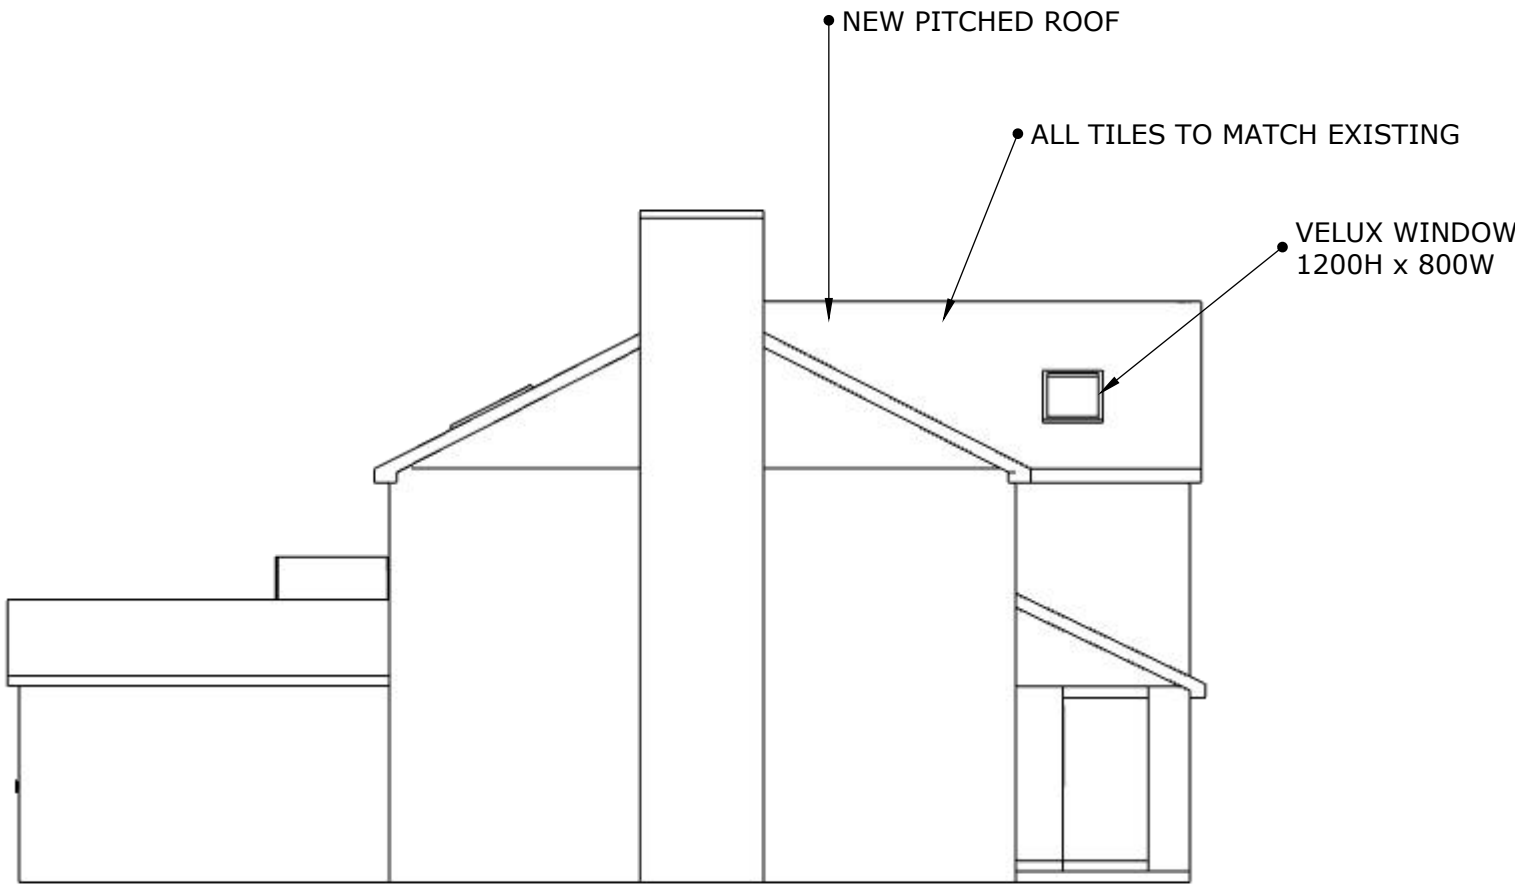

SOUTH ELEVATION

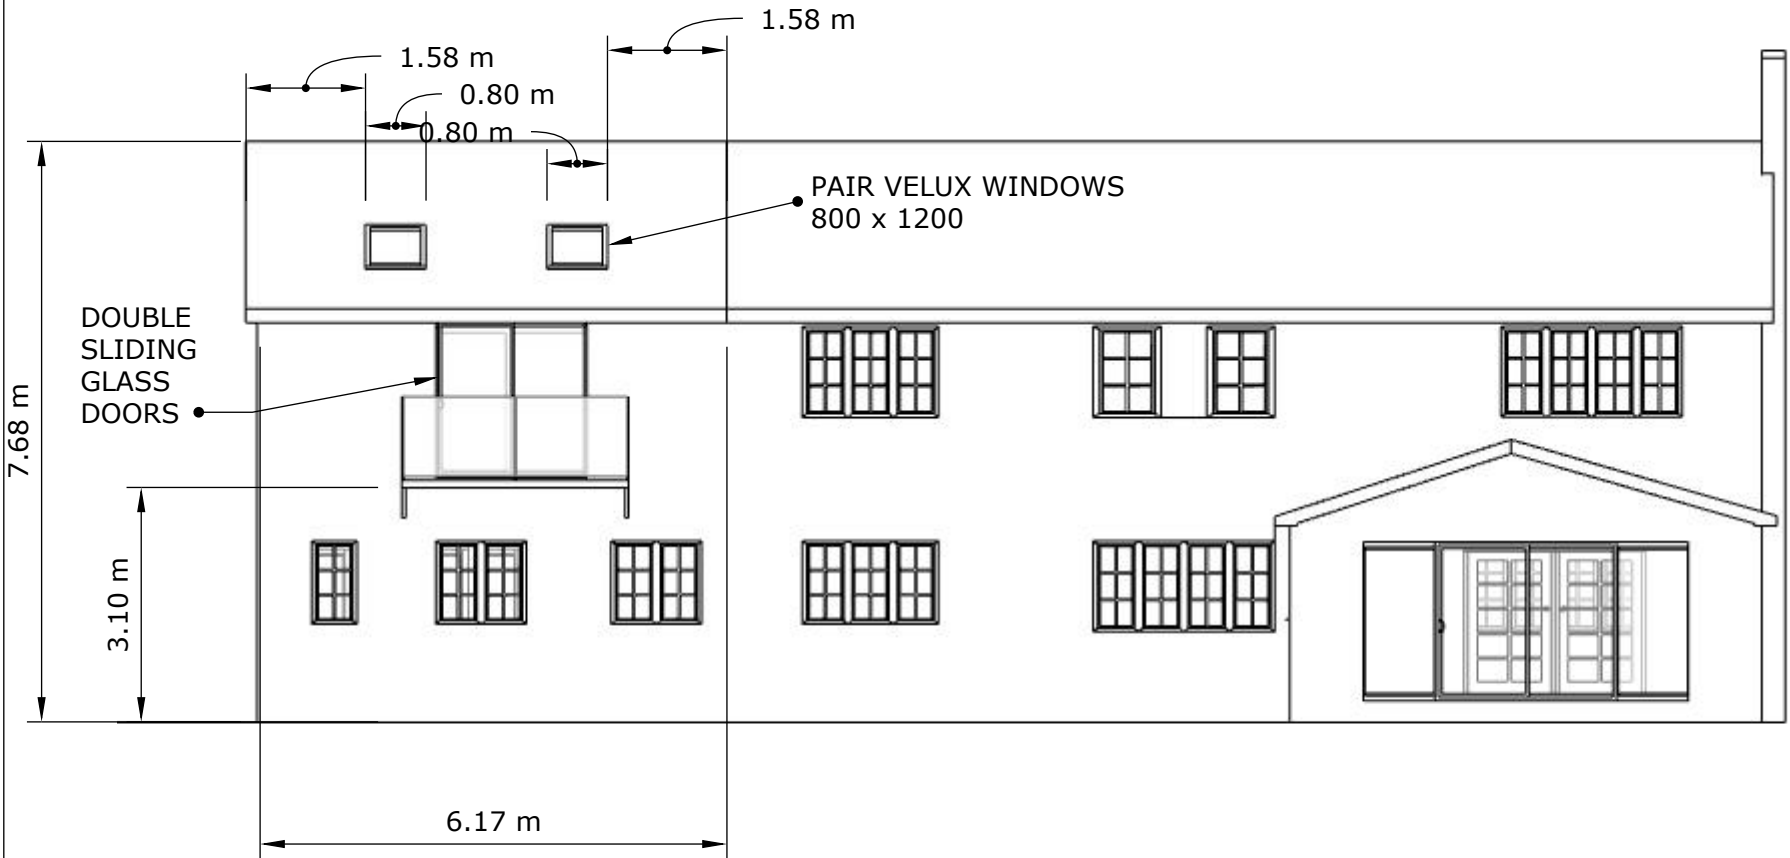

MATERIALS

- 1: Smooth render finished with white Sandtex to match existing
- 2: Roof tiles to Match Existing Marley Dark Red Mendip Pantile
- 3: Windows to be white frames to match existing design

REVISIONS	



FOX RESIDENTIAL DESIGN
PLANNING - BUILDING REGULATION - PROJECT MANAGEMENT

DESIGNER
ANDY FOX BSC HONS MCIQB
NORTH HEY
Llandeudaud
Newport
NP18 2AD
Tel 07770 457983
Email: Andy@Northhey.com

CLIENT	Paul & Julie Mears
PROJECT ADDRESS	White Haven, Chepstow Road Penhow NP26 3AD
PROJECT	1st Floor Extension
DWG NAME	PROPOSED ELEVATION
DATE	04/03/2025
SCALE	1:100 @ A2
DWG NUMBER	