



ROOF PLANS EXISTING & PROPOSED

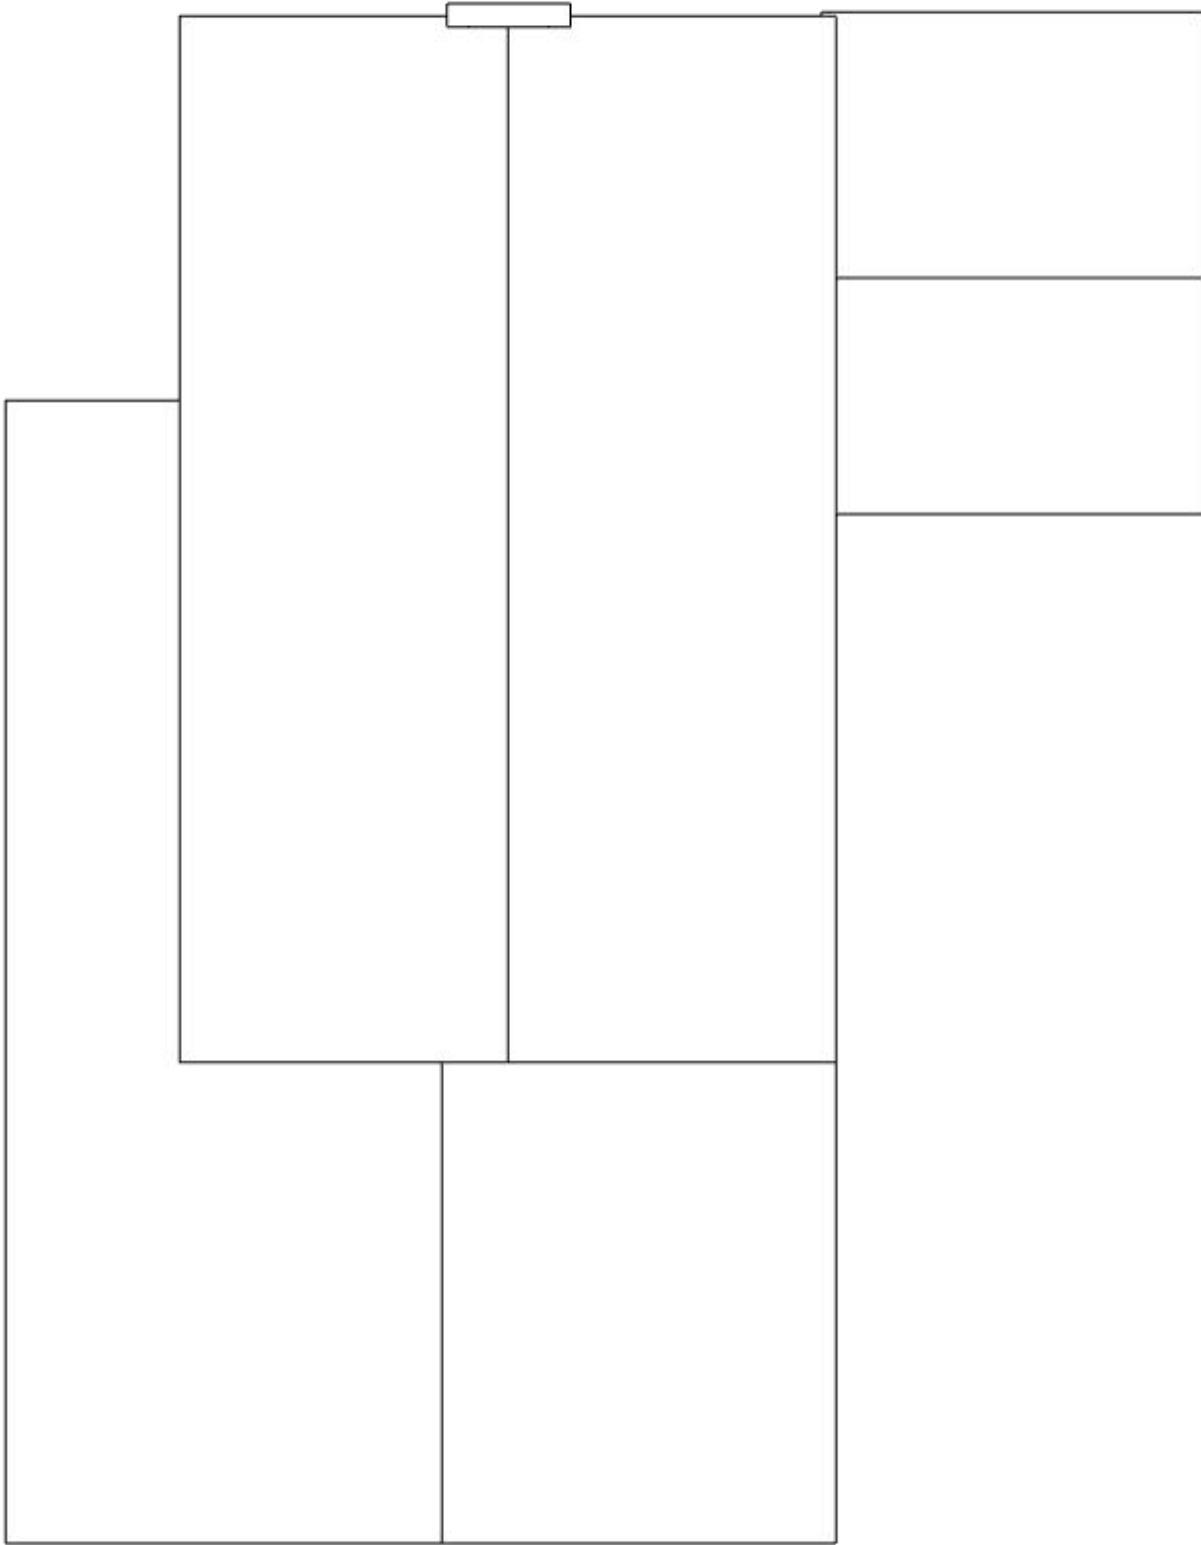

ROOF PLAN
EXISTING

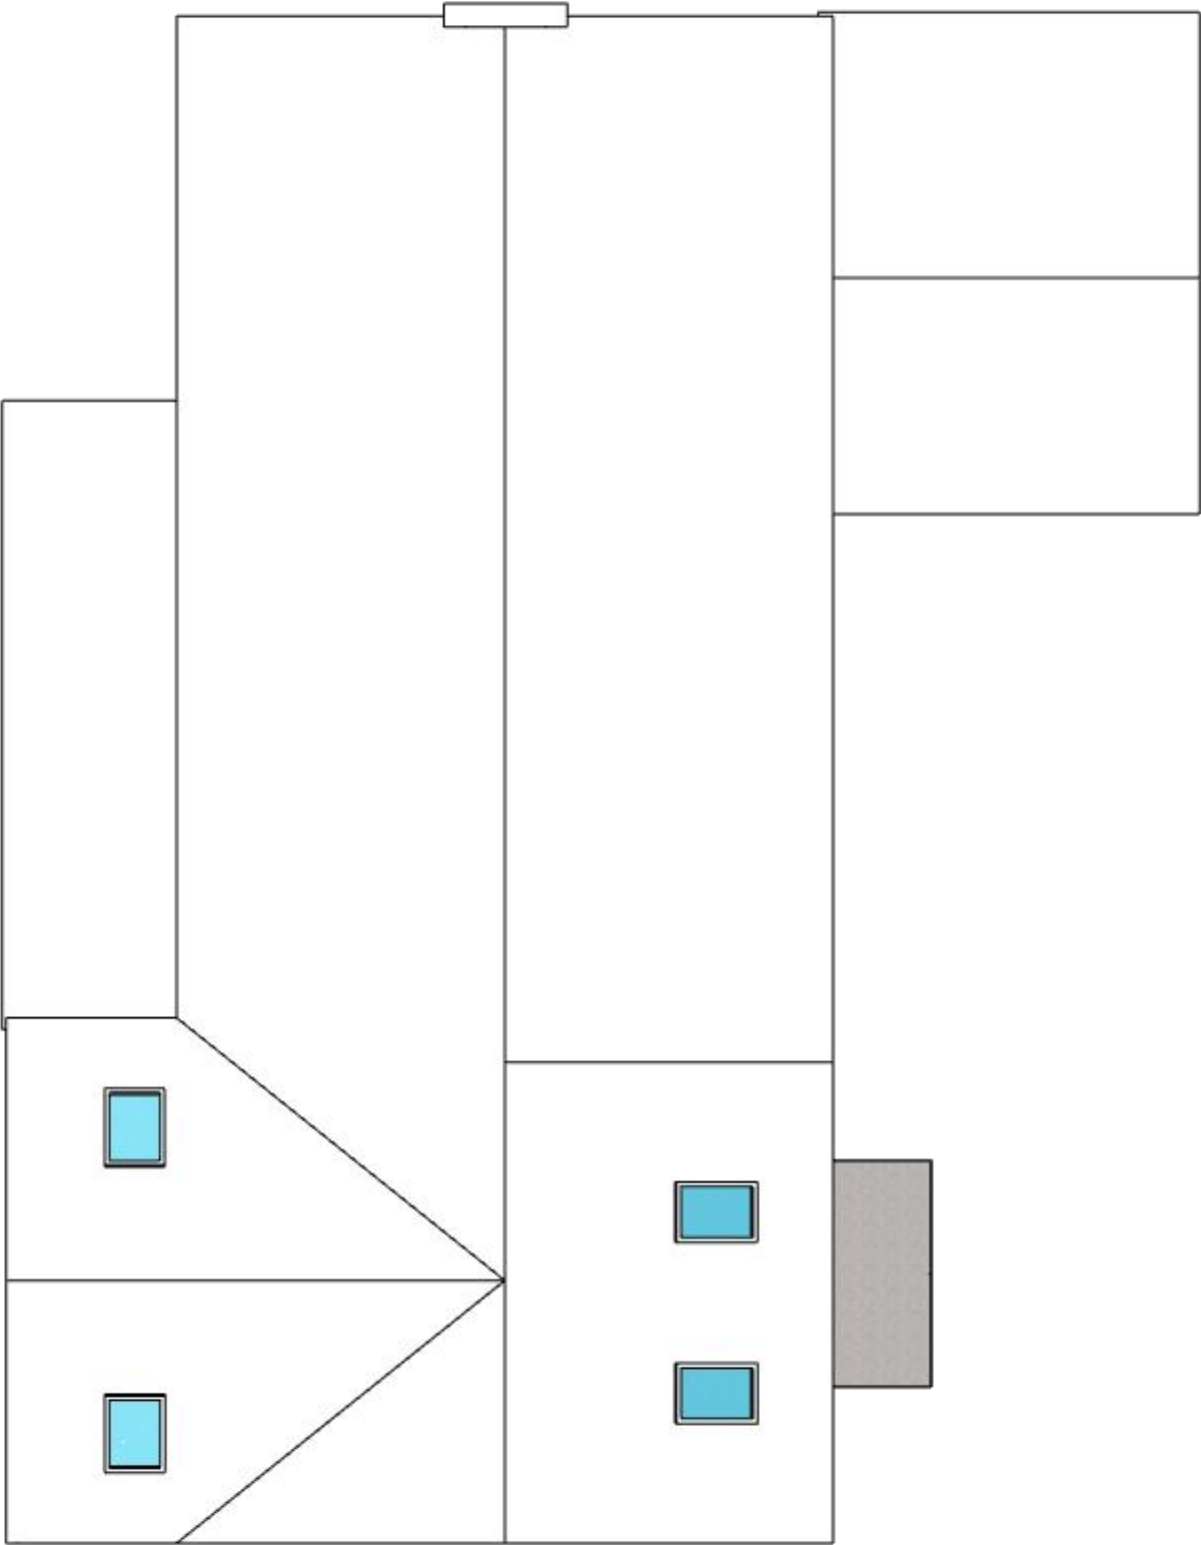

ROOF PLAN
PROPOSED

NOTES

REVISIONS	

 FOX RESIDENTIAL DESIGN PLANNING • BUILDING REGULATION • PROJECT MANAGEMENT DESIGNER ANDY FOX BSC HONS MCIQB NORTH HEY Llandeudaud Newport NP18 2AD Tel 07770 457983 Email: Andy@Northhey.com	
CLIENT	Paul & Julie Mears
PROJECT ADDRESS	White Haven, Chepstow Road Penhow NP26 3AD
PROJECT	1st Floor Extension
DWG NAME	ROOF LAYOUT EXISTING PROPOSED
DATE	04/03/2025
SCALE	1:100 @ A2
DWG NUMBER	