




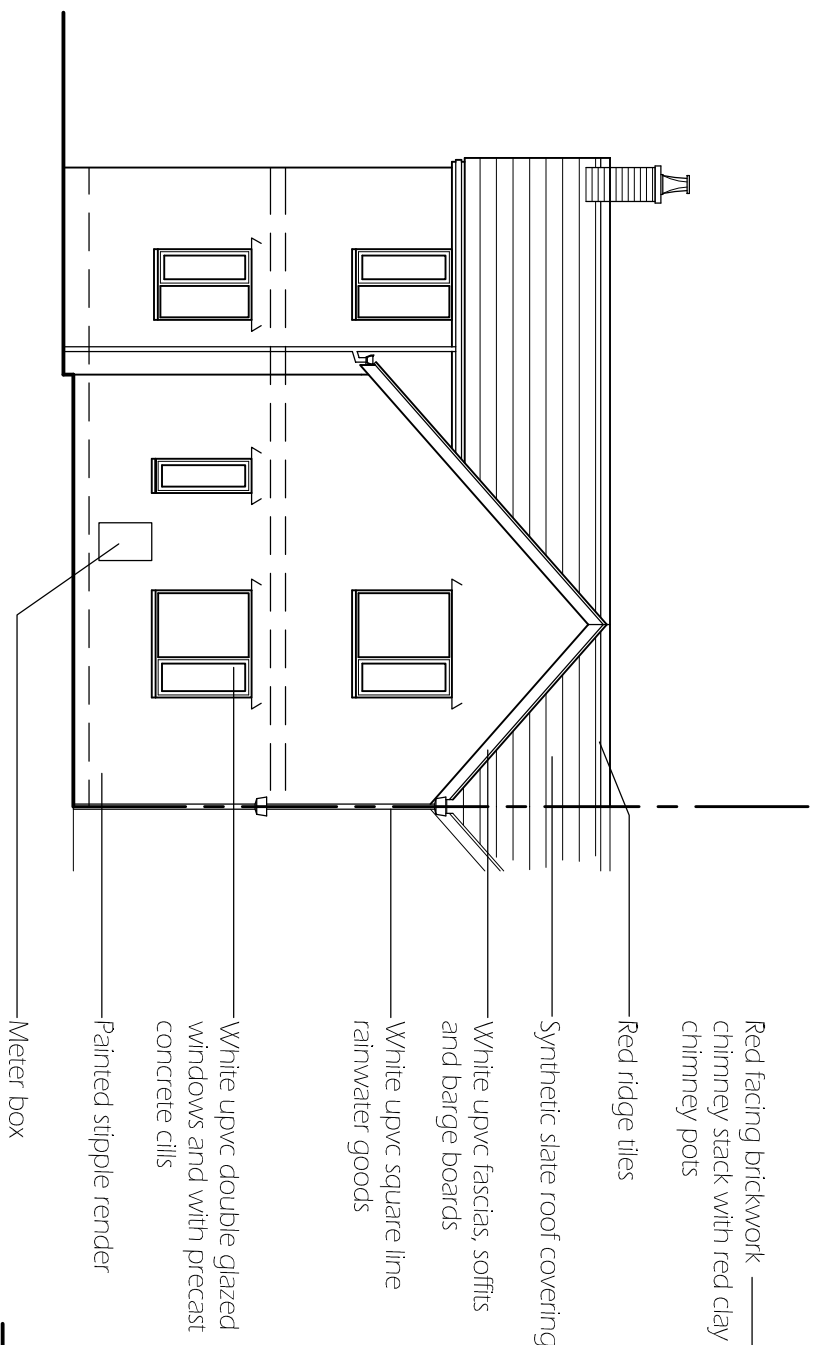


Existing front elevation @ 1:100

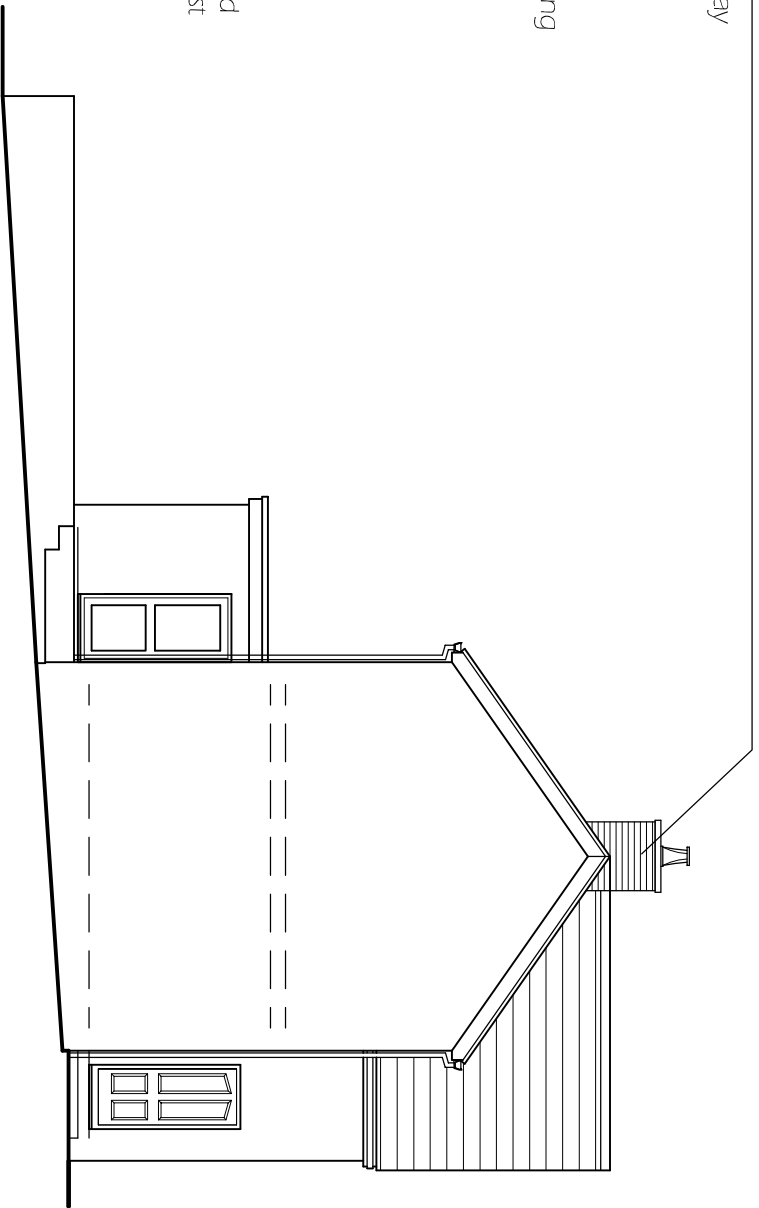


Existing side elevation @ 1:100

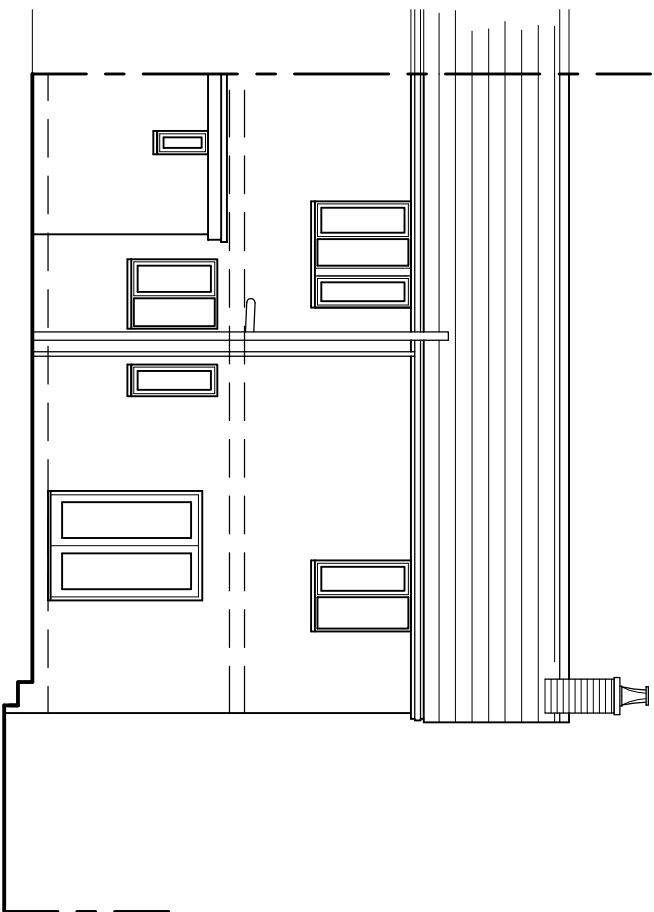


Existing rear elevation @ 1:100

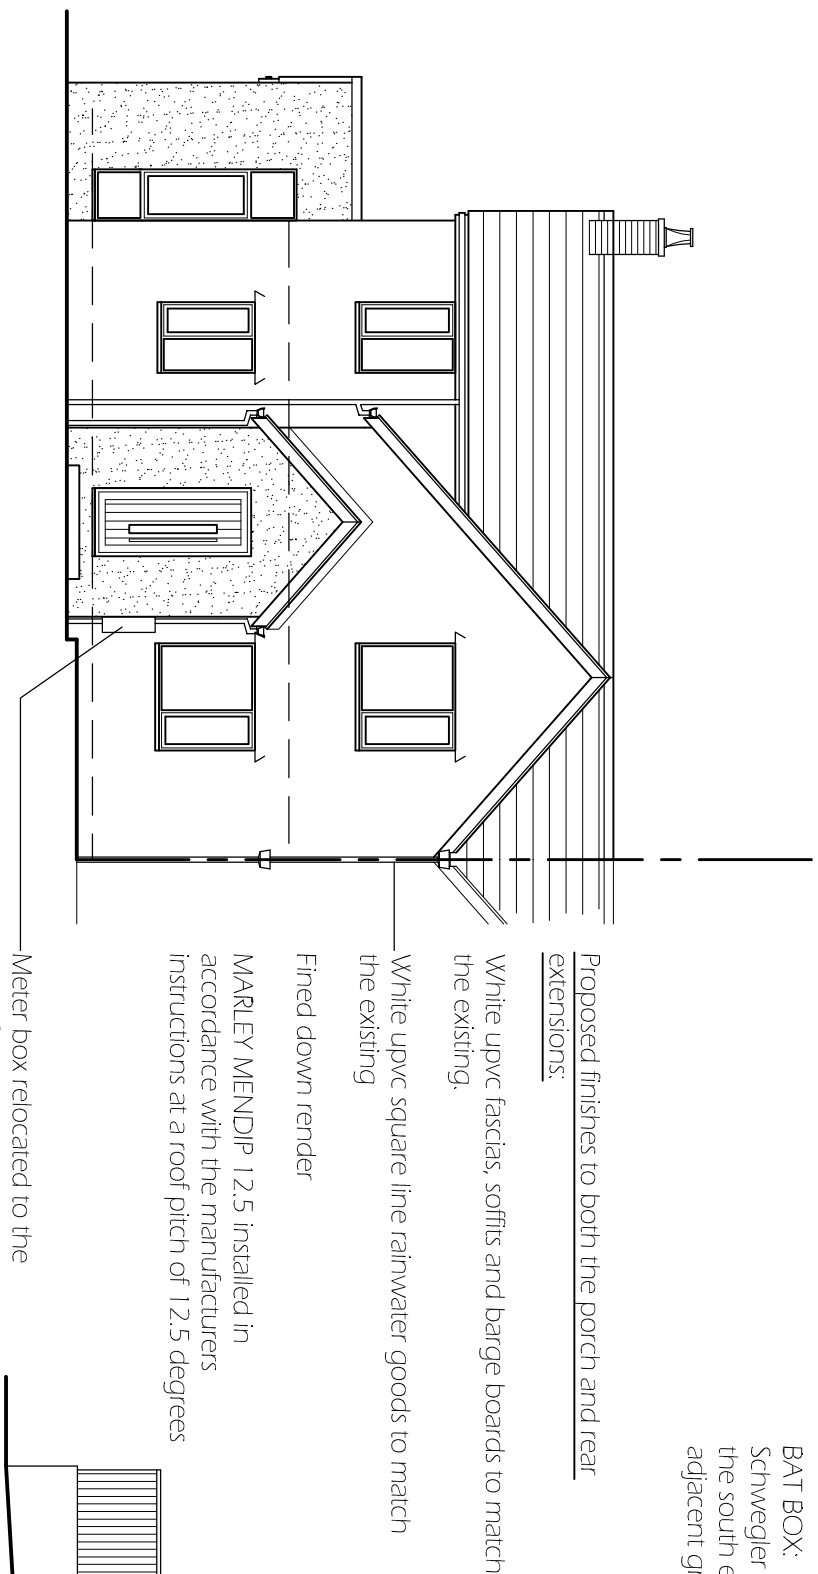


Proposed front elevation @ 1:100

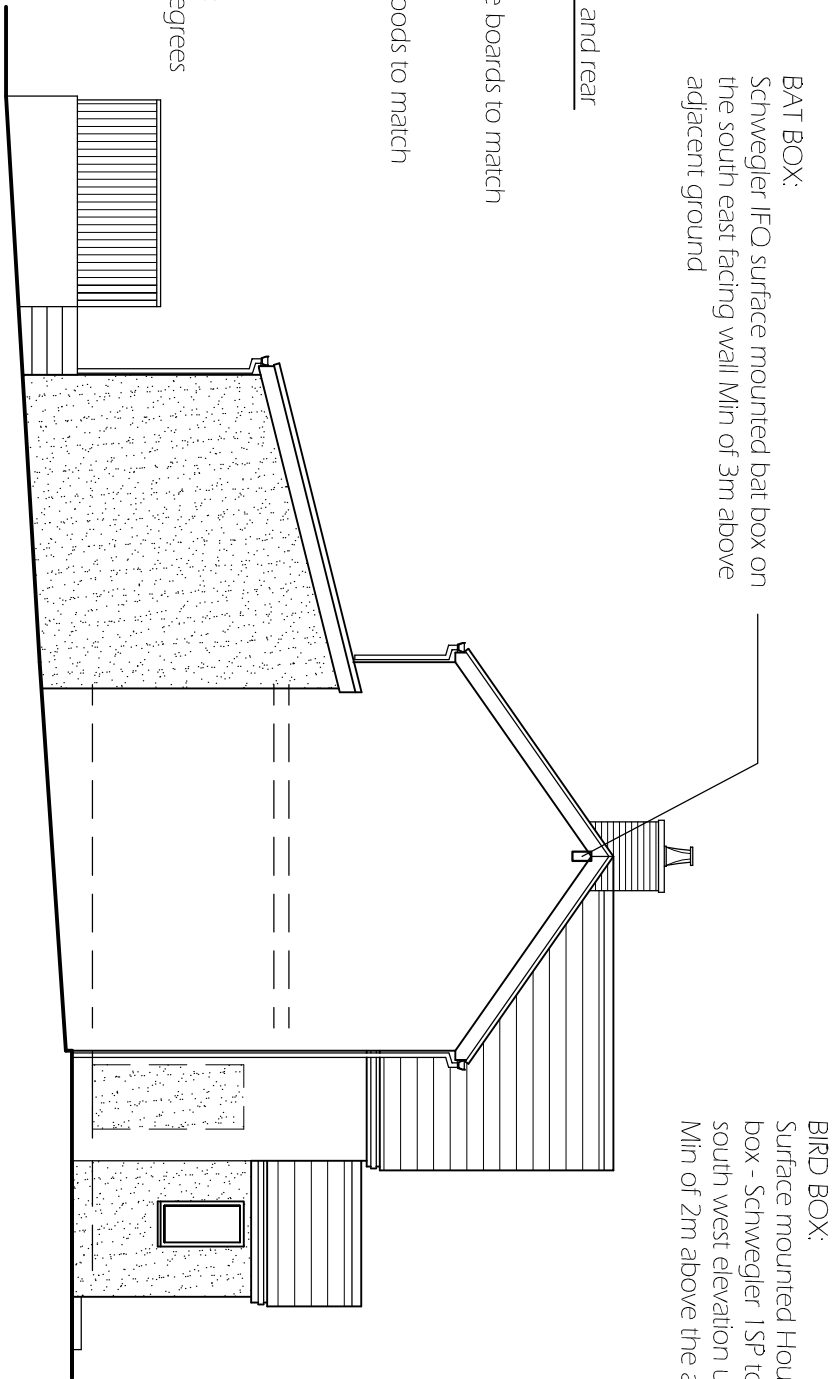

Proposed side elevation @ 1:100

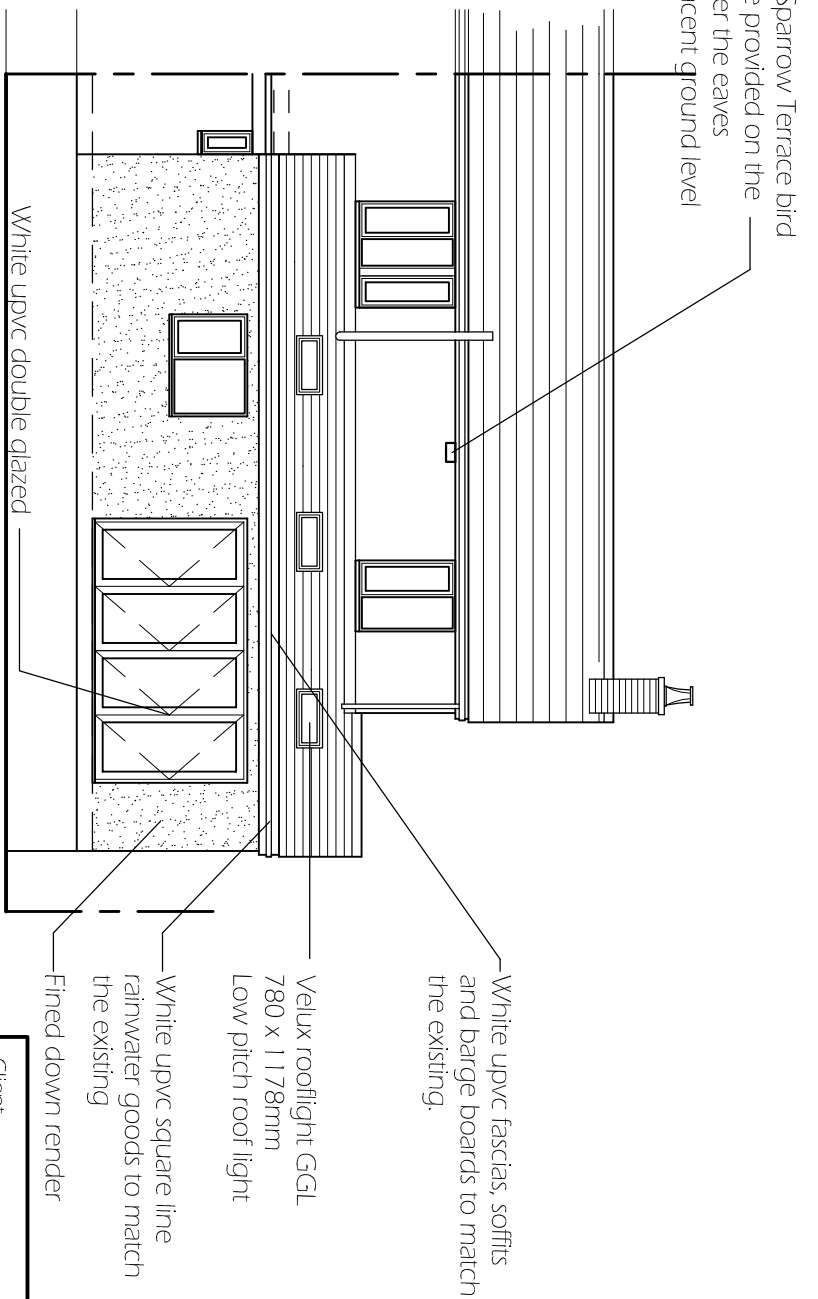

Proposed rear elevation @ 1:100

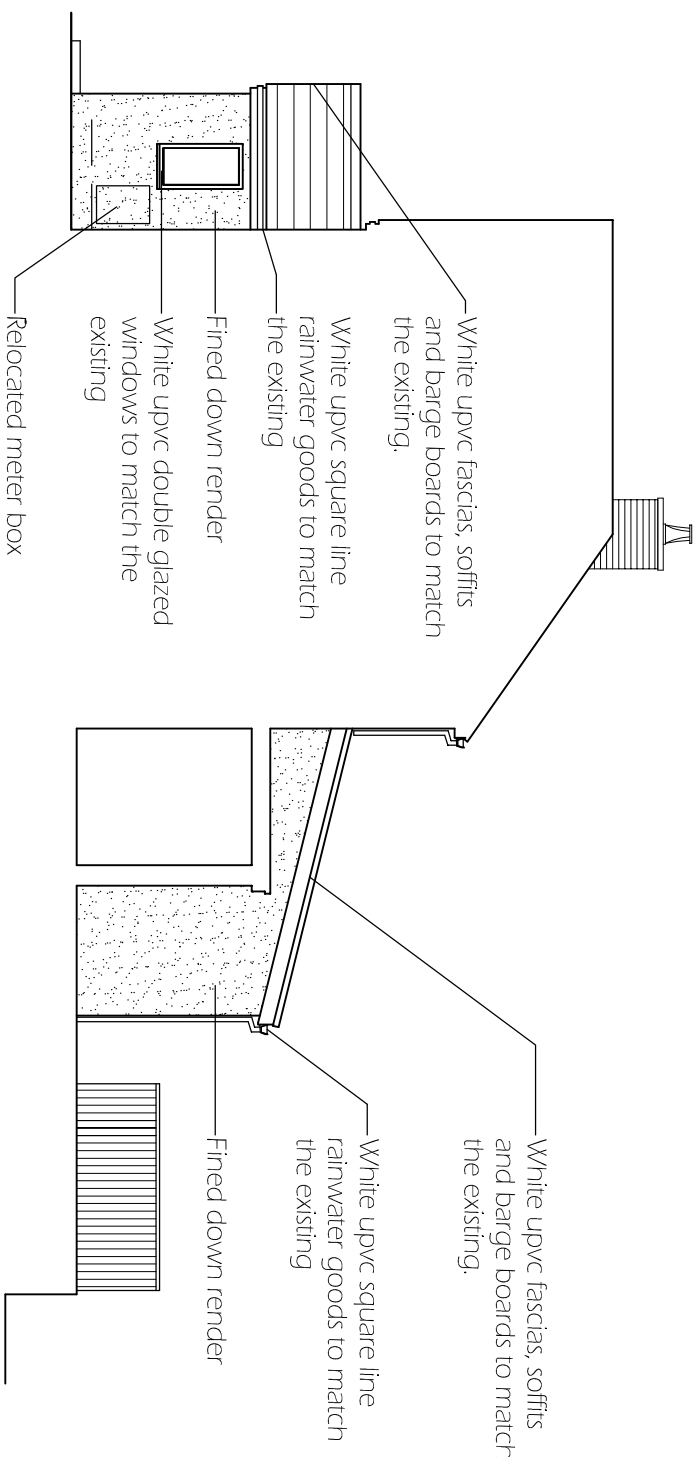

Proposed side elevation @ 1:100

Ecological Enhancement Measures:

Please note that the bird and bat boxes identified on the elevations to be implemented prior to first occupation of the completed works

Client
Mr. and Mrs L. Thomas
Project
Proposed single storey front and rear extension nobel The Uplands, Rogerson, NP10 9FE

Date: May 2025.
Scale: 1:100 on A2
Job No: 3262
Drawing No: 03A

Revision	Date	Comment
A	29/7/2025	Finishes added
B		
C		
D		