


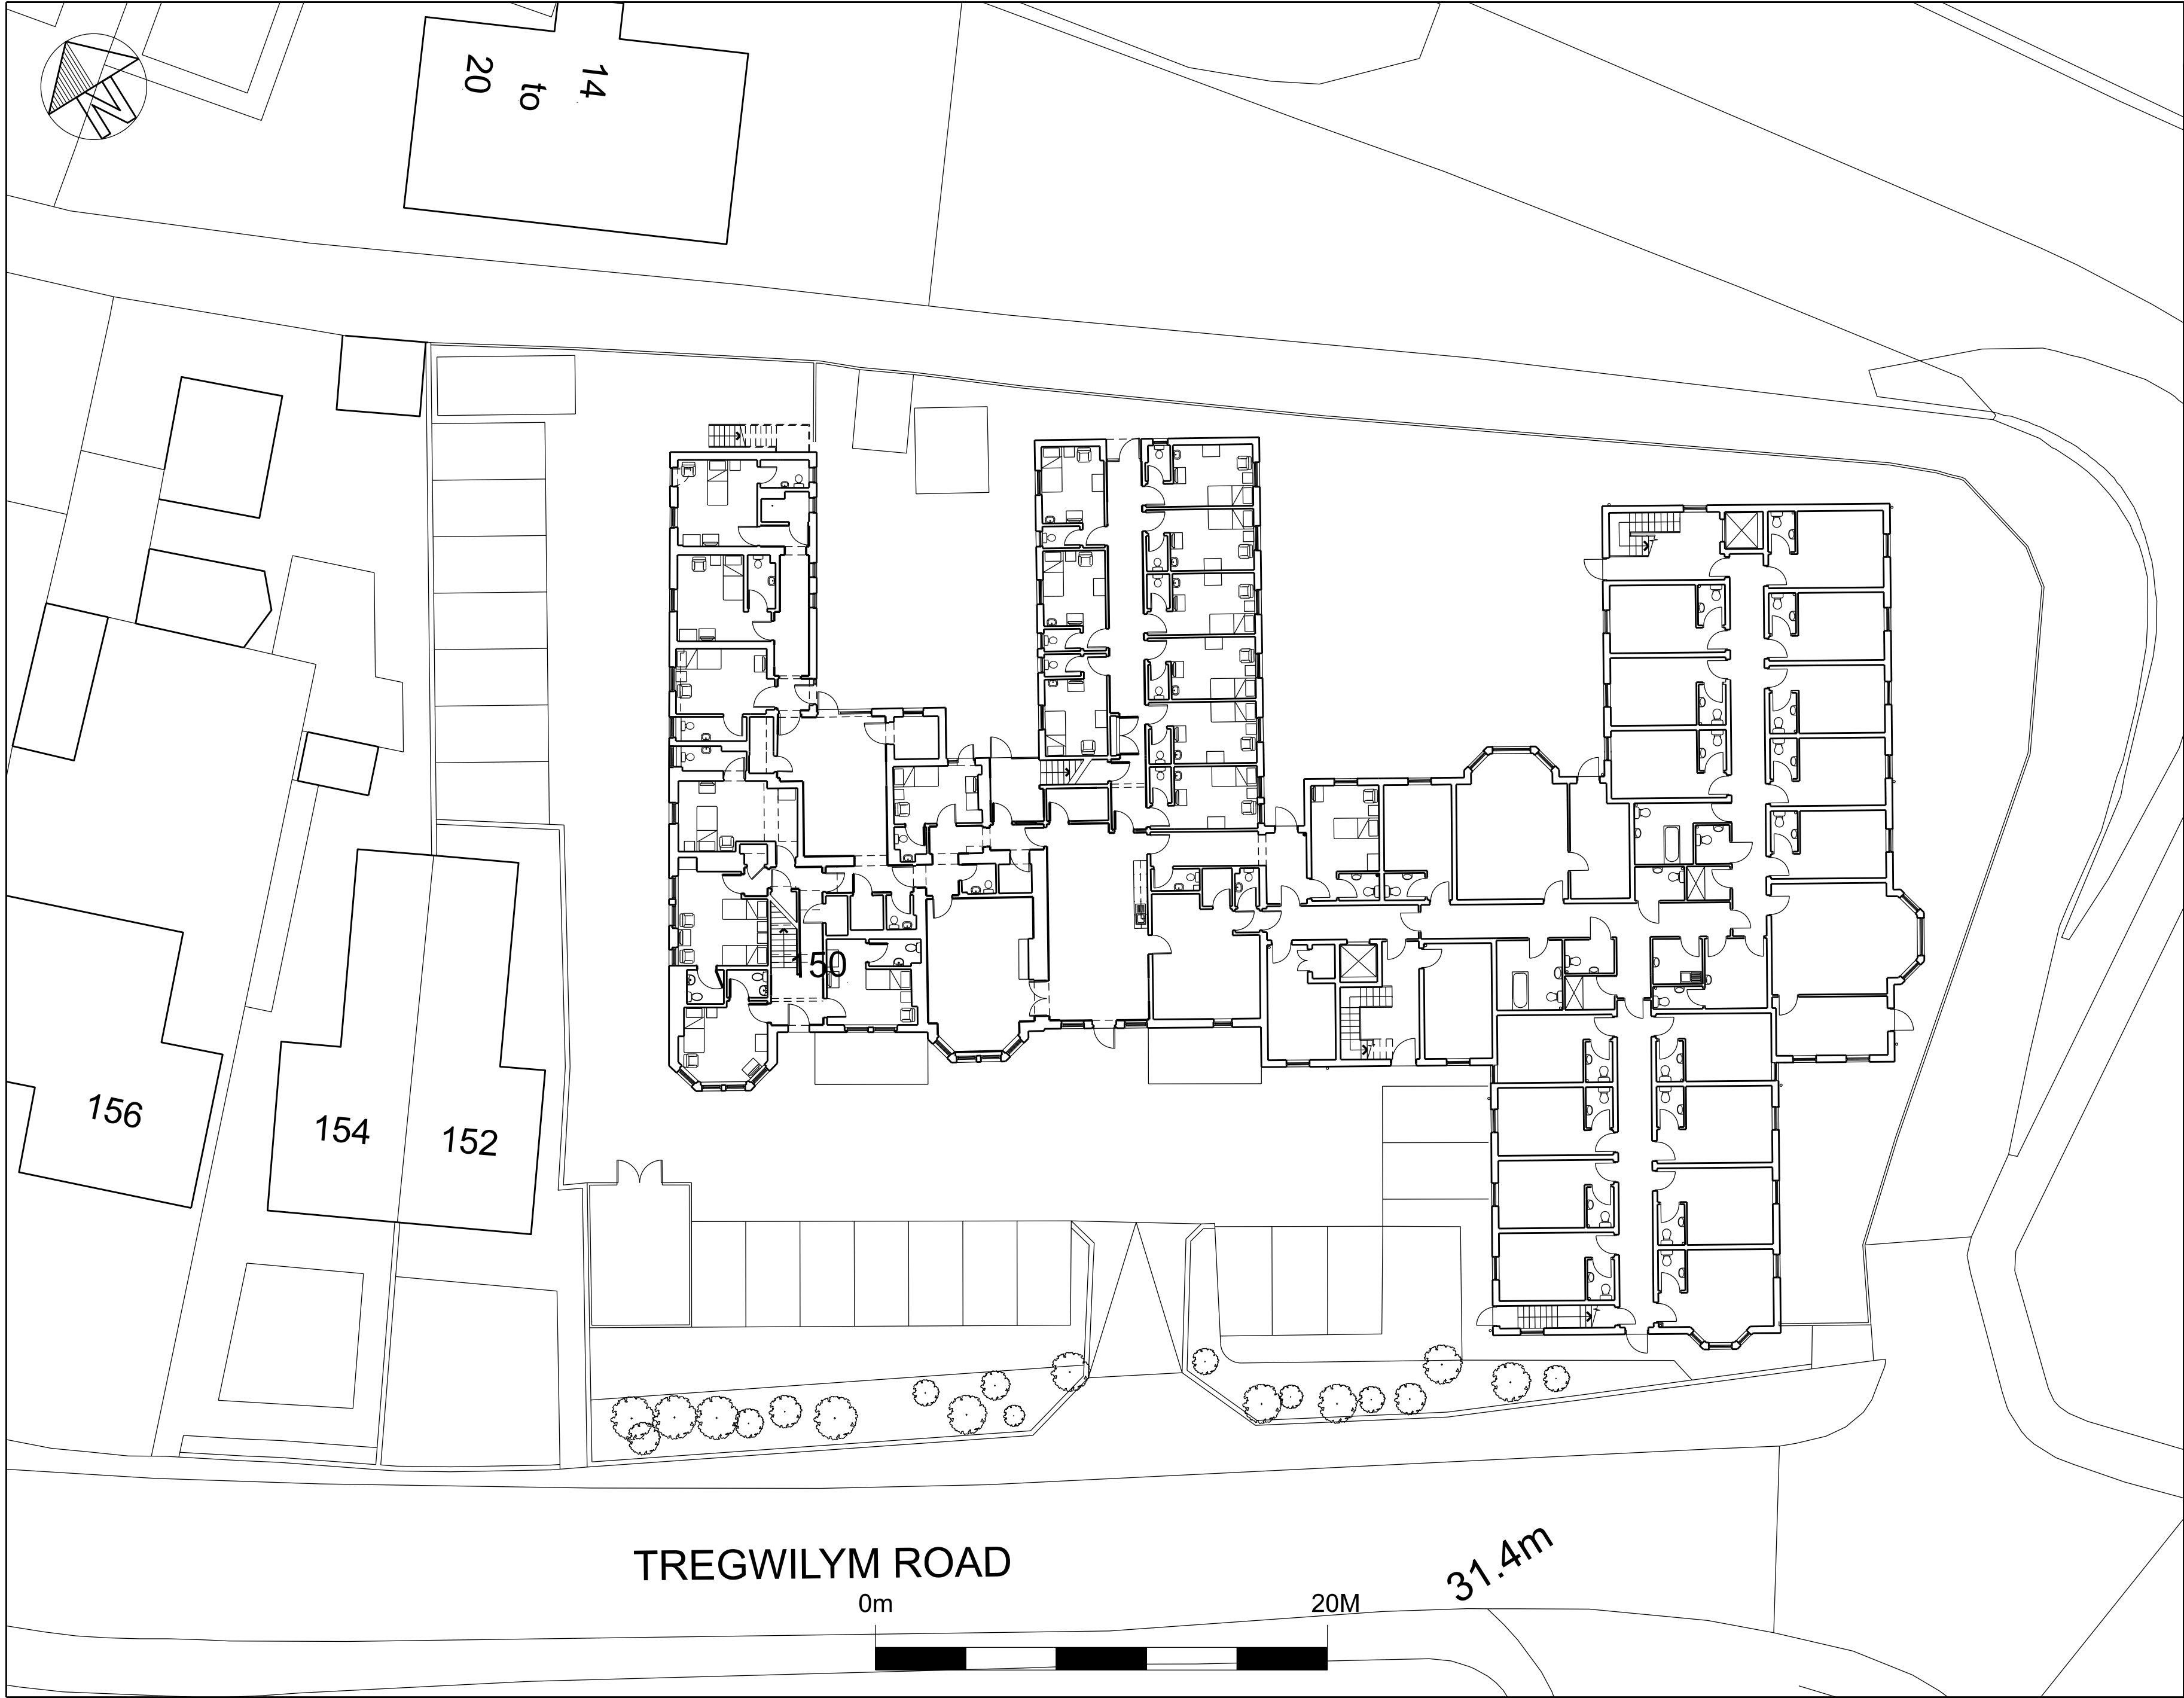

N
O
T
E
S

REVISION	DESCRIPTION	BY	DATE
	RFP Architects Ltd Factory House Factory Road Cowbridge, CF71 7JD T. 029 2039 9000 www.rfparchitects.com		

CLIENT

TREGWILYM LODGE LIMITED

JOB TITLE

TREGWILYM LODGE NURSING HOME
146-152 TREGWILYM ROAD
ROGERSTONE, NEWPORT, NP10 9YJ

DRAWING TITLE

EXISTING SITE PLAN

STATUS	DATE	DRAWN	CHECKED	SCALE @ A2
PLANNING	18.02.26	JNW	VFW	1:200

JOB NO.	DRAWING NO.	REV.
2332B	DP 101	

THIS DRAWING IS COPYRIGHT. ALL DIMENSIONS TO BE CHECKED ON SITE, ANY DISCREPANCIES TO BE REPORTED IMMEDIATELY TO THE ARCHITECTS. ALL DIMENSIONS TO BE CHECKED PRIOR TO ORDER OF MATERIALS OR FABRICATION OF WORK. THIS DRAWING SHOULD NOT BE SCALED.