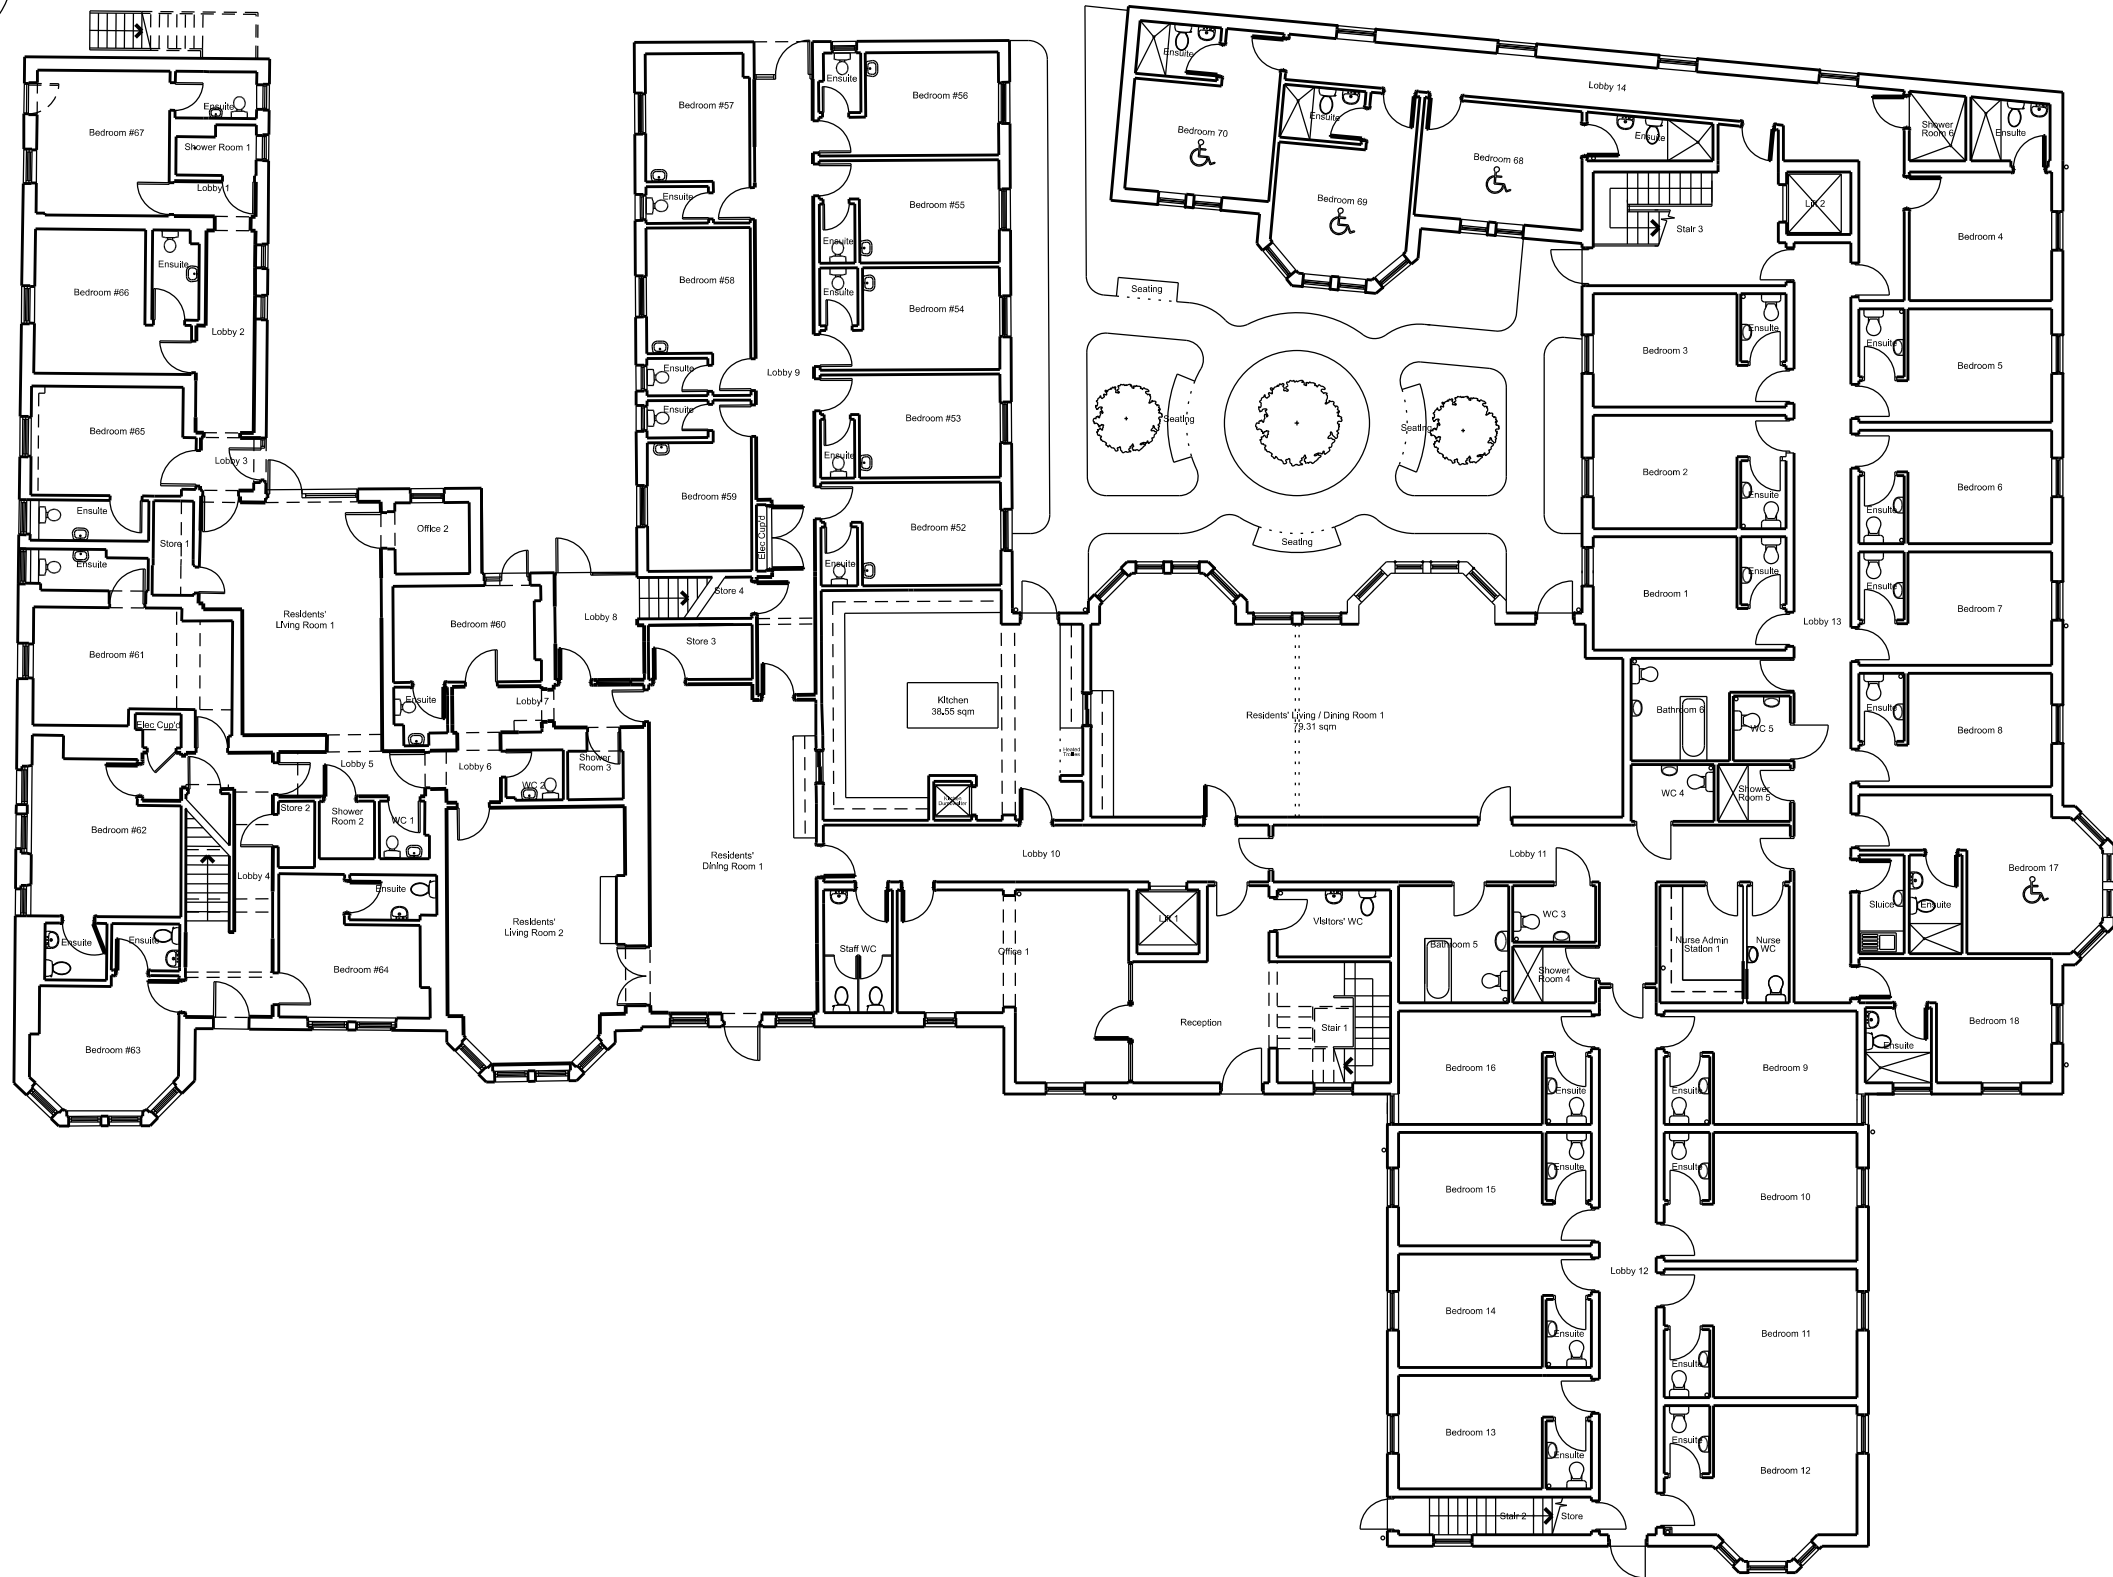
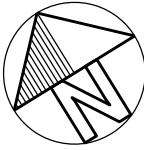


N O T E S

REVISION		DESCRIPTION		BY	DATE
RFP Architects Ltd Factory House Factory Road Cowbridge, CF71 7JD T. 029 2039 9000 www.rfparchitects.com					
				RFP ARCHITECTS	
CLIENT					
TREGWILYM LODGE LIMITED					
JOB TITLE					
TREGWILYM LODGE NURSING HOME 146-152 TREGWILYM ROAD ROGERSTONE, NEWPORT, NP10 9YJ					
DRAWING TITLE					
PROPOSED GROUND FLOOR PLAN					
STATUS		DATE	DRAWN	CHECKED	SCALE @ A3
PLANNING		18.02.26	JNW	VFW	1:200
JOB NO.		DRAWING NO.			REV.
2332B		DP 300			
THIS DRAWING IS COPYRIGHT, ALL DIMENSIONS TO BE CHECKED ON SITE. ANY DISCREPANCIES TO BE REPORTED IMMEDIATELY TO THE ARCHITECTS. ALL DIMENSIONS TO BE CHECKED PRIOR TO ORDER OF MATERIALS OR FABRICATION OF WORK. THIS DRAWING SHOULD NOT BE SCALED.					