
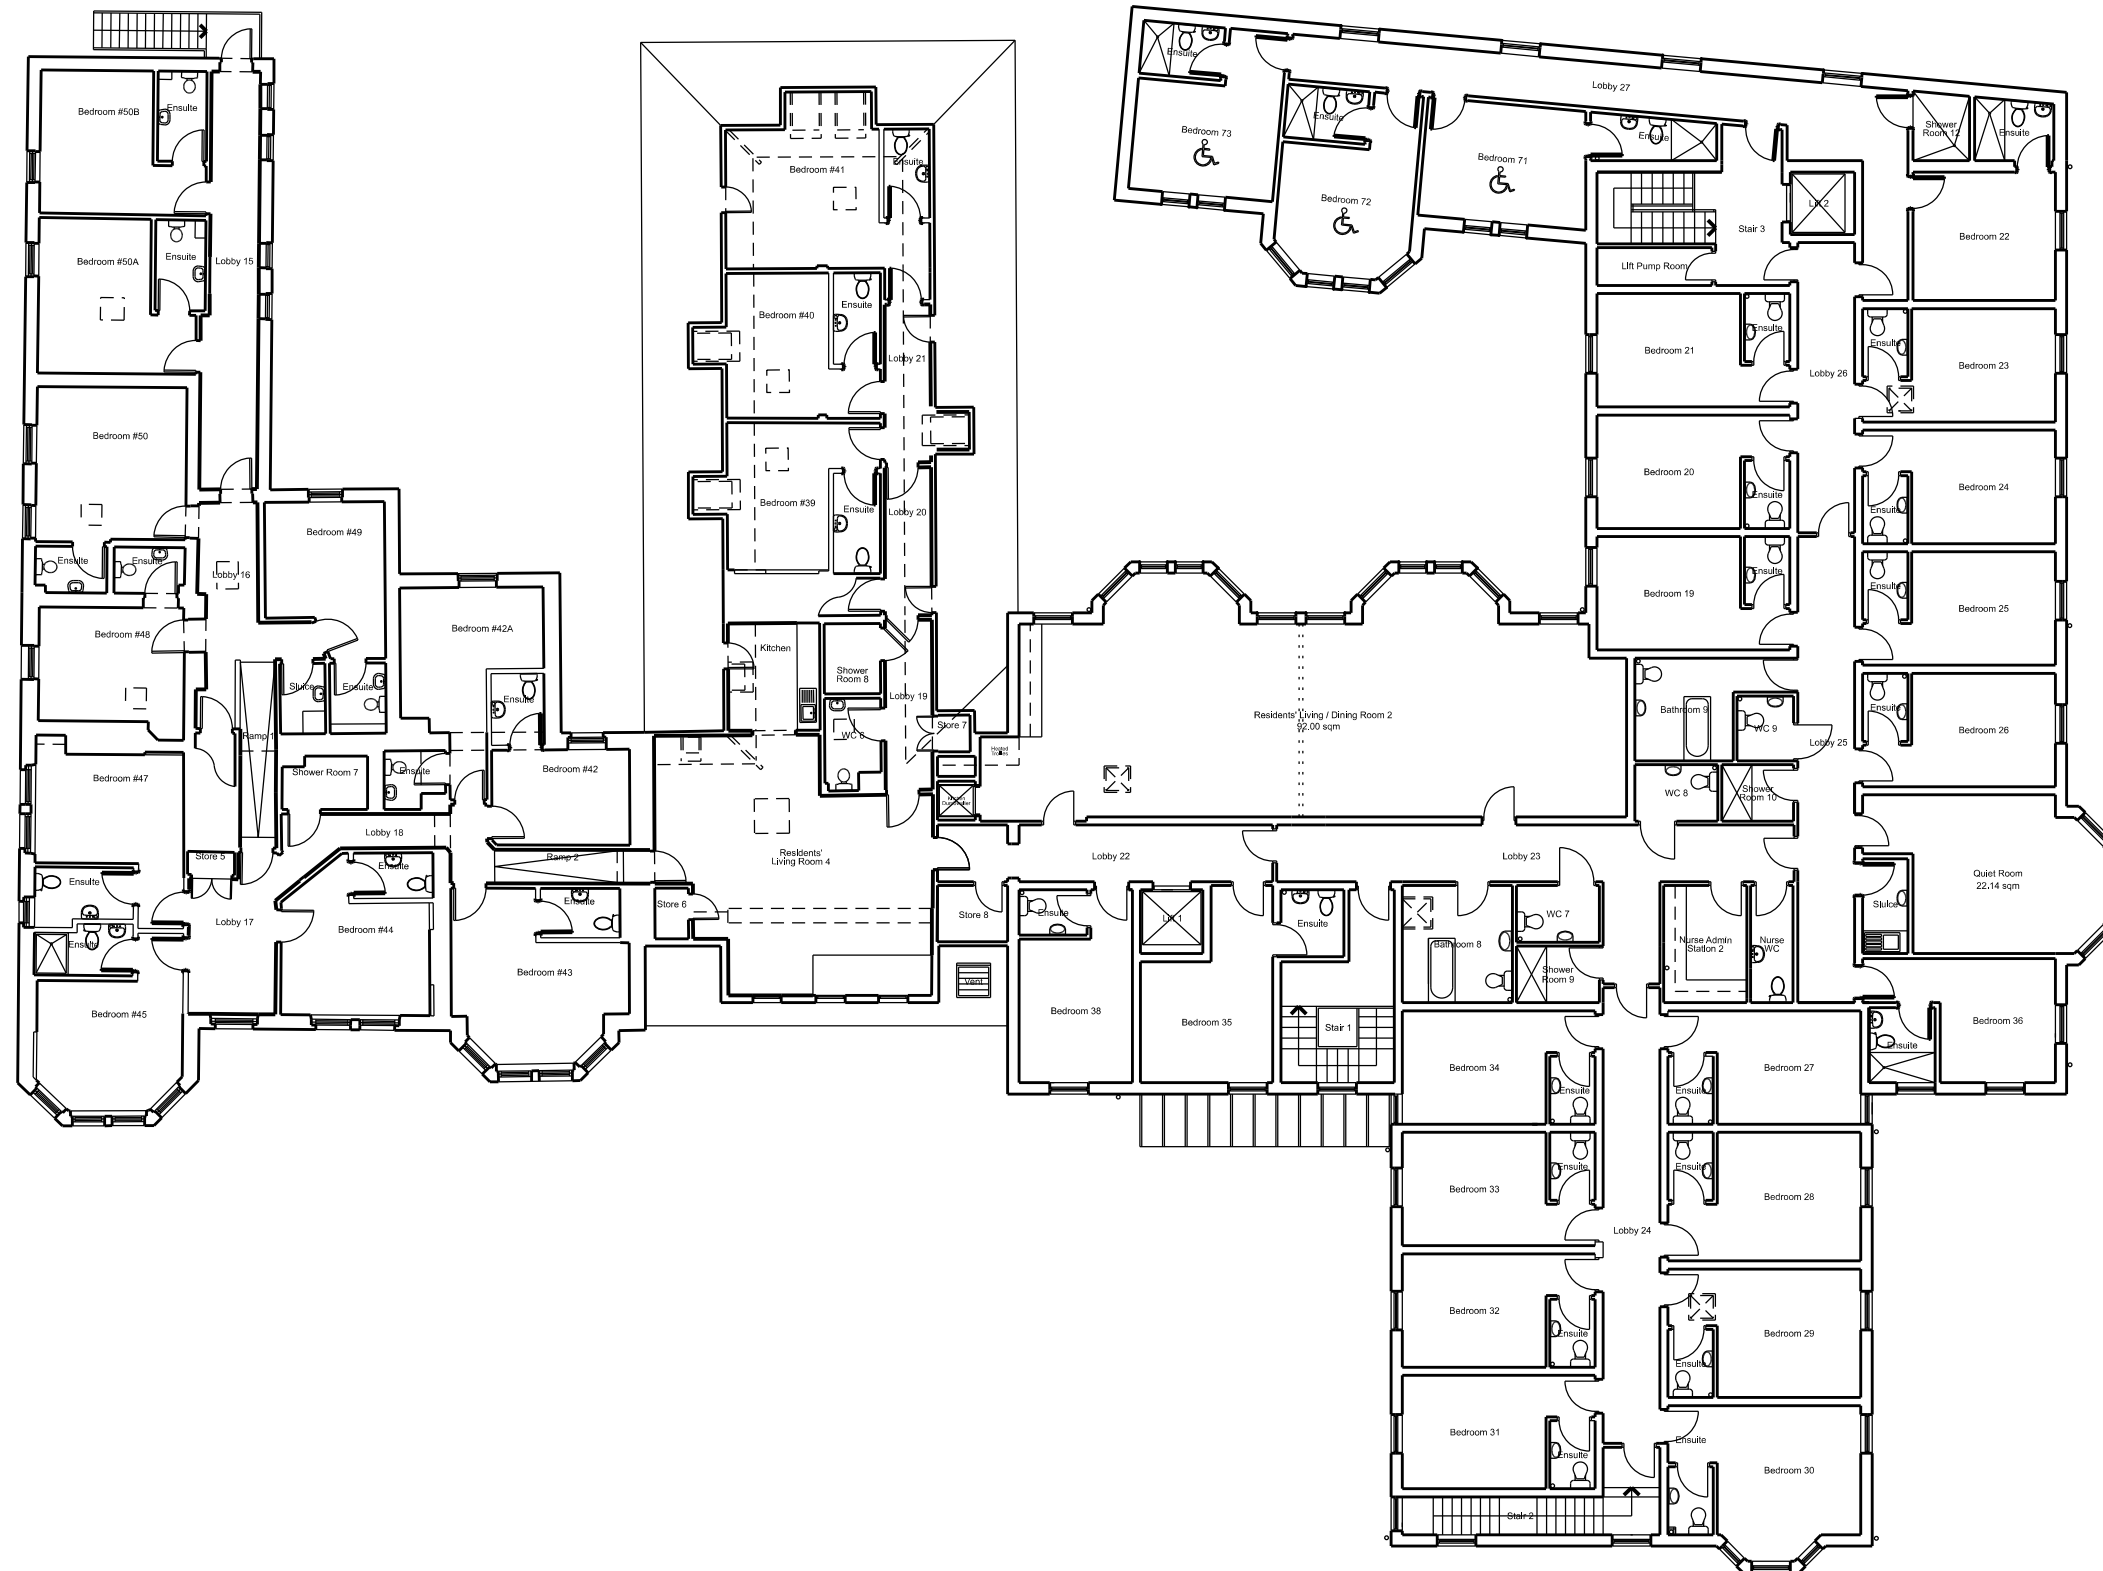


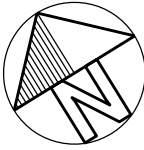

N O T E S

REVISION		DESCRIPTION	BY	DATE
RFP Architects Ltd Factory House Factory Road Cowbridge, CF71 7JD T. 029 2039 9000 www.rfparchitects.com 				
CLIENT TREGWILYM LODGE LIMITED				
JOB TITLE TREGWILYM LODGE NURSING HOME 146-152 TREGWILYM ROAD ROGERSTONE, NEWPORT, NP10 9YJ				
DRAWING TITLE PROPOSED FIRST FLOOR PLAN				
STATUS PLANNING	DATE 18.02.26	DRAWN JNW	CHECKED VFW	SCALE @ A3 1:200
JOB NO. 2332B	DRAWING NO. DP 301			REV.
THIS DRAWING IS COPYRIGHT, ALL DIMENSIONS TO BE CHECKED ON SITE. ANY DISCREPANCIES TO BE REPORTED IMMEDIATELY TO THE ARCHITECTS. ALL DIMENSIONS TO BE CHECKED PRIOR TO ORDER OF MATERIALS OR FABRICATION OF WORK. THIS DRAWING SHOULD NOT BE SCALED.				