


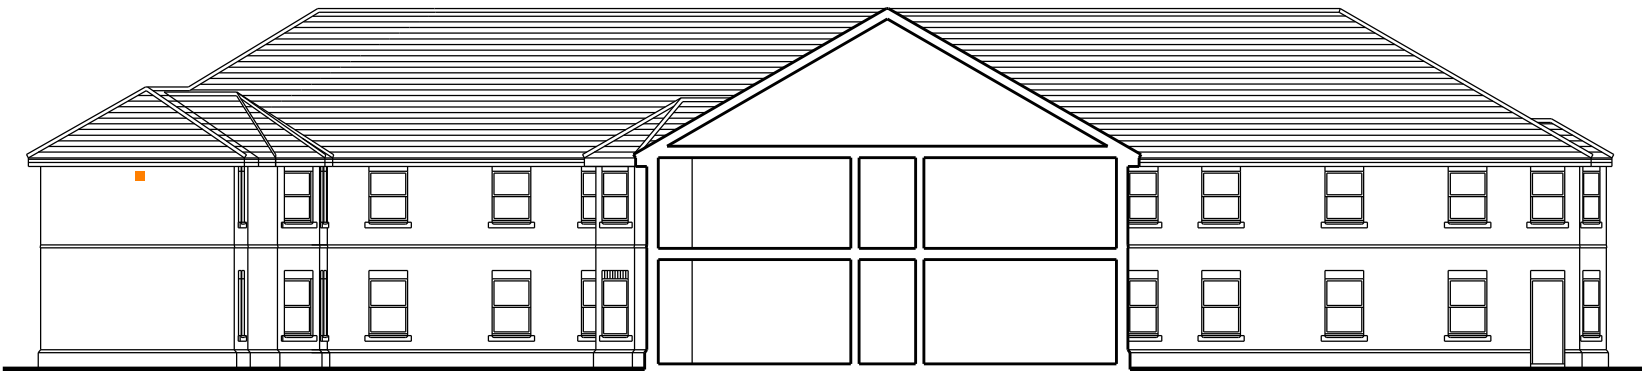


Proposed East Elevation



Proposed West Elevation (Courtyard)



Proposed South Elevation (Courtyard)

 

N O T E S

- ① Fibre-cement slate to match existing - grey
- ② PVCu rainwater goods to match existing - black
- ③ PVCu eaves fascia boards to match existing - white
- ④ Clay facing brickwork to match existing - red
- ⑤ PVCu sliding sash windows to match existing - white
- ⑥ PVCu French door to match existing - white

 Schwegler 1SP Sparrow Terrace

REVISION		DESCRIPTION		BY	DATE
RFP Architects Ltd Factory House Factory Road Cowbridge, CF71 7JD T. 029 2039 9000 www.rfparchitects.com					
CLIENT TREGWILYM LODGE LIMITED					
JOB TITLE TREGWILYM LODGE NURSING HOME 146-152 TREGWILYM ROAD ROGERSTONE, NEWPORT, NP10 9YJ					
DRAWING TITLE PROPOSED EAST, WEST & SOUTH ELEVATIONS					
STATUS PLANNING		DATE 18.02.26	DRAWN JNW	CHECKED VFW	SCALE @ A3 1:200
JOB NO. 2332B		DRAWING NO. DP 311			REV.
THIS DRAWING IS COPYRIGHT, ALL DIMENSIONS TO BE CHECKED ON SITE. ANY DISCREPANCIES TO BE REPORTED IMMEDIATELY TO THE ARCHITECTS. ALL DIMENSIONS TO BE CHECKED PRIOR TO ORDER OF MATERIALS OR FABRICATION OF WORK. THIS DRAWING SHOULD NOT BE SCALED.					