




EXISTING FRONT ELEVATION
SCALE 1:50

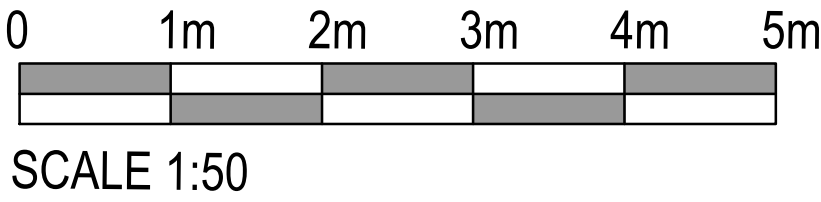

Rev No	Date	Revision
This drawing is copyright. All dimensions to be checked prior to construction or manufacture. Any discrepancy to be reported to the Engineers immediately. Do not scale this drawing, work to figured dimensions only.		

DRAWING ISSUE STATUS		PROJECT : 51 CRESCENT ROAD				 Civil & Structural Engineers No.5 Goldtops, Newport, NP20 4PG. Tel. 01633 255140 Email: mail@ammro.co.uk	
☒ :- DESIGN DEVELOPMENT PRIOR TO TENDER ISSUE ☐ :- TENDER ISSUE ☐ :- DESIGN DEVELOPMENT PRIOR TO CONSTRUCTION ISSUE ☐ :- CONSTRUCTION ISSUE ☐ :- AS BUILT DRAWING		TITLE : EXISTING ELEVATION					
		DATE :MAR 2026	DRAWN :LJ	PROJECT No. : 21.0530	DRG. No. : 16		Rev. -
		SCALE AS SHOWN @A3	CHECKED :MF				